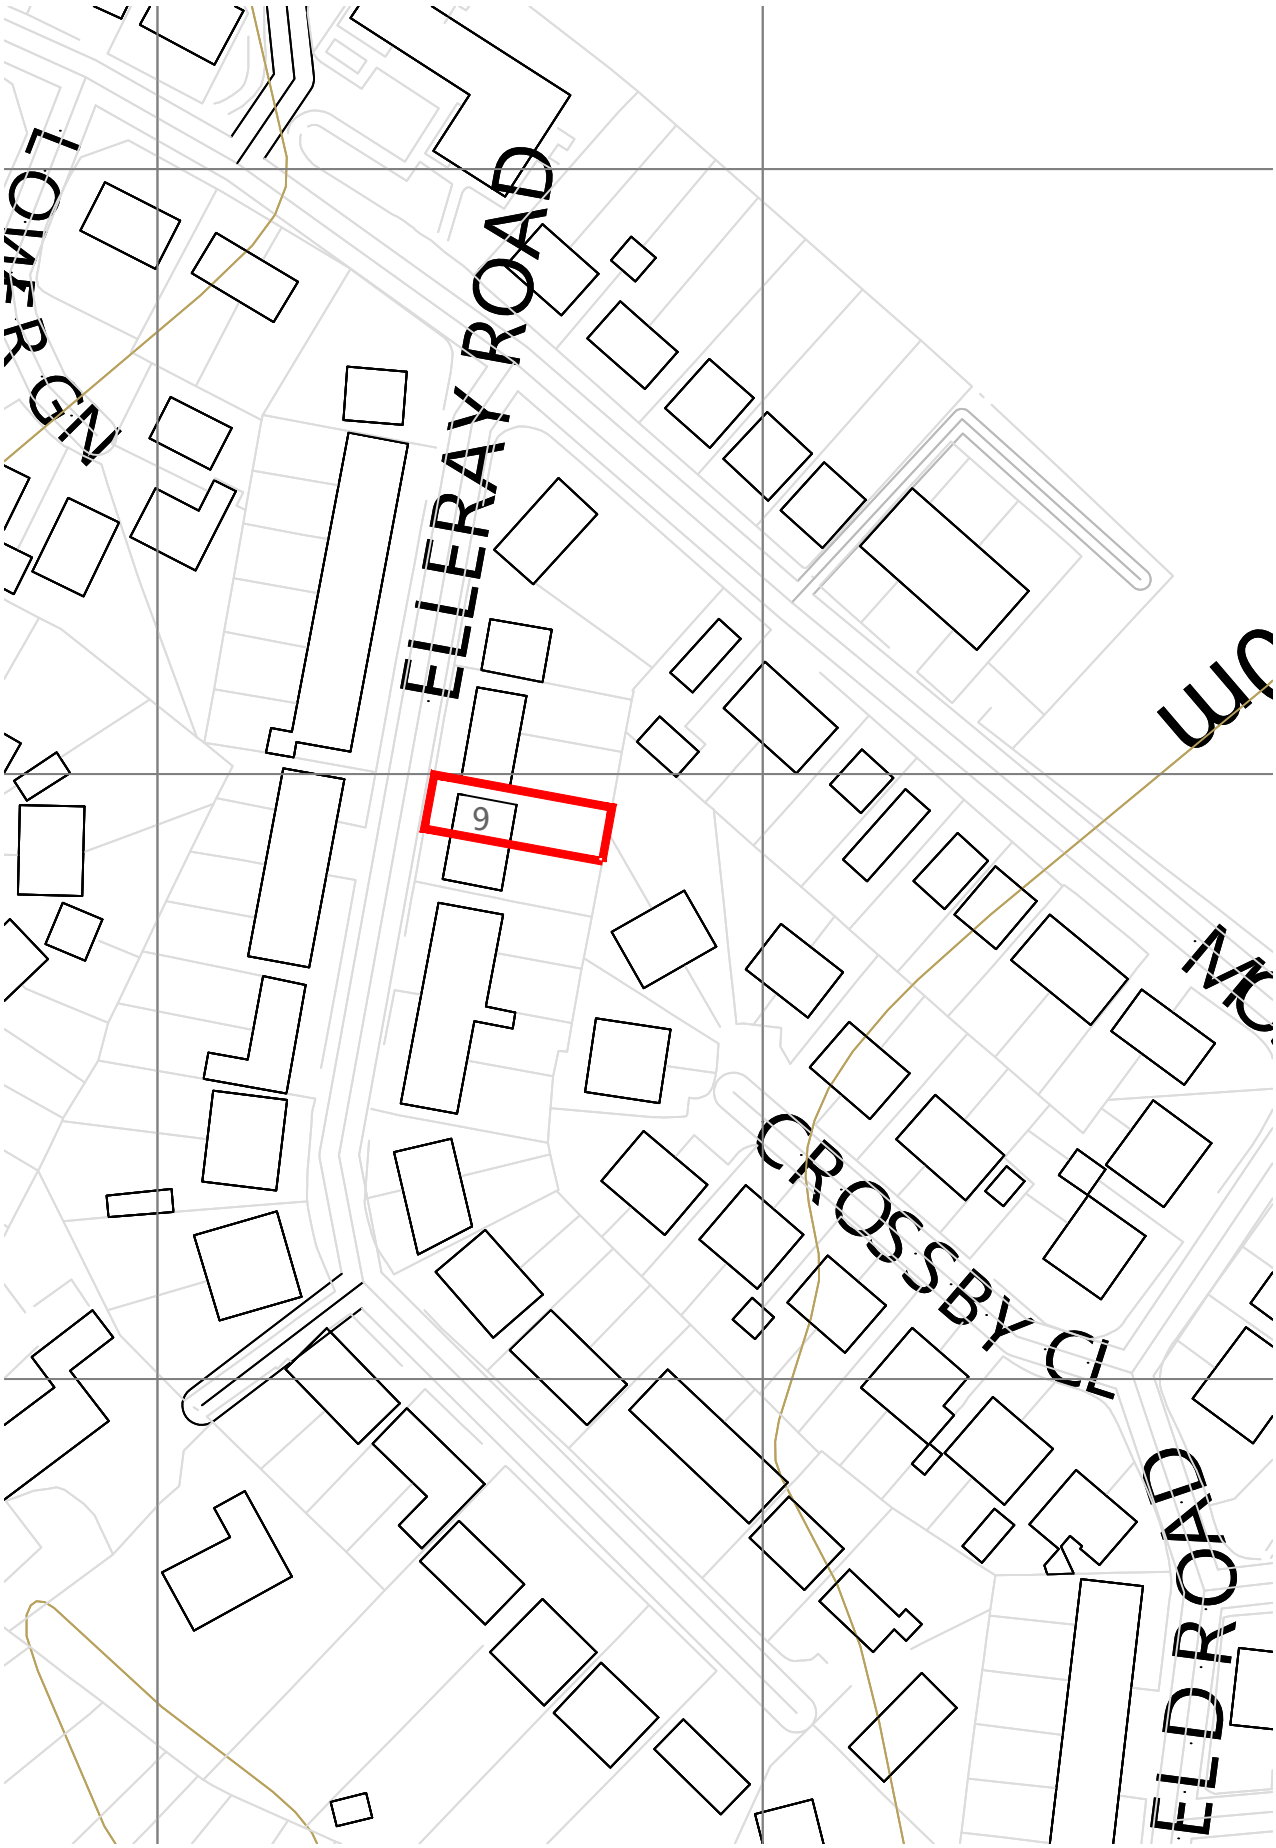

©Crown Copyright. All rights reserved. Licence no. 100041041

9 ELLERAY RD, ALKRINGTON, MIDDLETON, MANCHESTER M24 1NY

NORTH UP

LOCATION PLAN SCALE 1:1250