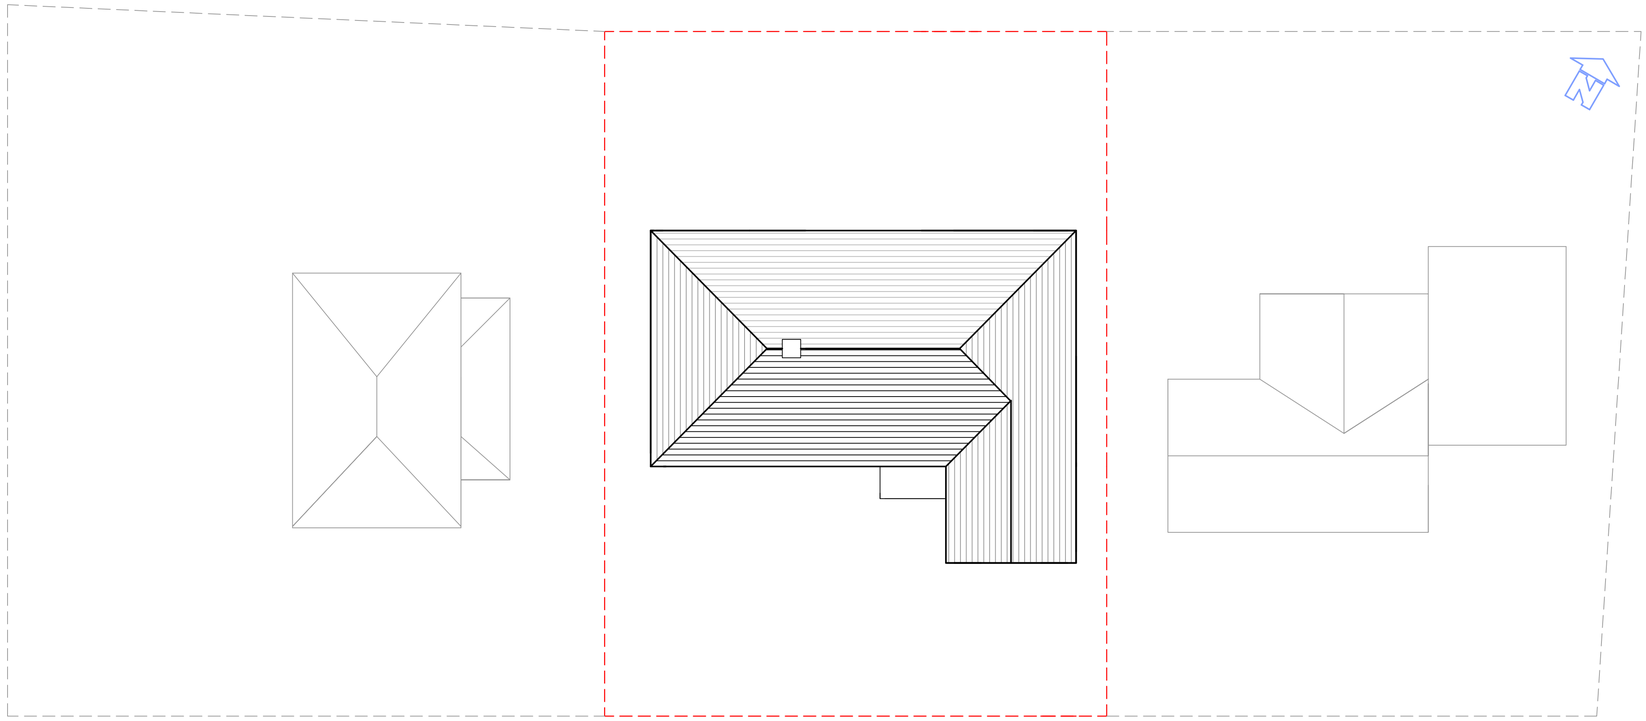

Existing Block Plan 1:100

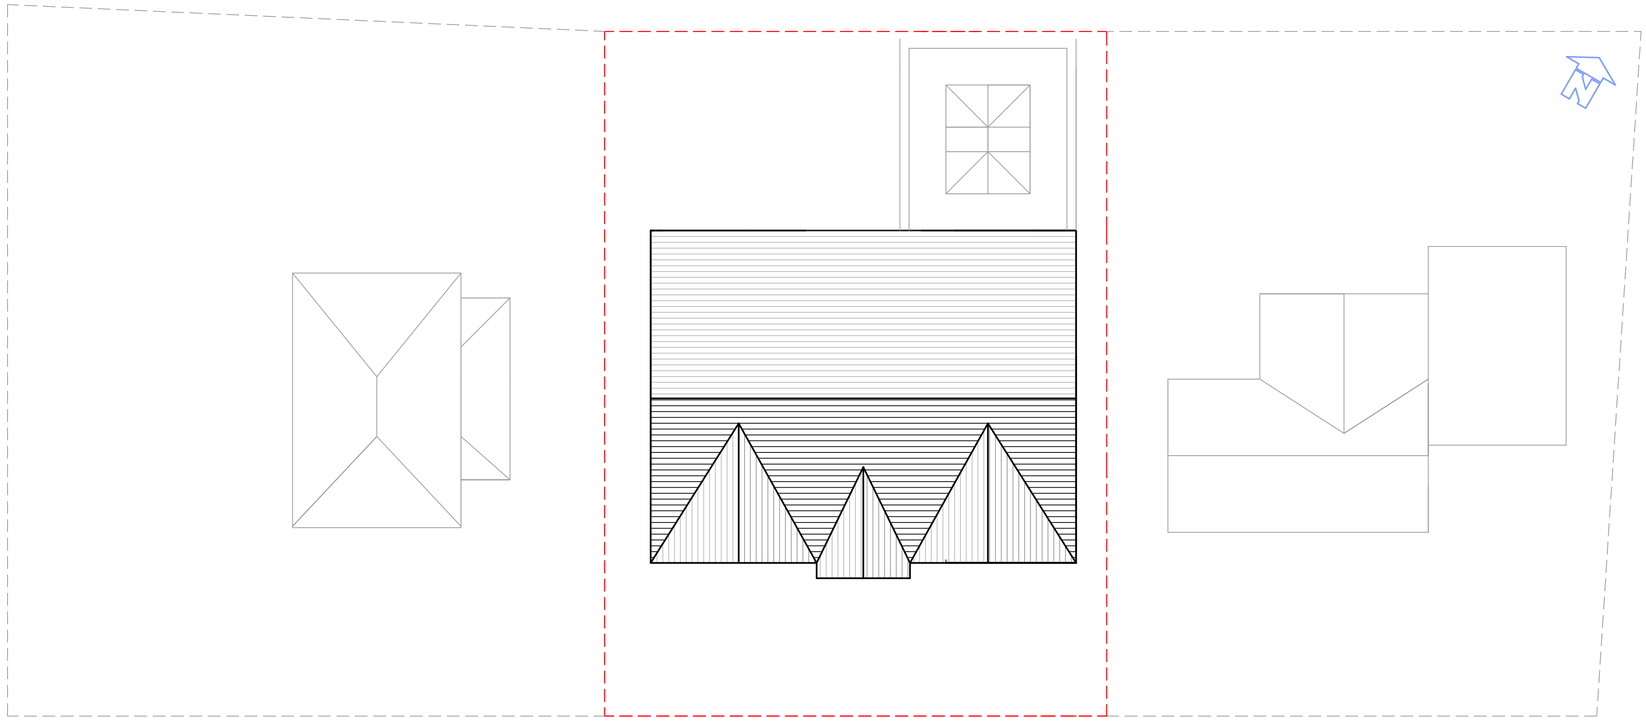

Proposed Block Plan 1:100