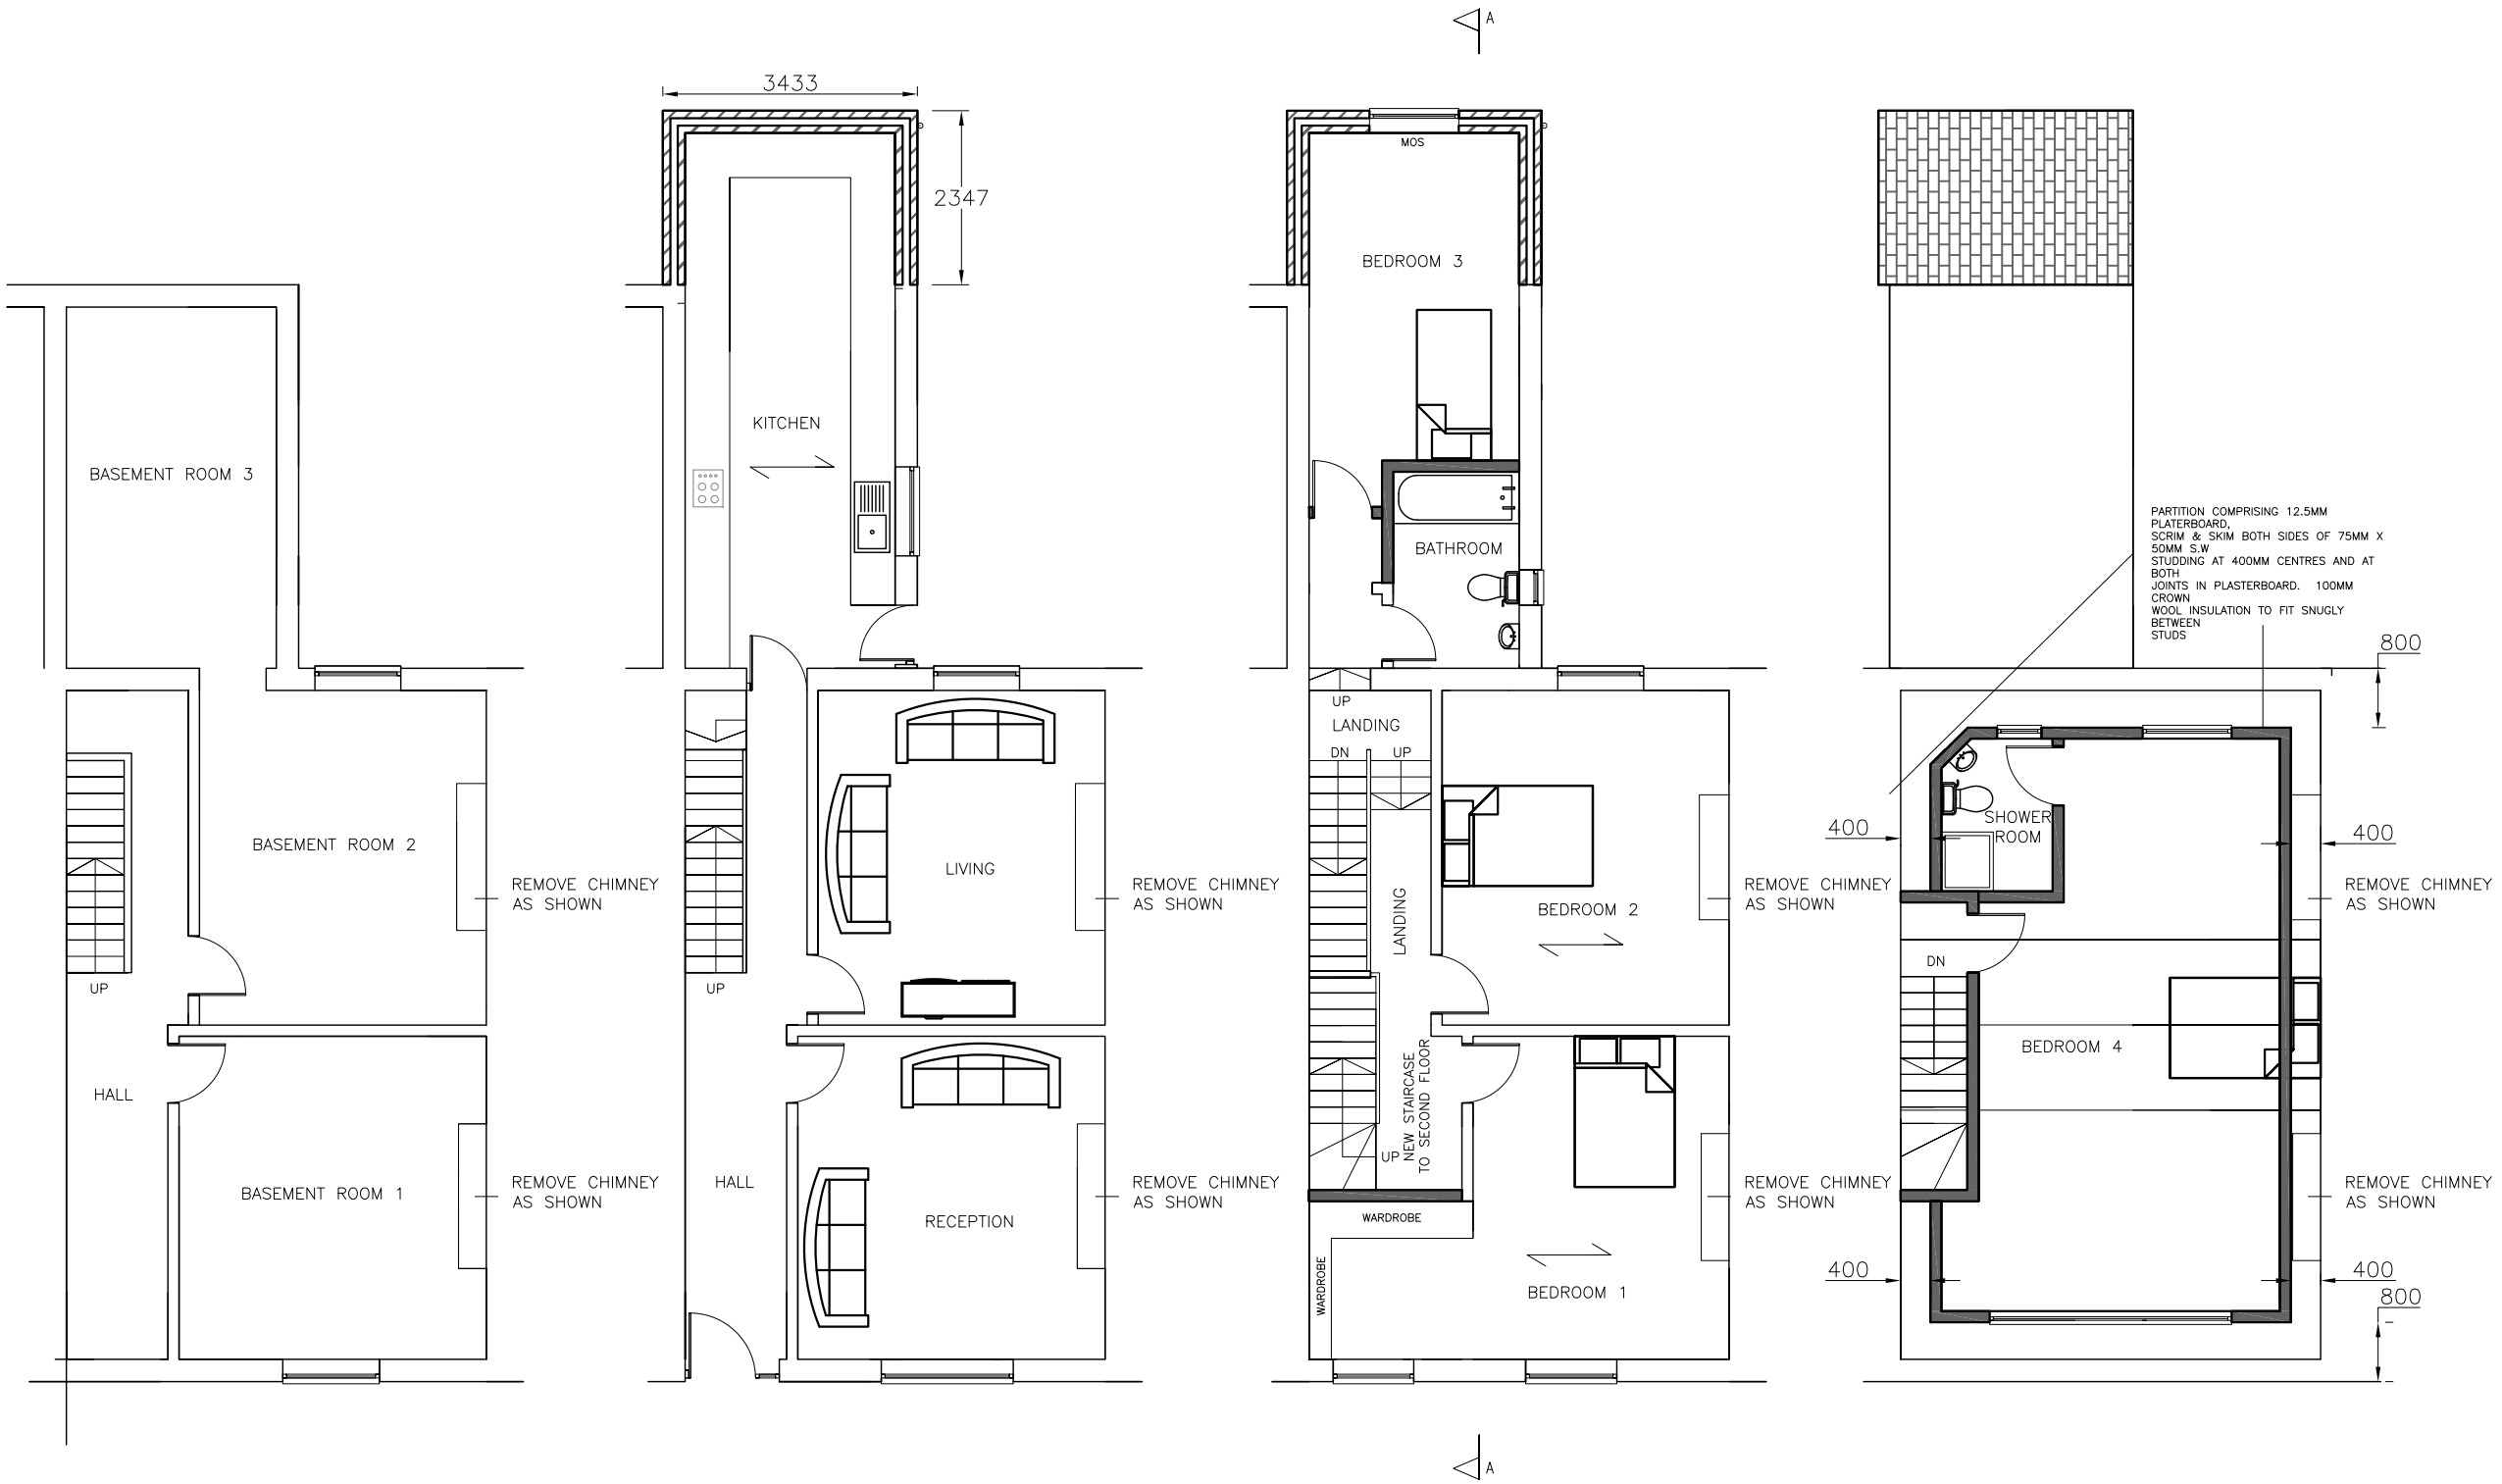

PROPOSED LOWER GROUND FLOOR PLAN (NO MATERIAL CHANGE)

PROPOSED GROUND FLOOR PLAN

PROPOSED FIRST FLOOR PLAN

PROPOSED SECOND FLOOR PLAN

NOTES

COPYRIGHT:
ALL RIGHTS RESERVED
THIS DRAWING MUST NOT BE REPRODUCED WITHOUT WRITTEN PERMISSION FROM NORDEN QUANTITY SURVEYING AND CONSTRUCTION SERVICES LIMITED.

DO NOT SCALE OFF THIS DRAWING.

ALL DIMENSIONS ARE TO BE CHECKED ON SITE BY THE CONTRACTOR / SUB-CONTRACTOR. ANY DISCREPANCIES ARE TO BE REPORTED TO NORDEN QUANTITY SURVEYING AND CONSTRUCTION SERVICES LIMITED.

Rev.	Description	Dr'n	Chk	Date
		-	-	-

Norden Quantity Surveying and ConstructionServices LTD
732 Edenfield Road, Norden, Rochdale, OL12 7PP

Contract	NO.3 PARK HILL, ROCHDALE, OL120HU
Title	PROPOSED 2 STOREY REAR EXTENSION AND DORMERS TO THE FRONT AND REAR
Scales	1:100
Sheet Size	A3
Drawn	-
Checked	-
Date	07.05.2022
Drg. No.	DWG 4 OF 5
Revision	B