
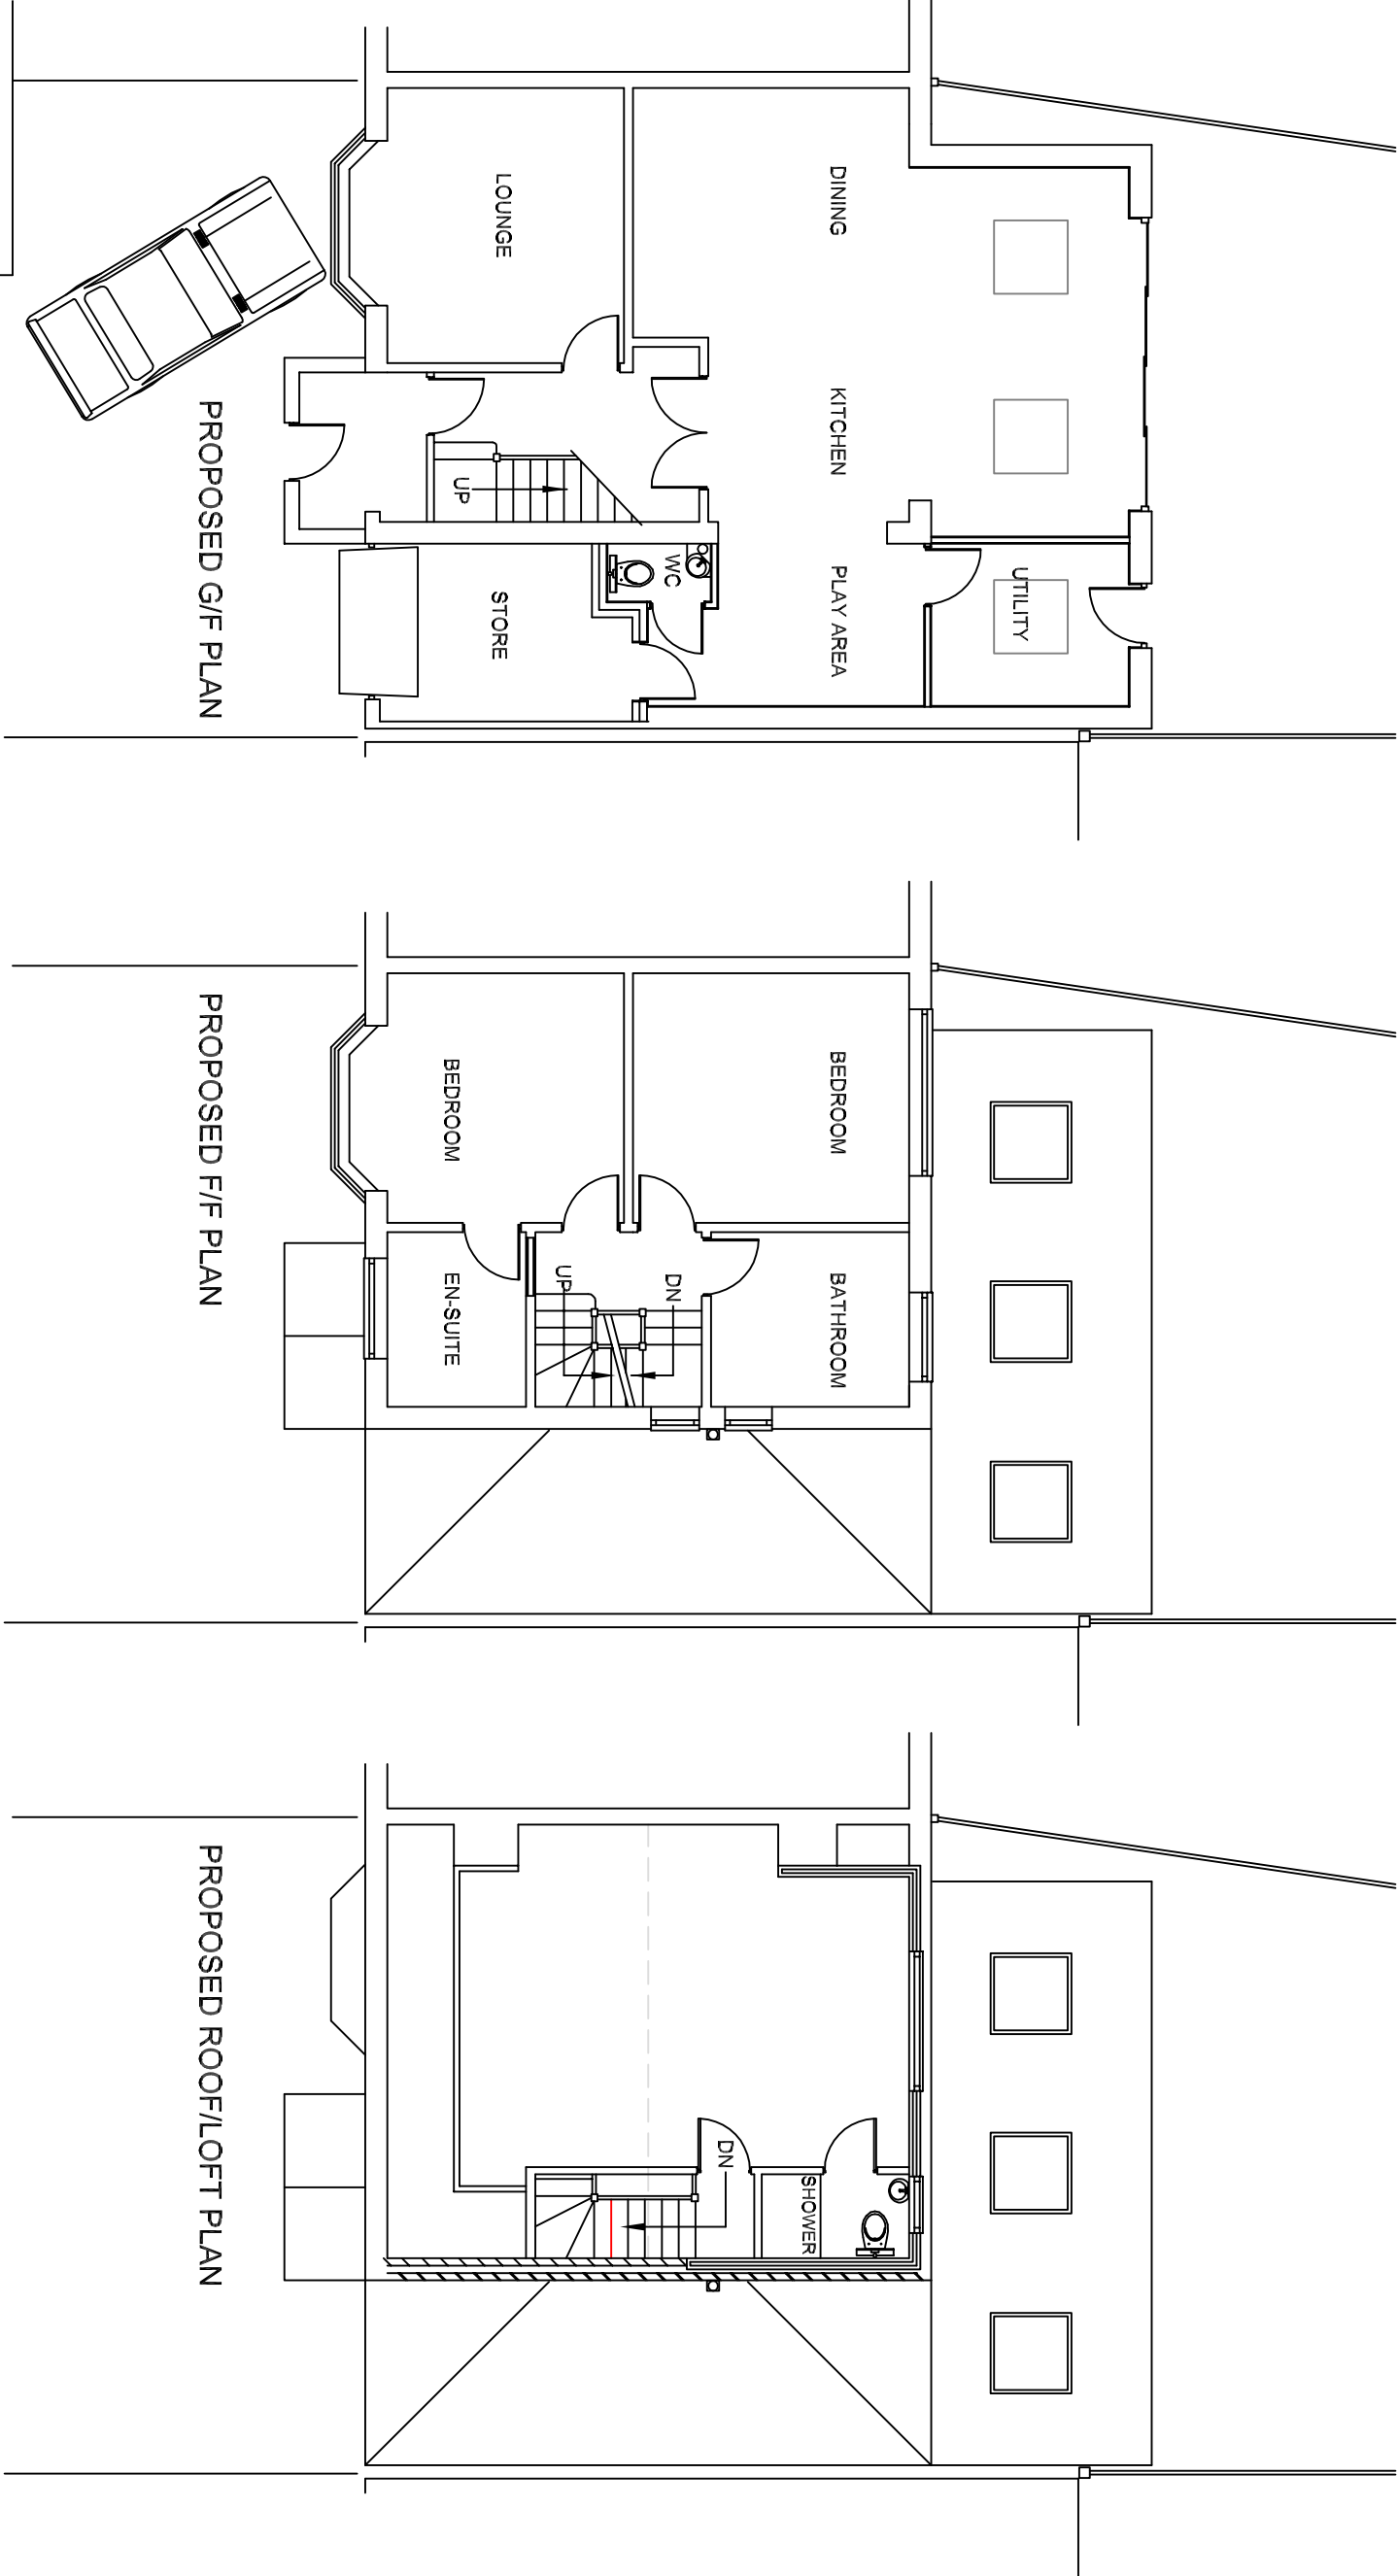


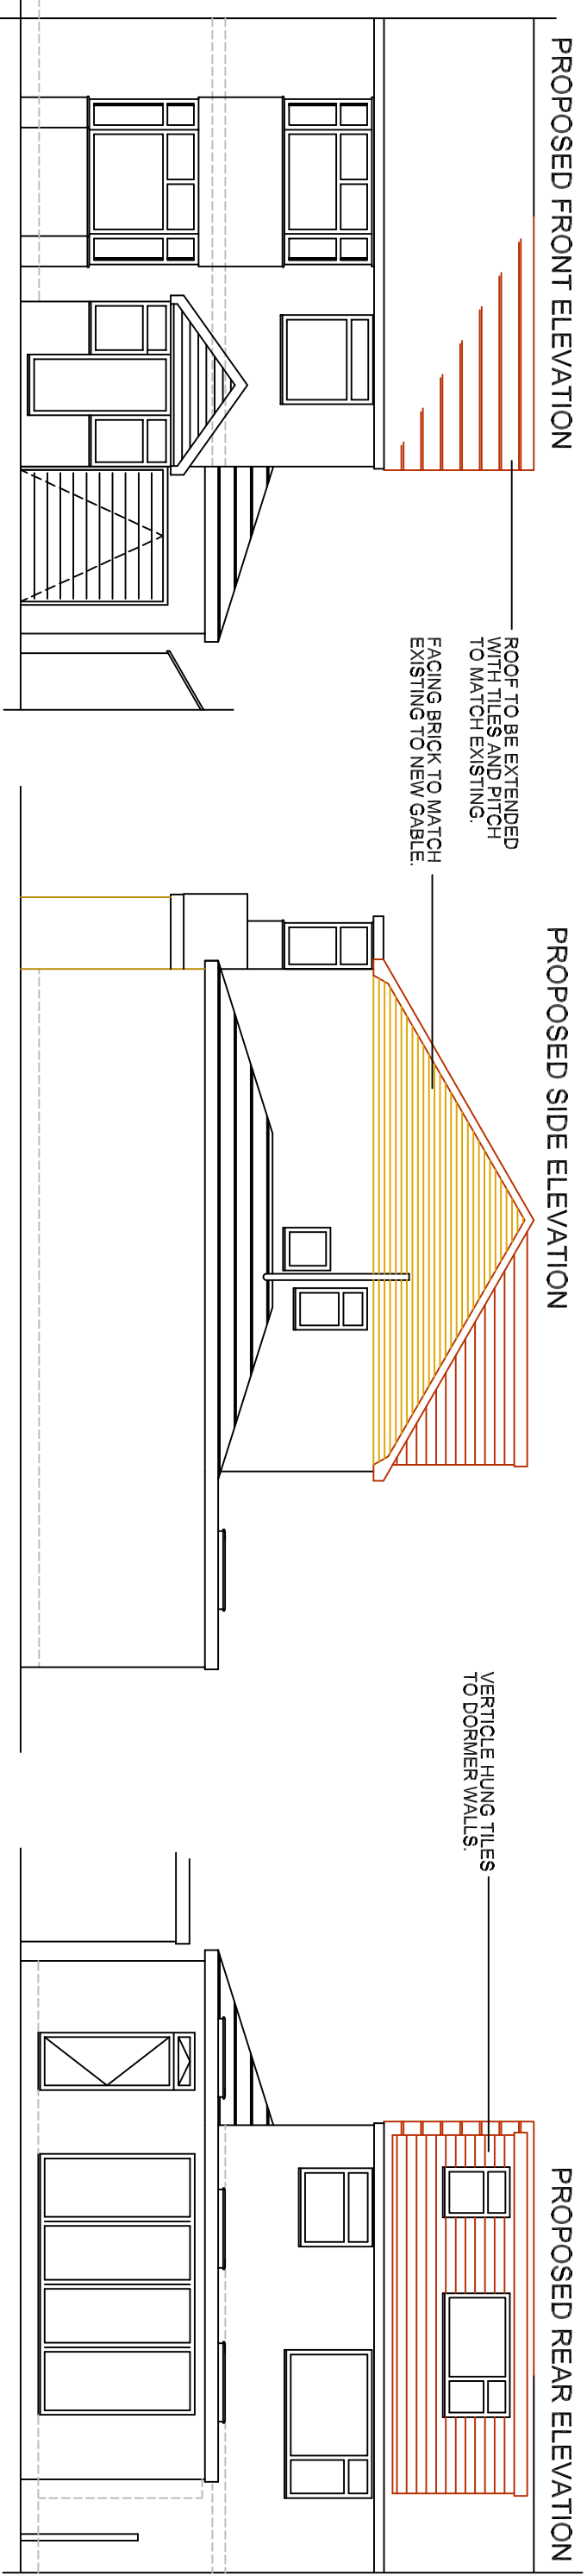

This drawing is supplied for the purpose of obtaining Planning Permission only. Work carried out prior to all necessary Approvals is considered to be at the applicants own risk.

The designer is not responsible for any drains, voids or other underground obstructions under or near the site.

Notification under the Party Wall Act and the exact boundary location is the responsibility of the client.

SLW DESIGNS

Tel: 0161-678 2035

Mob: 07796-617845

e-mail: brian_slwdesigns@talktalk.net

ADDRESS:

34 Worcester Road

Alkington

M24 1WZ

PROJECT:

Rear dormer with hip to gable conversion

DRAWING:

SLW/JB/02D - Proposed

SCALE

1:100 @ A3

DATE

30.11.2022

1M

2M

3M

4M

5M