




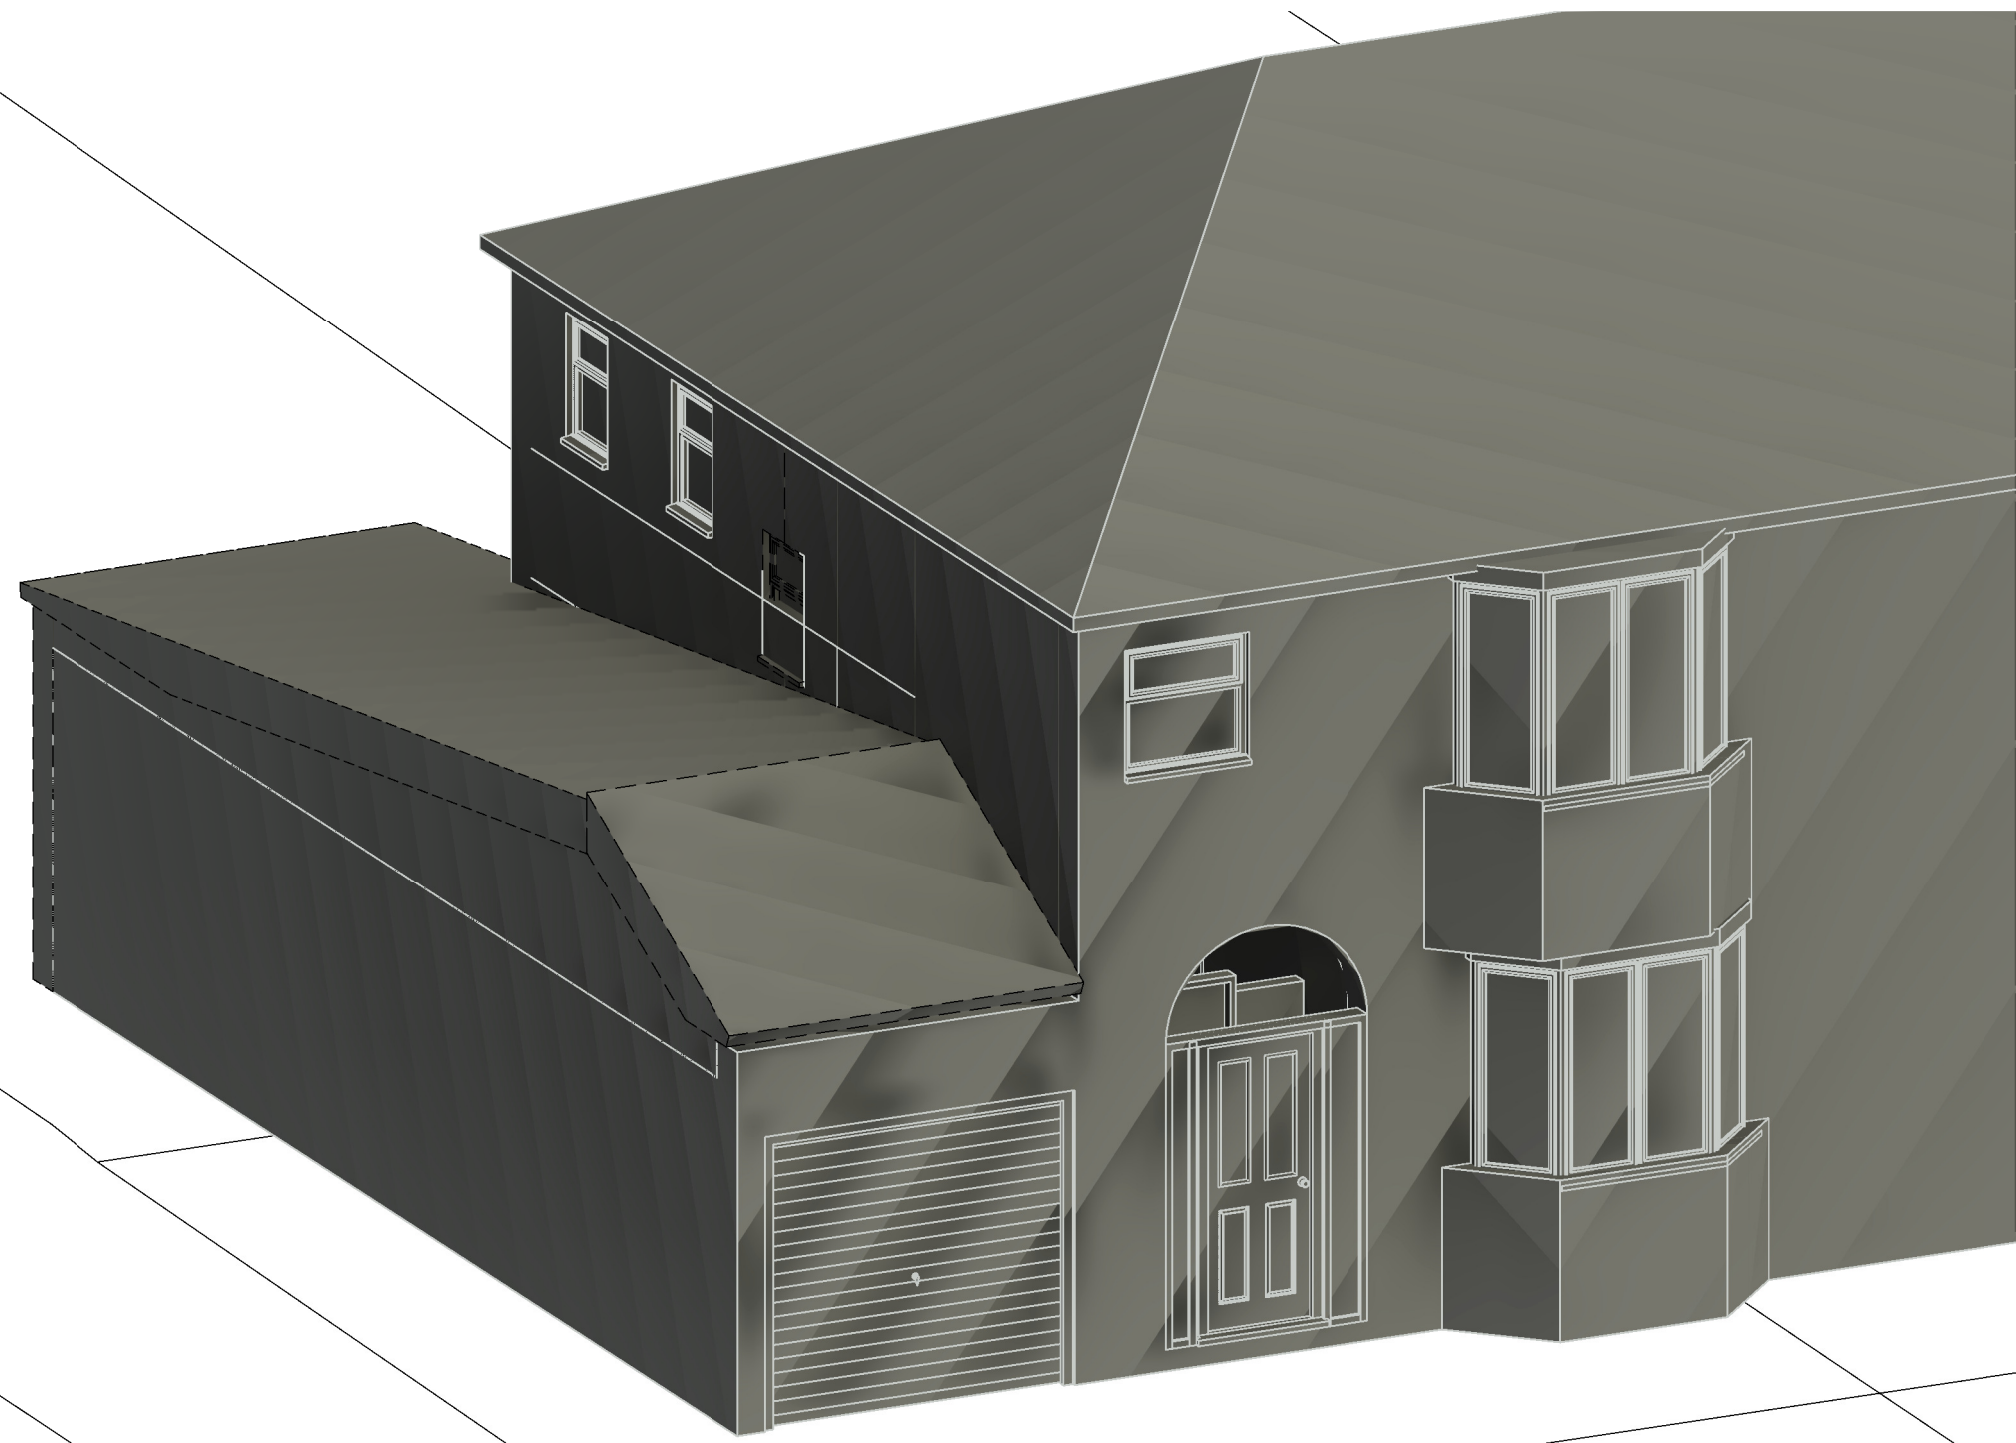

1 EXISTING 3D FRONT

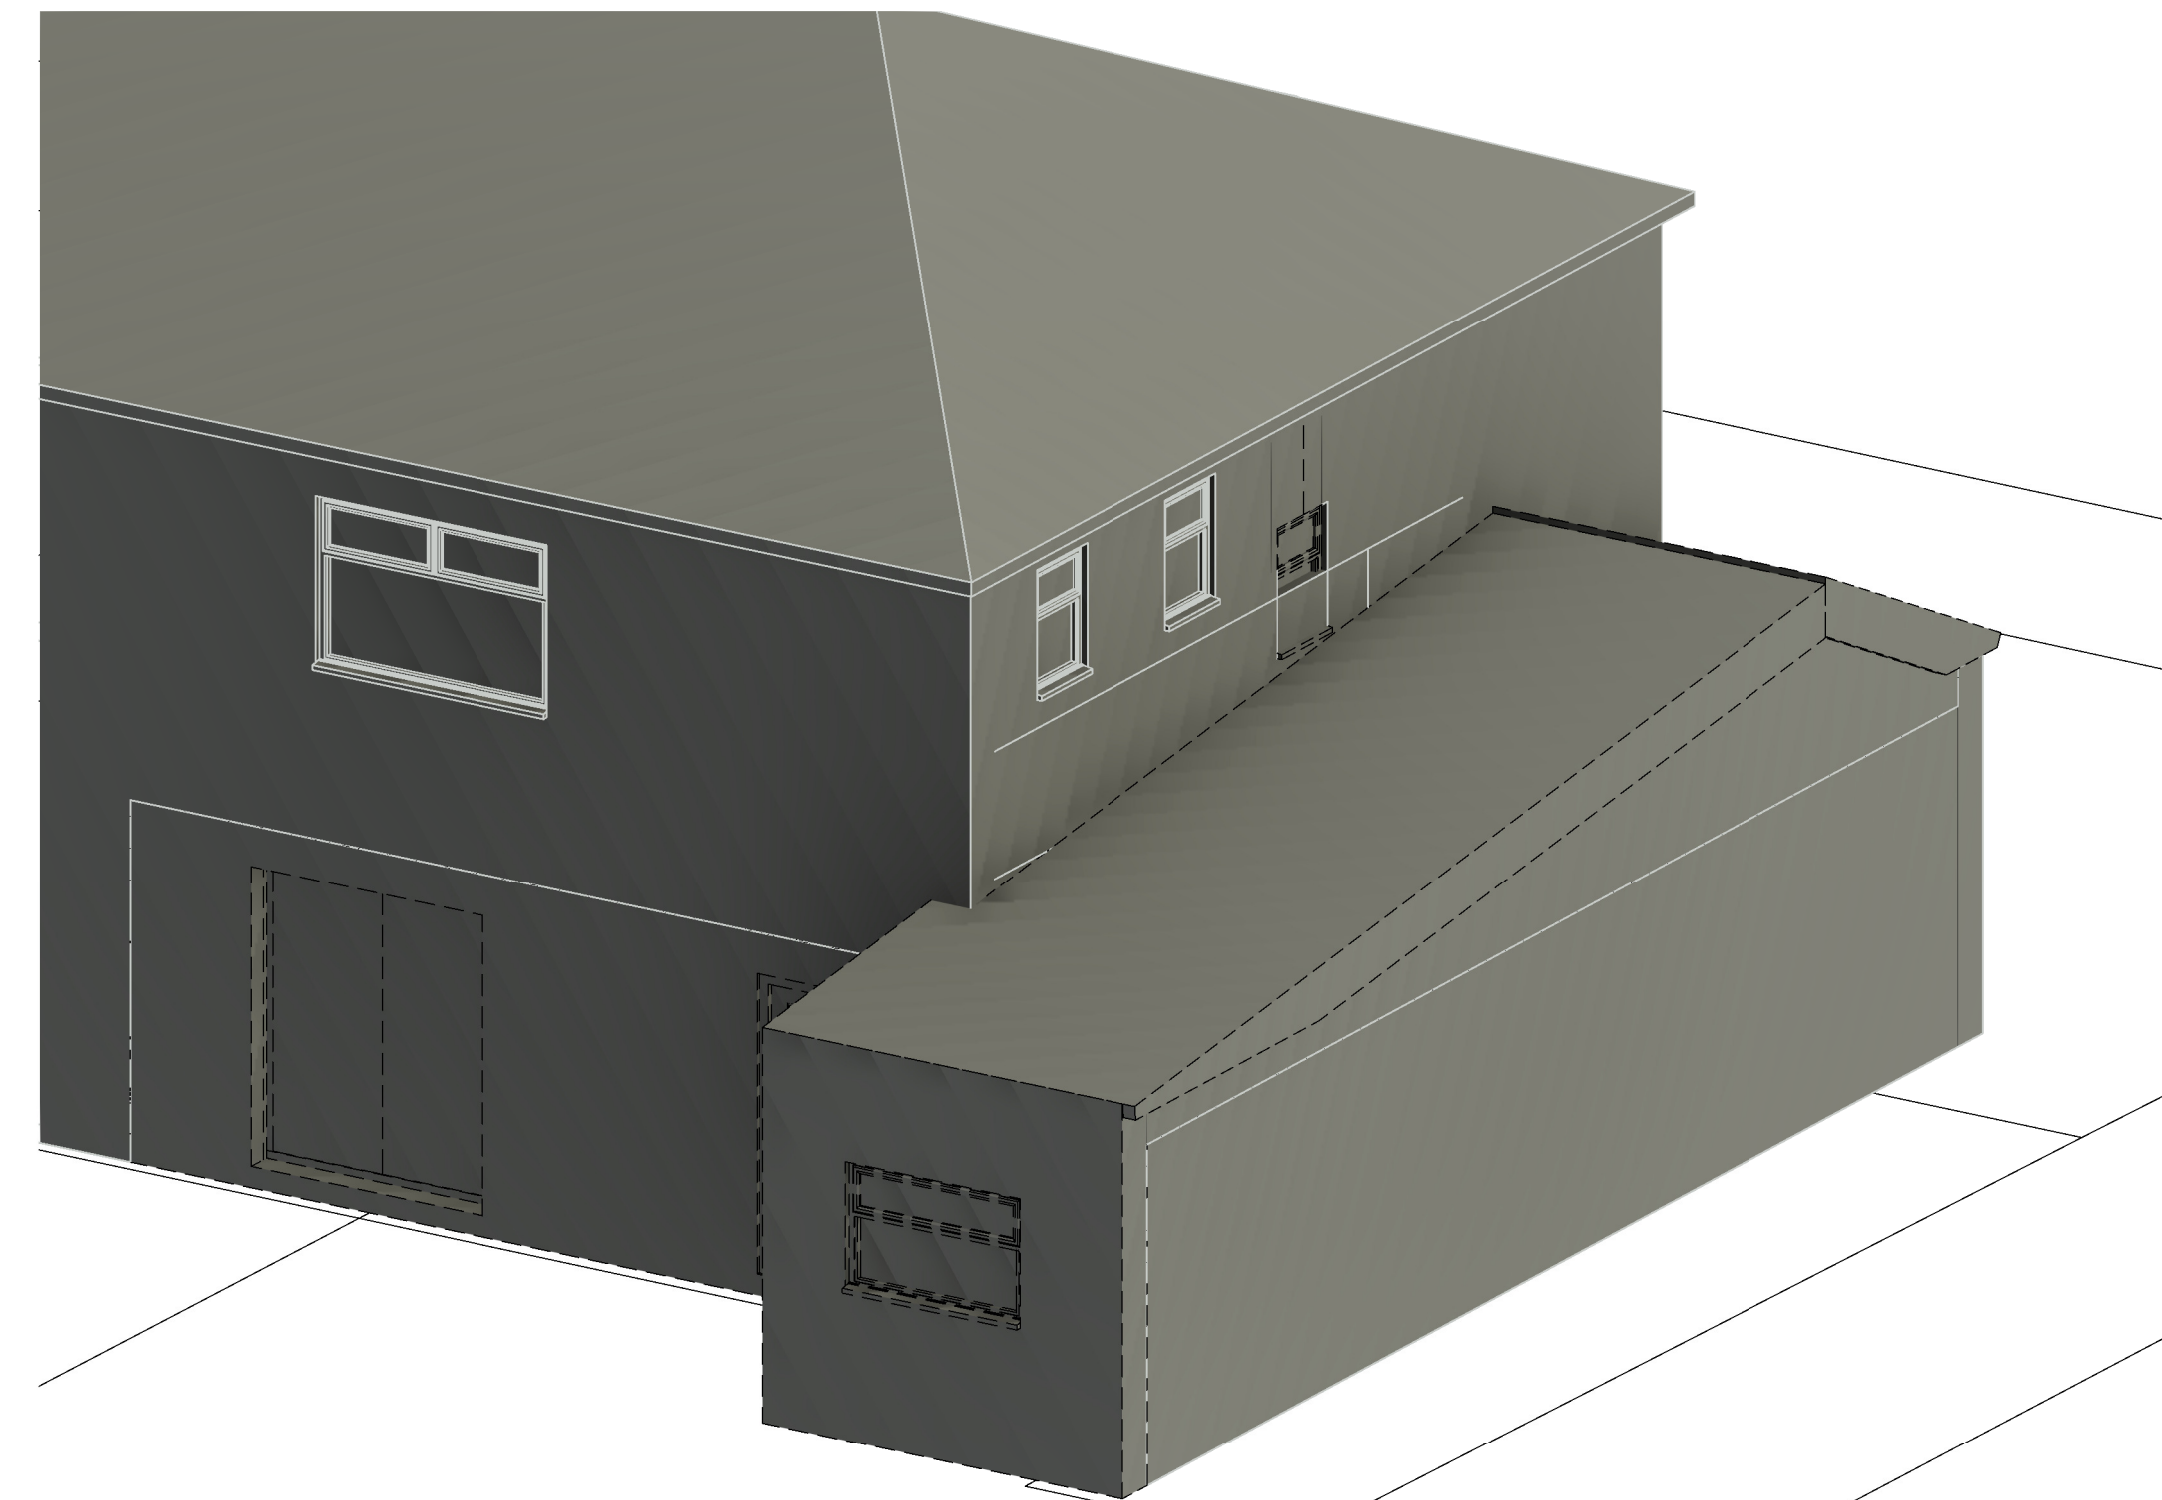


2 EXISTING 3D REAR

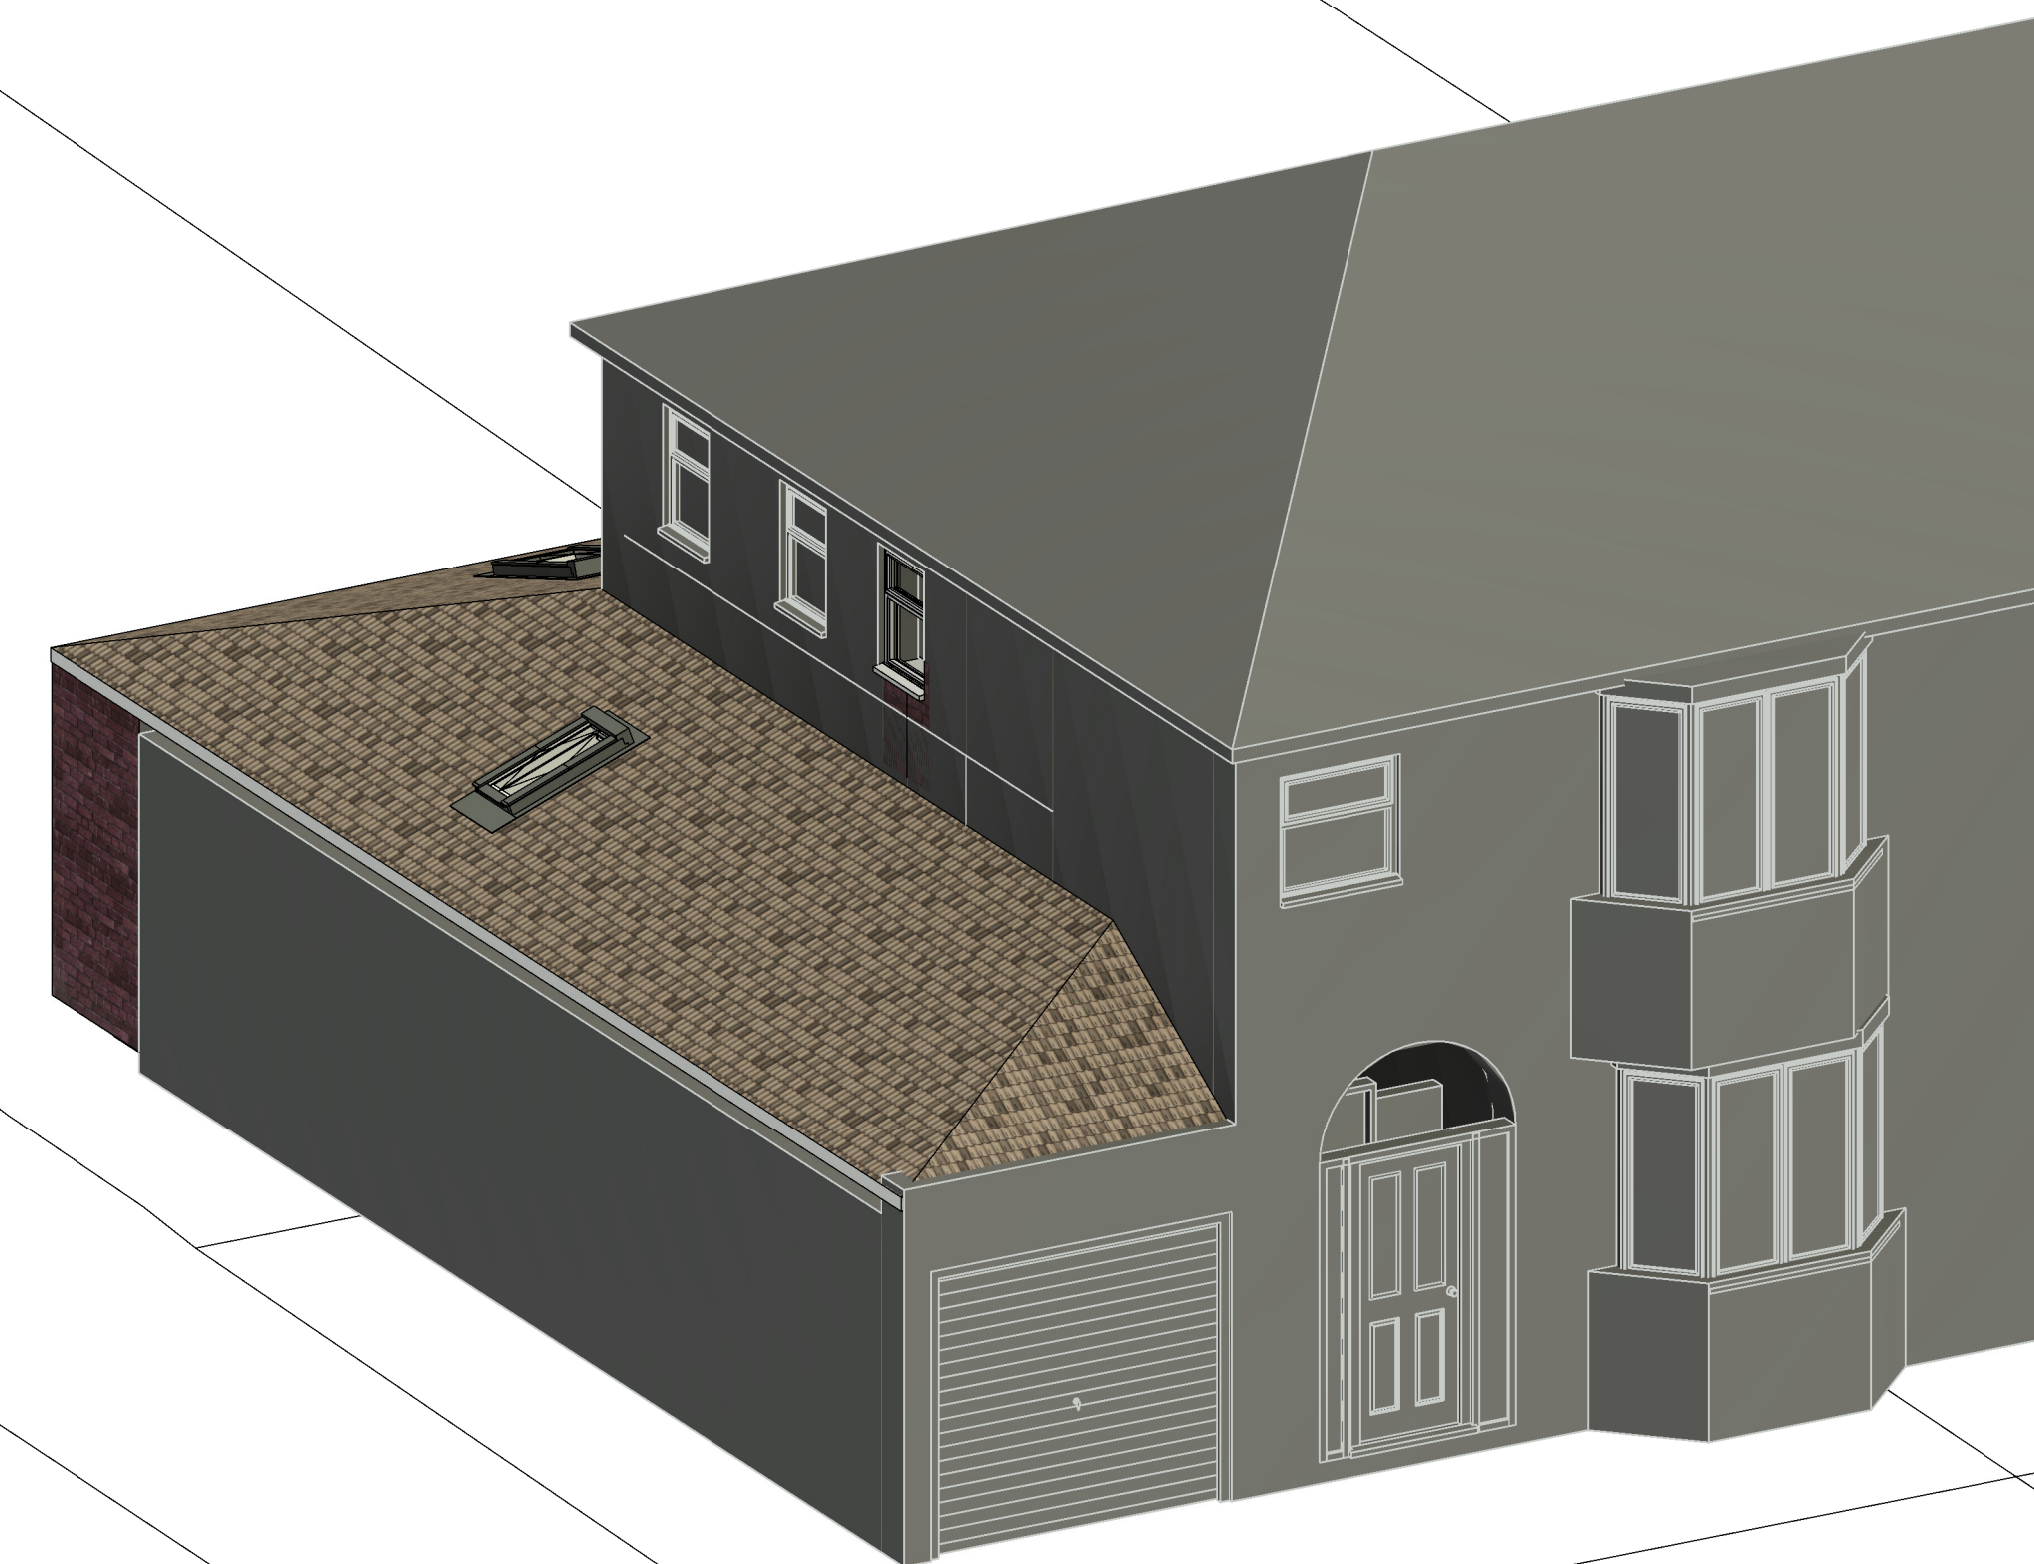

3 PROPOSED 3D FRONT



4 PROPOSED 3D REAR

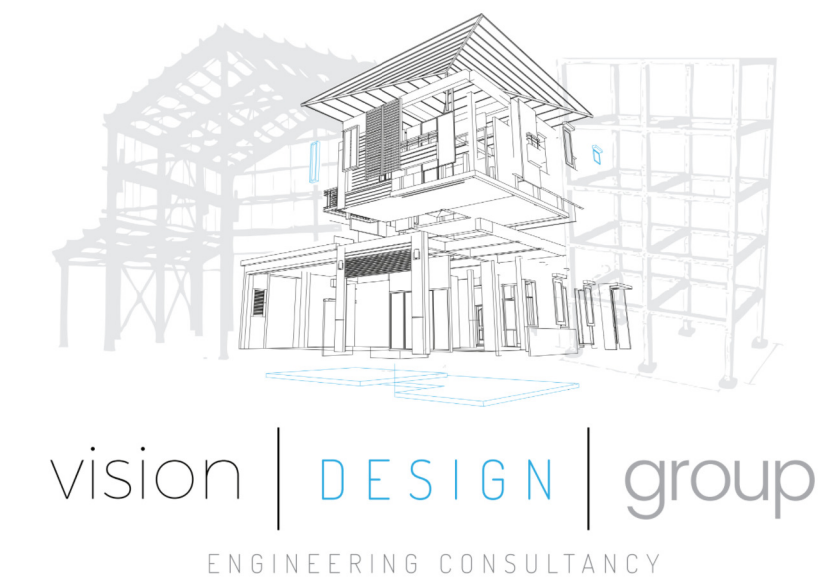

ENGINEERING CONSULTANCY

Rev	Description	Date
1	PLANNING ISSUE	02/03/23
2	PLANNING ISSUE	01/05/23
CODE	SUITABILITY DESCRIPTION	
I	PLANNING ISSUE	
STATUS	PURPOSE OF ISSUE	
S2	PLANNING ISSUE	
PROJECT		
317 MANCHESTER NEW ROAD		
TITLE		
EXISTING AND PROPOSED 3D VISUALS		
CLIENT		
317 MANCHESTER NEW ROAD		
DRAWN BY	CHECKED BY	DATE
M.W	M.W	29.12.22
SCALE (@ A1)		PROJECT NUMBER
		MCS2185
DRAWING NUMBER		REV
A104		2