



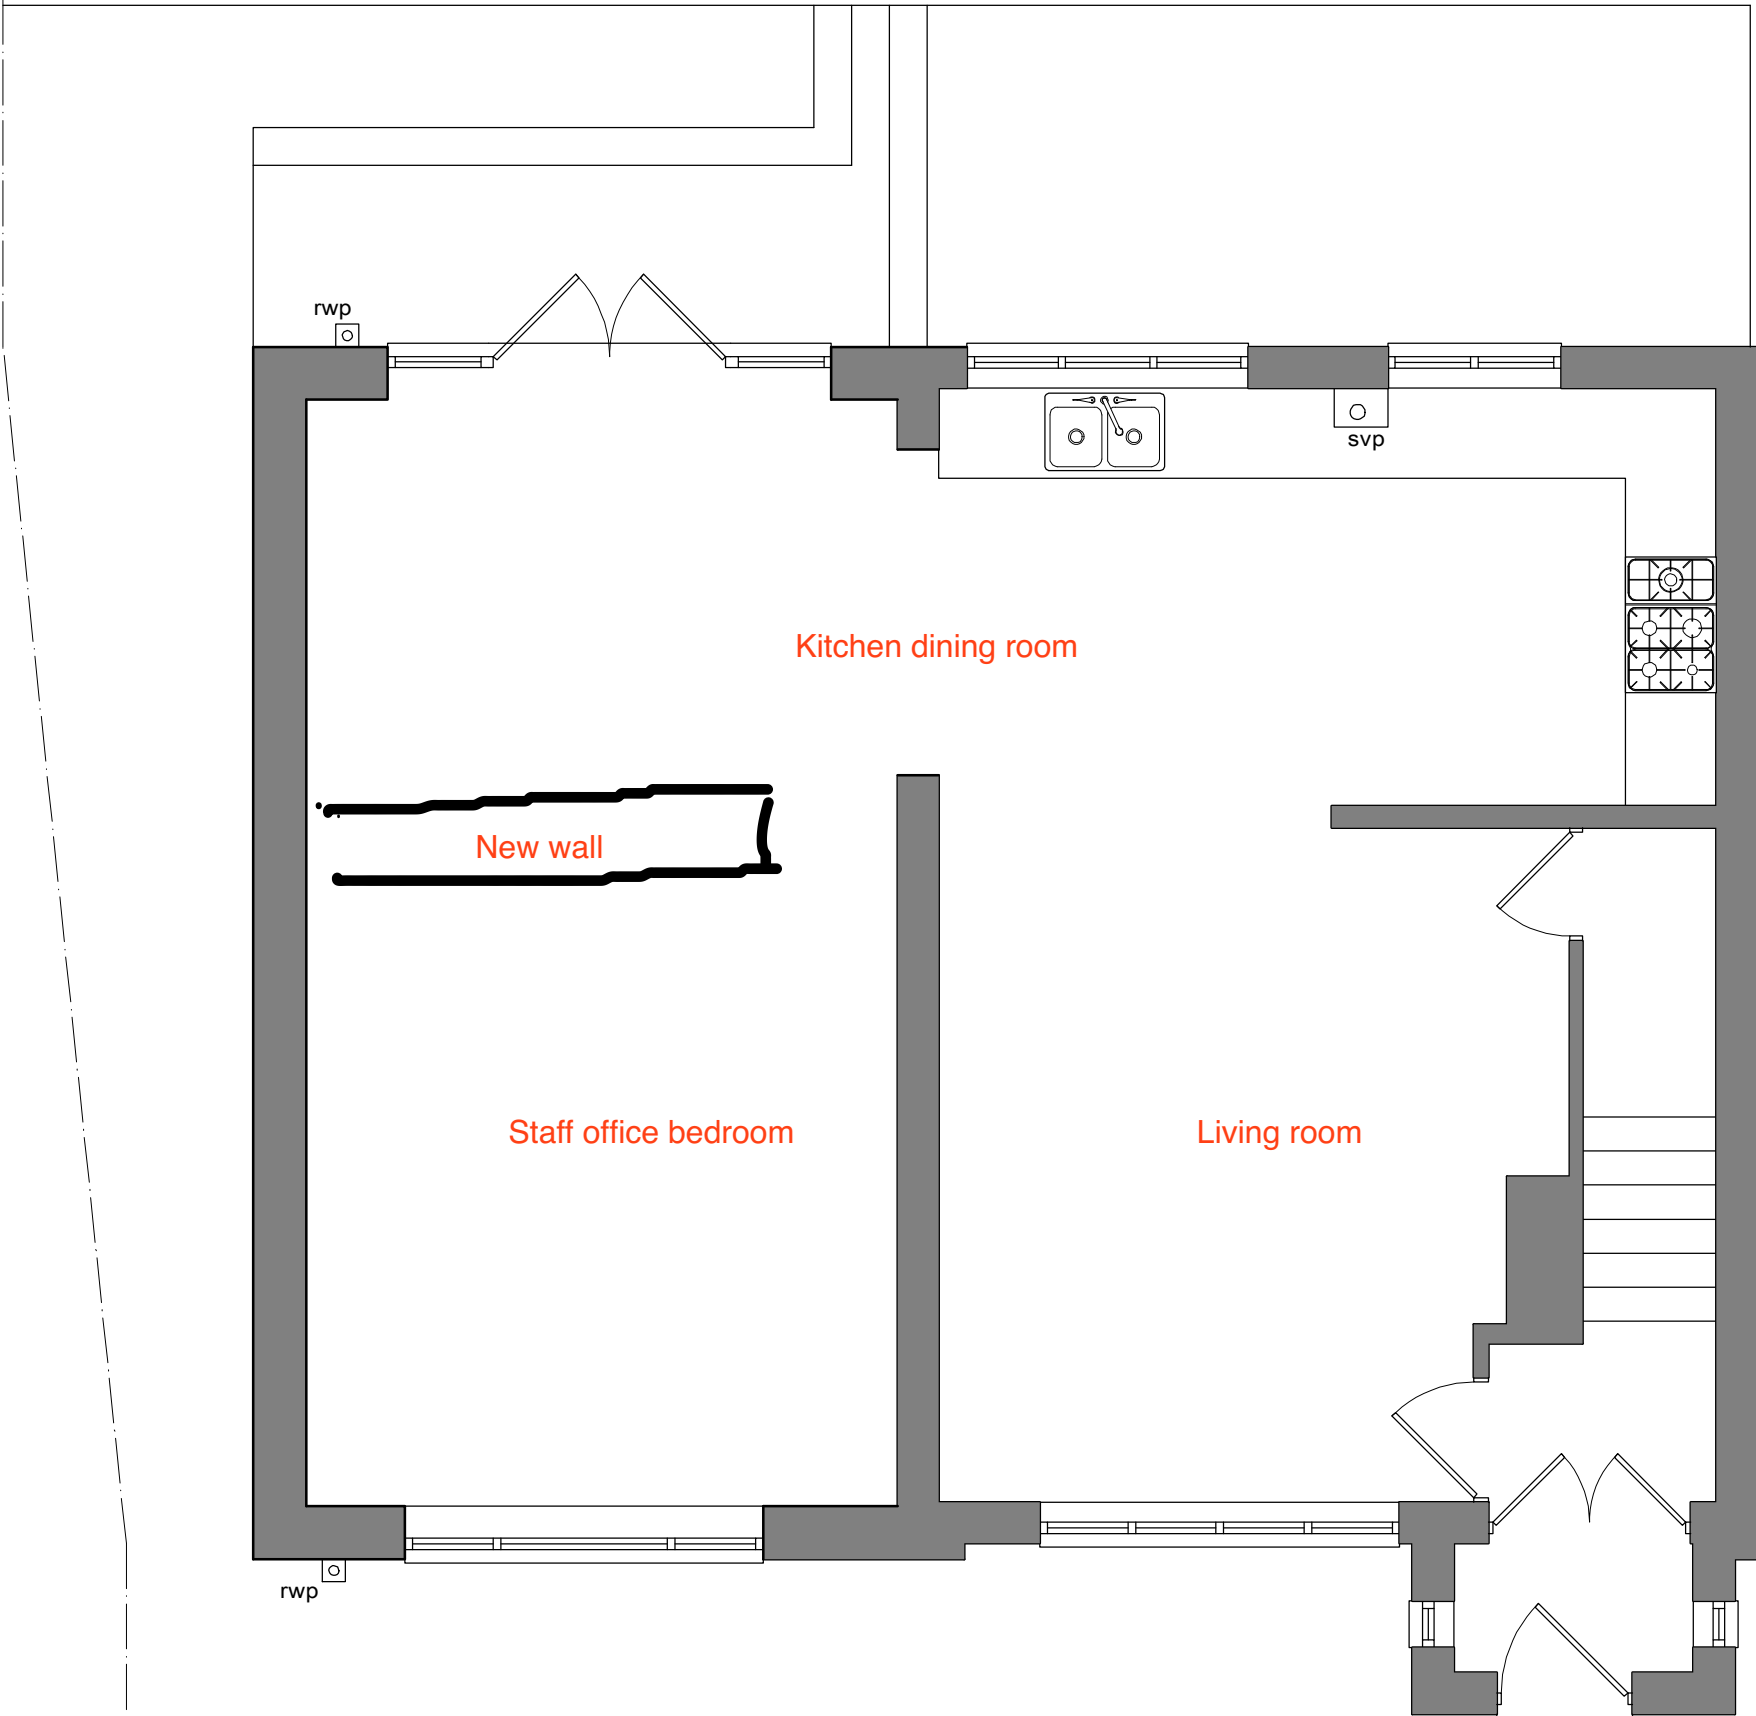

ground floor plan

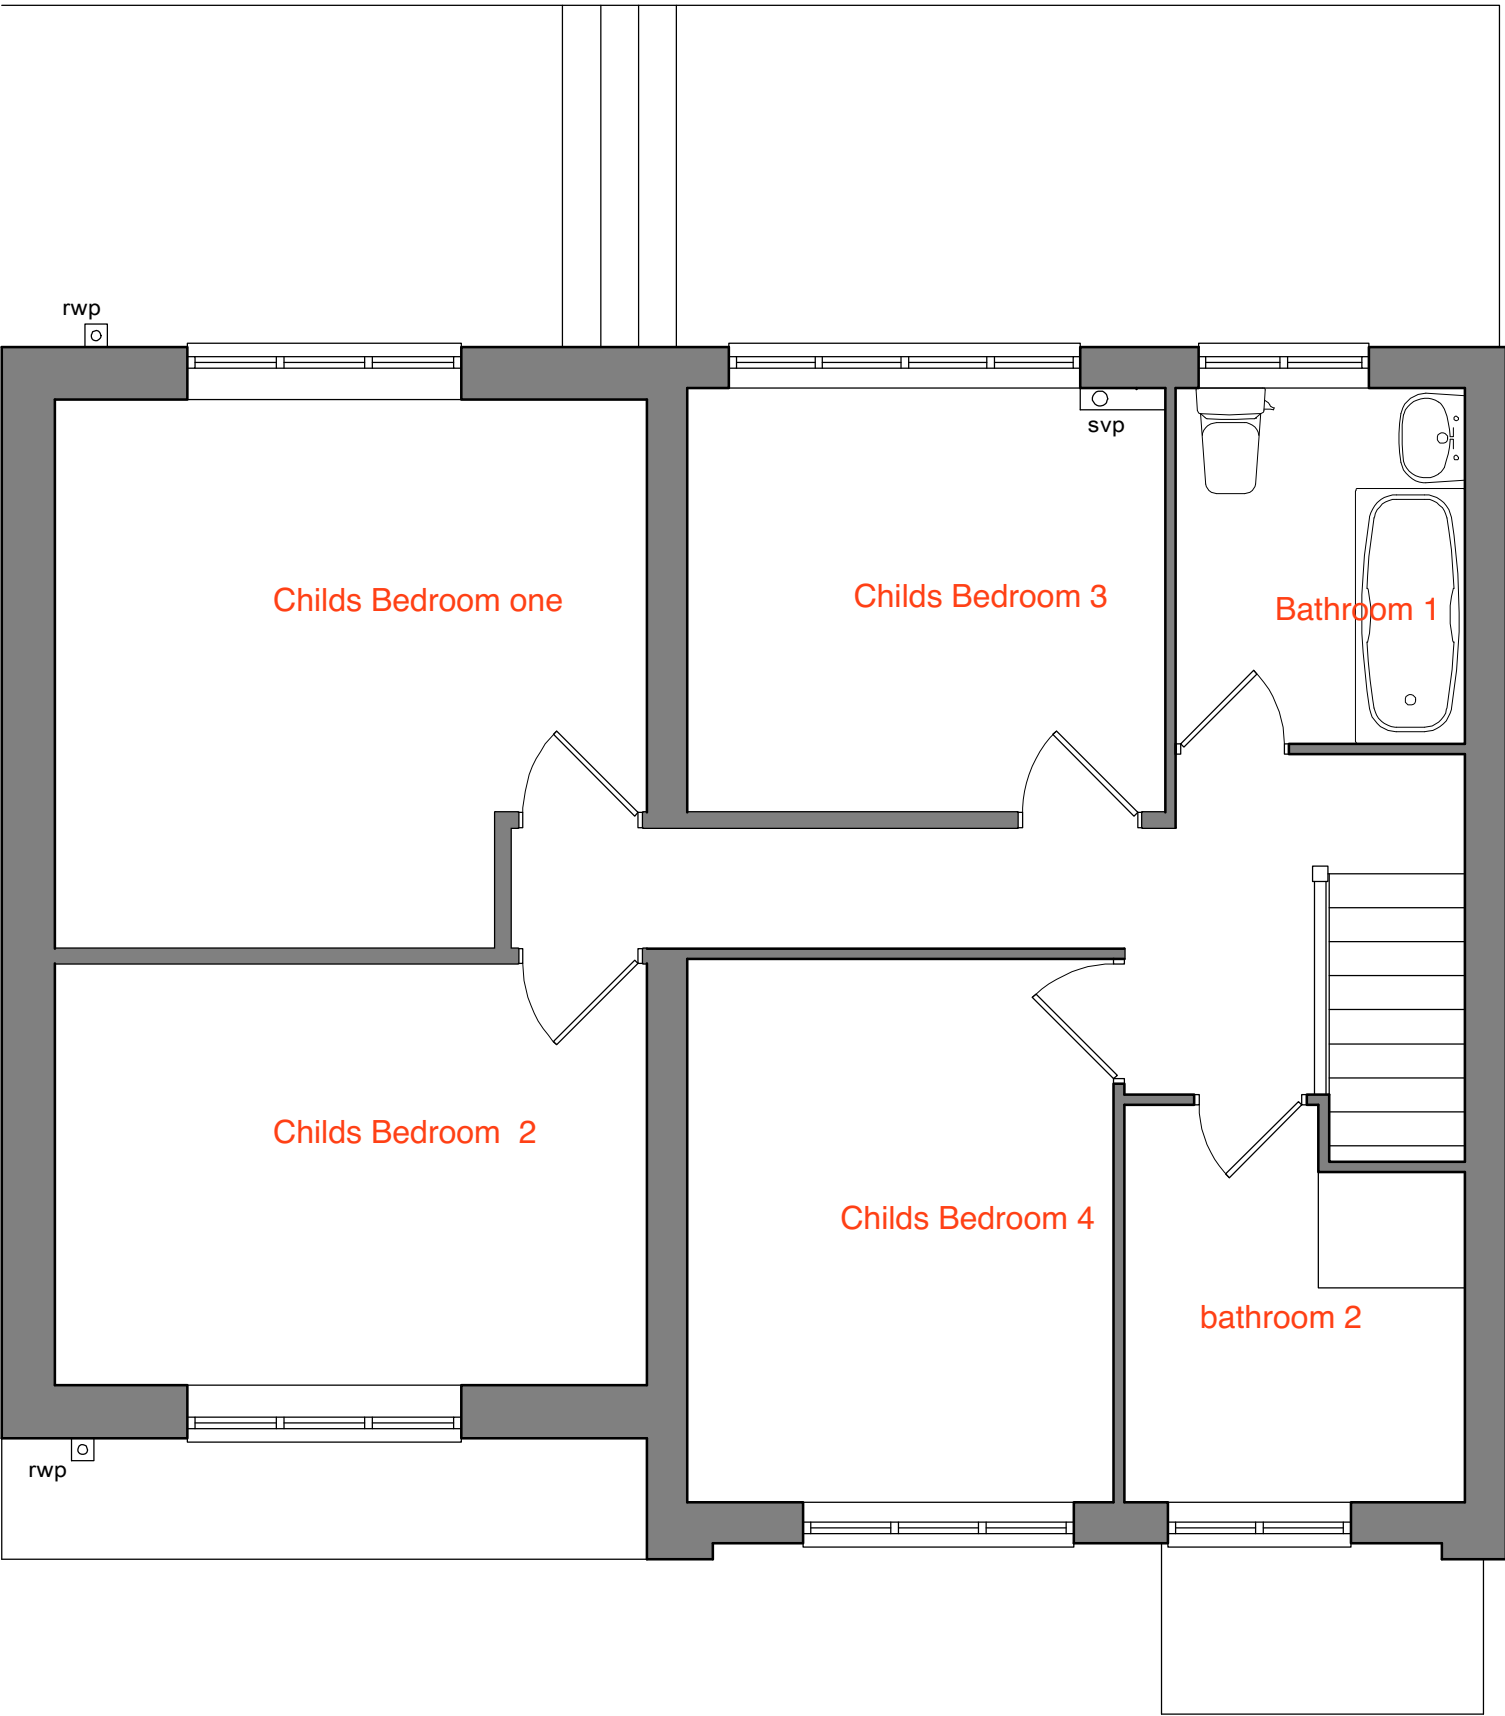

first floor plan

This drawing has been prepared for the sole purpose of obtaining Planning Permission and Building Regulation Approval ONLY. All structural calculations are to be checked by structural engineer prior to construction.

All dimensions & details are to be checked on site prior to construction, any discrepancies reported to ExtensionsNW prior to any work undertaken. Any work undertaken prior to full planning & building regulation approval is at the builder's own risk. ExtensionsNW will not be held responsible for any problems arising.

This drawing is the copyright of ExtensionsNW and any reproduction in whole or part is strictly forbidden. Dated on 24/02/2023. ExtensionsNW reserve the right to modify and make necessary alterations dependent on site conditions.

D		
C		
B		
A		
DATE		

SCALE	1:50	DATE	July 22
DRAWN	JDJ	P.P	B.K
CUSTOMER			
Mr T Martin			
Title			
Proposed floor plans			
LOCATION			
56 Royal Avenue Heywood OL10 2DG			
LOCAL AUTHORITY			

Extensions

3 Cruden Street, Rantentall, Rosendale, BB4 4JZ
Mob: 07968236495
Web: www.extensionsnw.co.uk E-mail: jee@extensionsnw.co.uk

JOB No.	3154 - 02	REV.
---------	-----------	------