


GALLERY 02 ELEVATION E



GALLERY 01 ELEVATION G

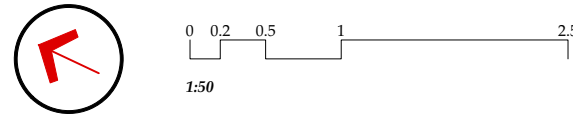

Ceiling Level

Base of Ex Ceiling
Decoration
Pr Display Height
Ex Display Height

Ex Display Height
FFL

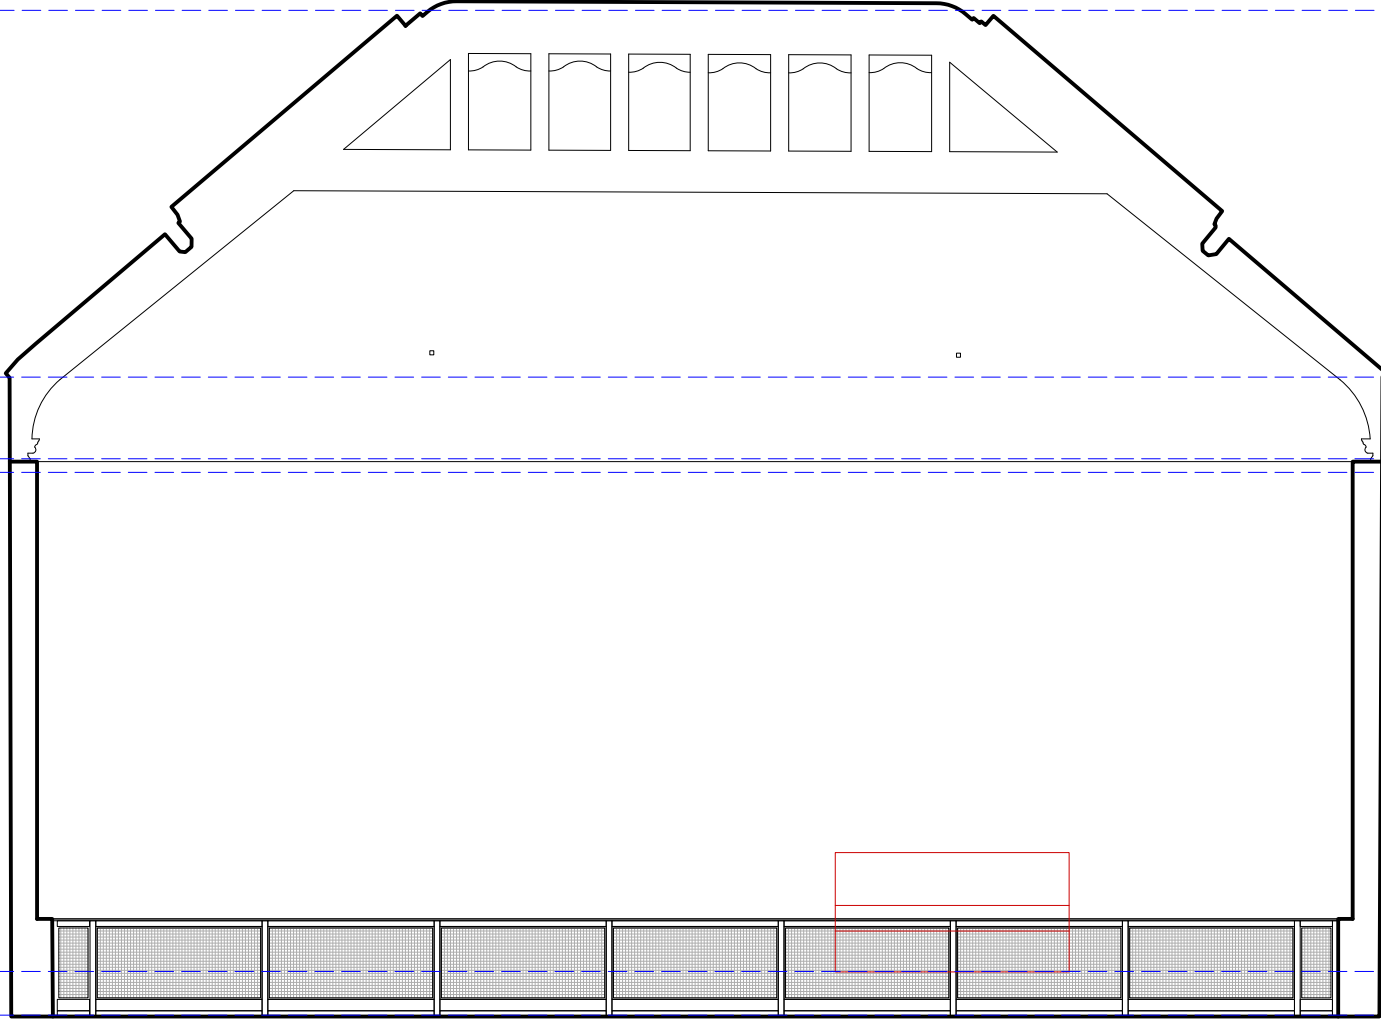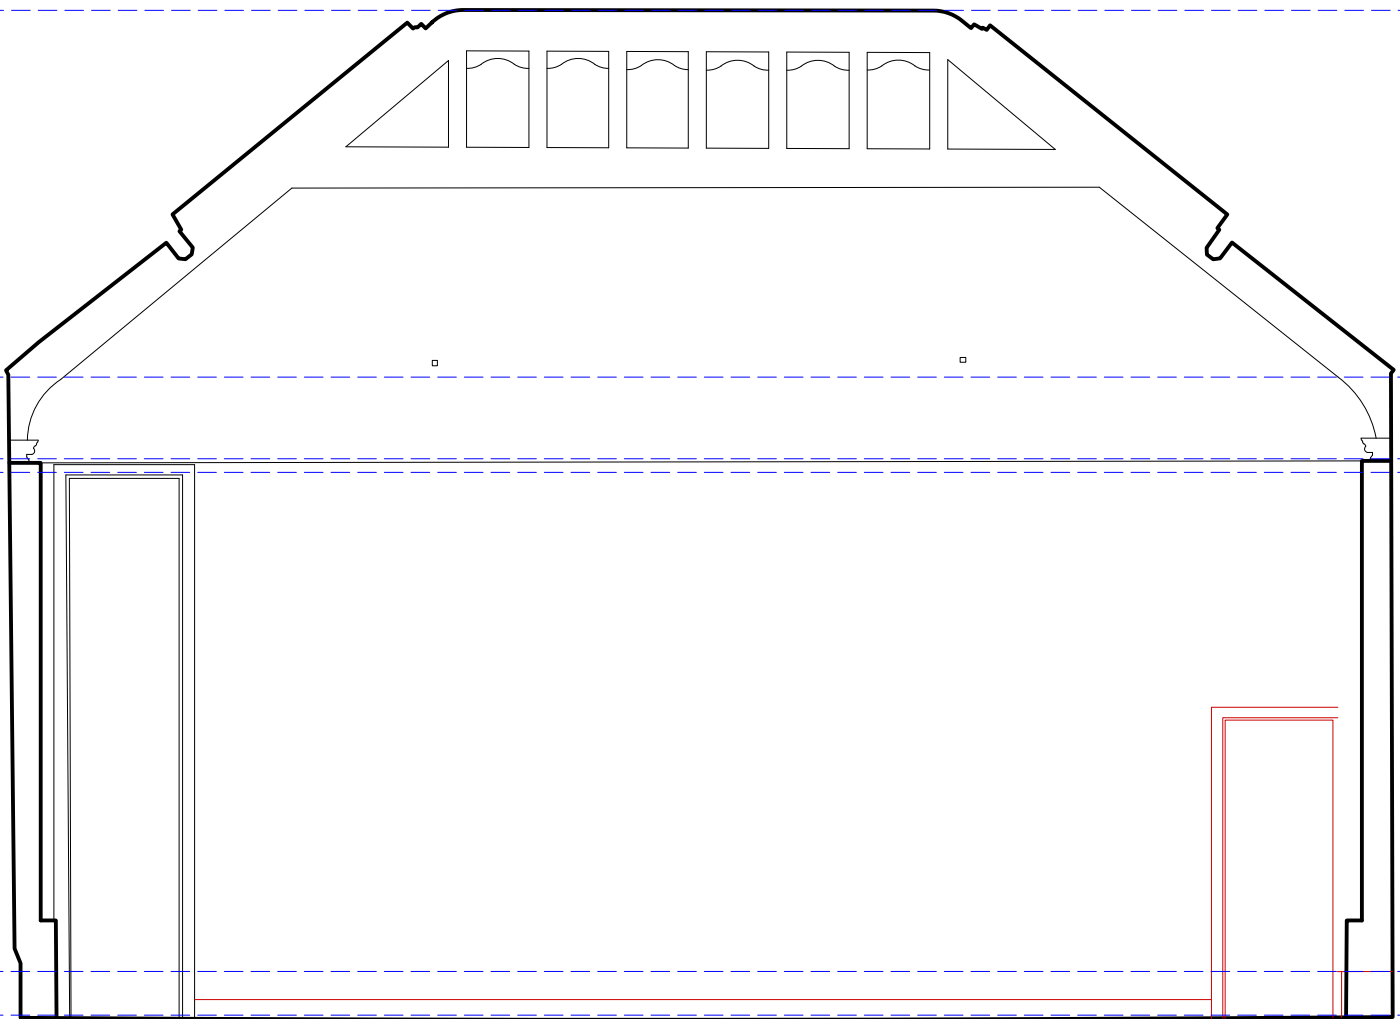


GALLERY 01 ELEVATION F

Ceiling Level

Base of Ex Ceiling
Decoration
Pr Display Height
Ex Display Height

Ex Display Height
FFL


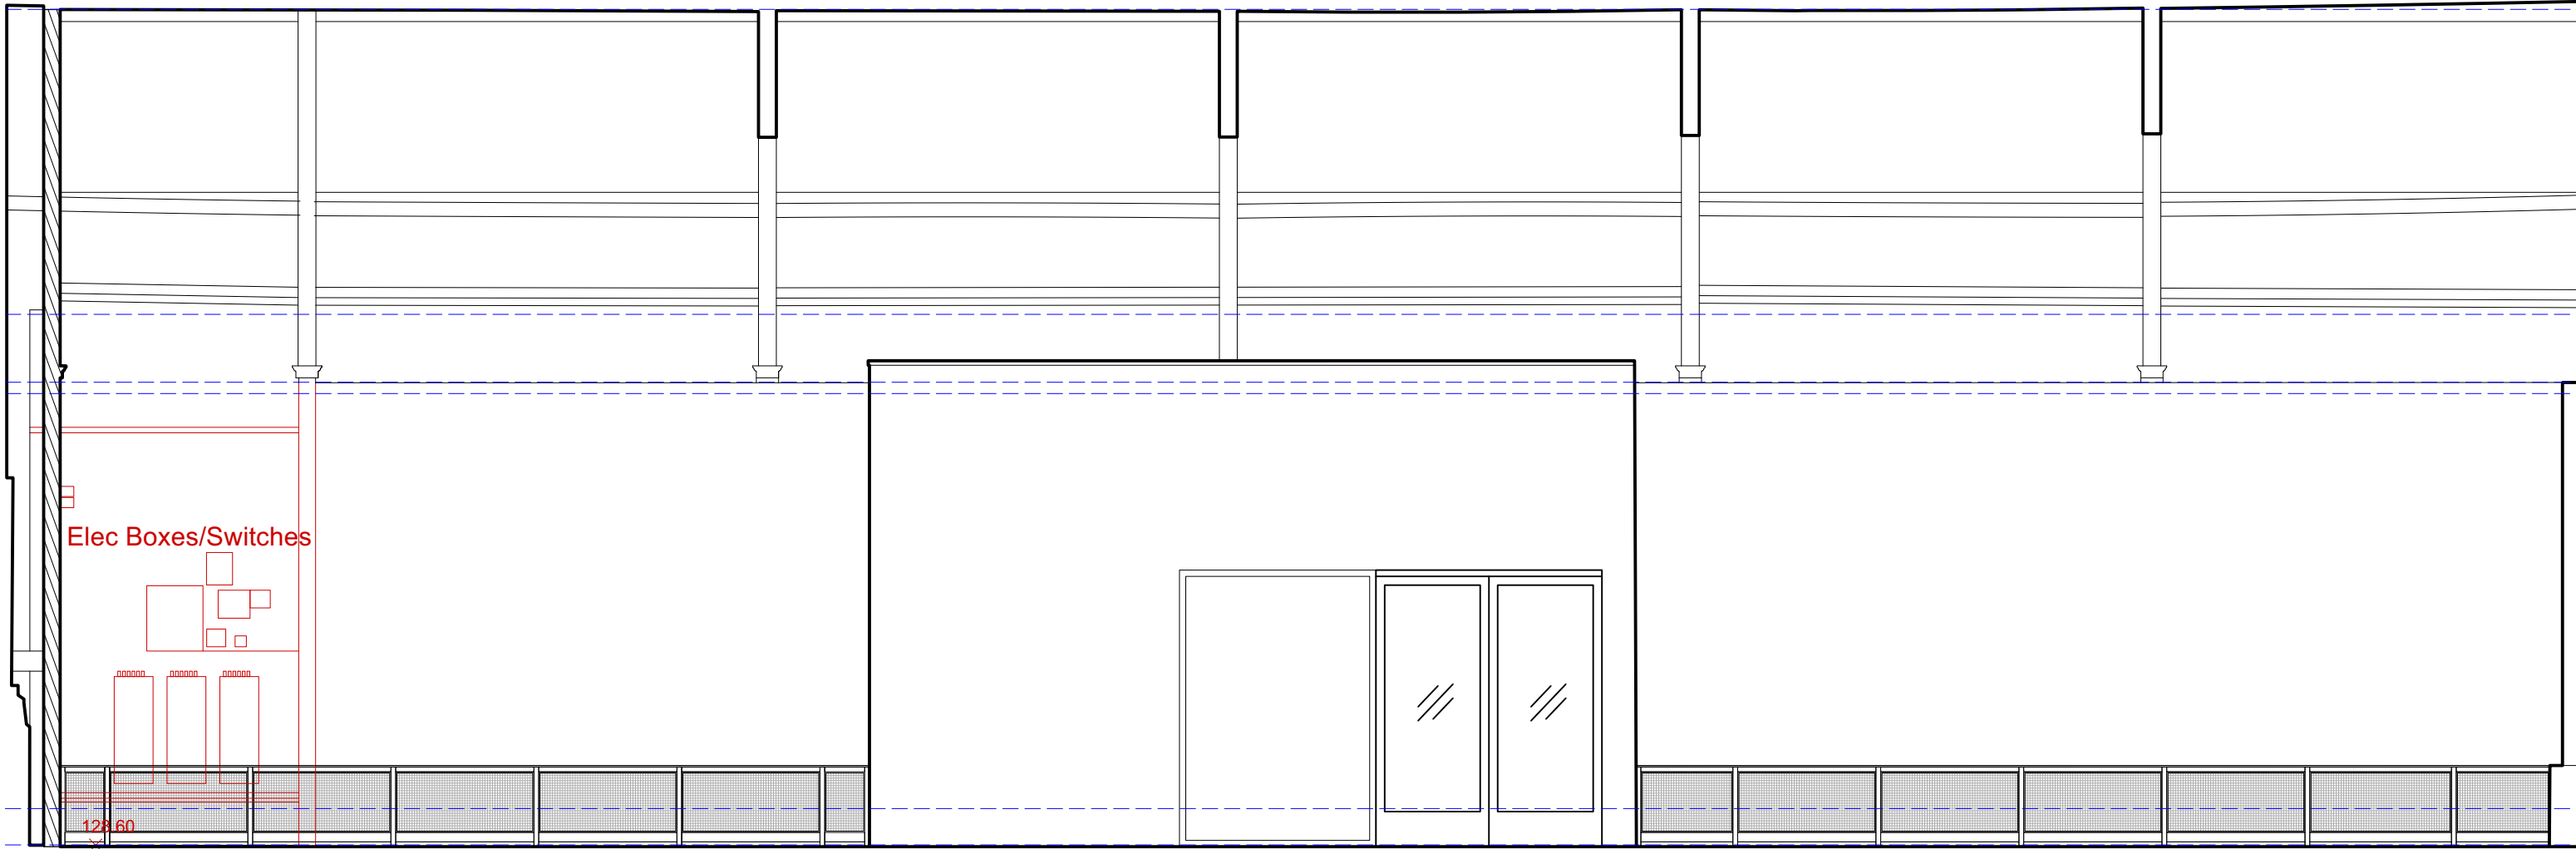


GALLERY 01 ELEVATION H

Ceiling Level

Base of Ex Ceiling
Decoration
Pr Display Height
Ex Display Height

Ex Display Height
FFL

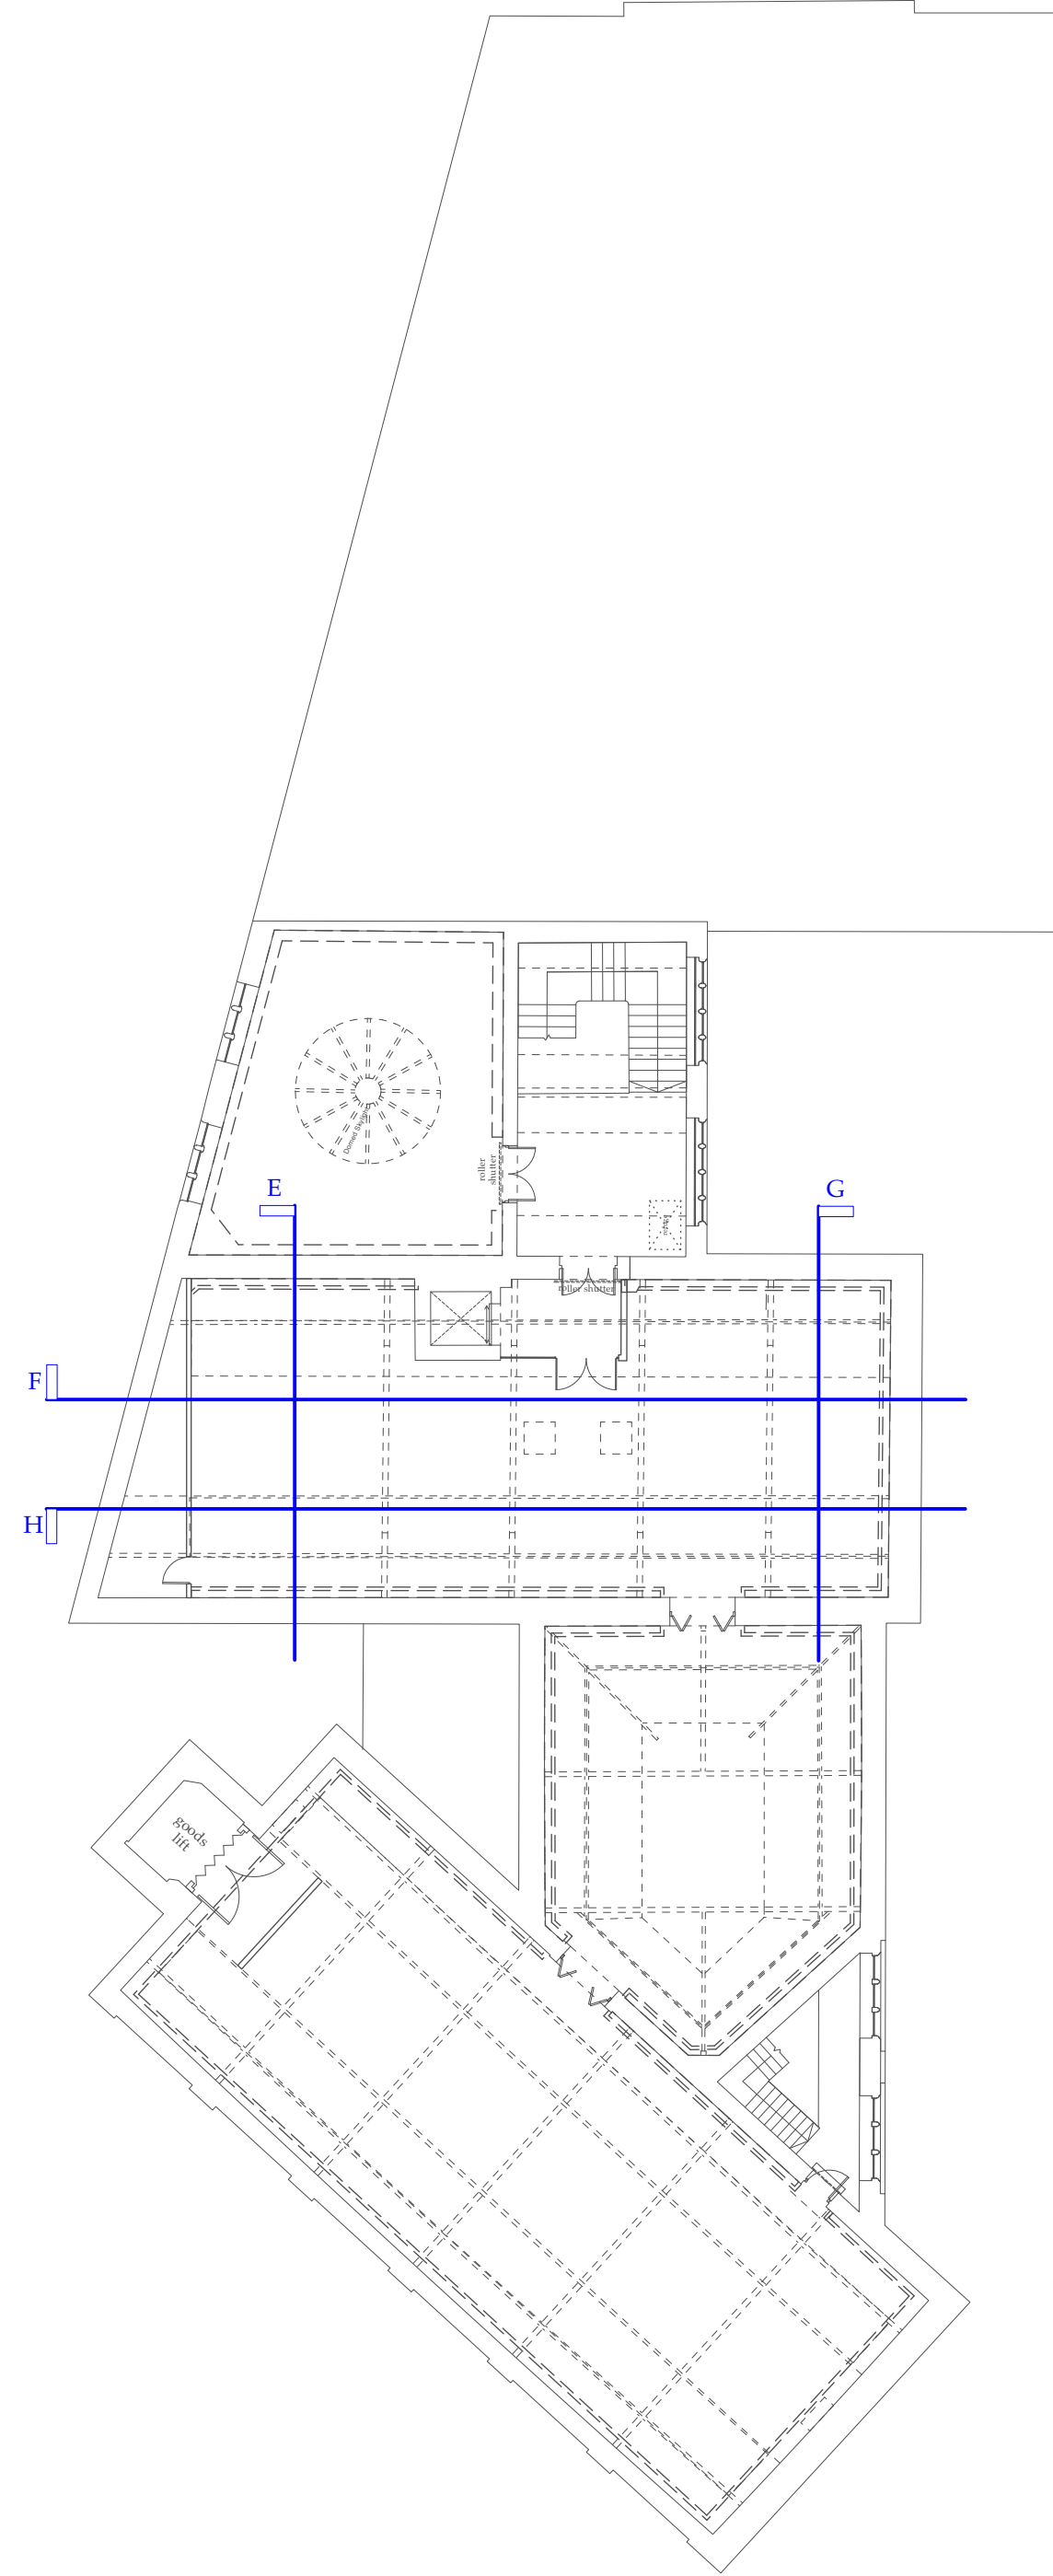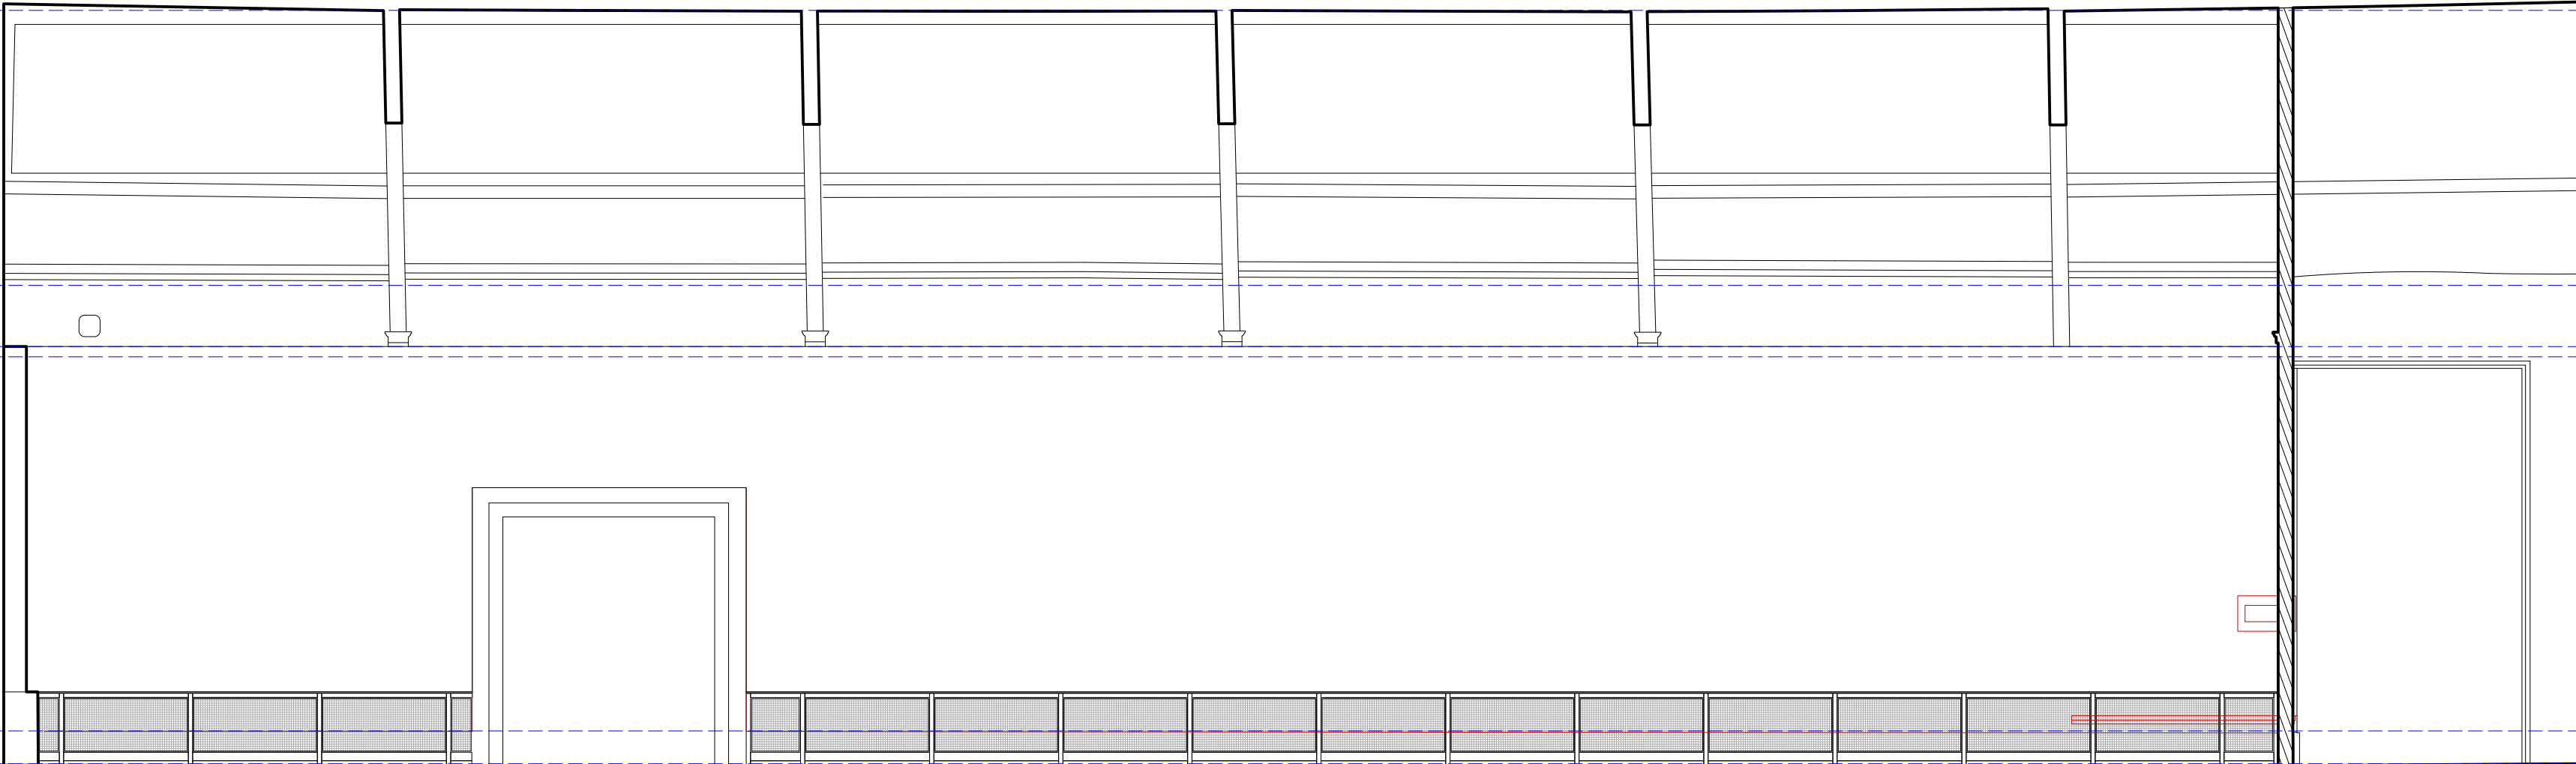

Key

- Exhibition Boards
- Existing Walls
- Proposed Partition

Rev. Date Drawn Checked Note

ARCHITECTURAL EMPORIUM Ltd
www.architectural-emporium.co.uk / mail@architectural-emporium.co.uk
67 Kempton St, Liverpool, L3 8BE / +44 (0)151 363 0000

JOB: TOUCHSTONES - 547

STATUS: TENDER

SCALE: 1:50 @ ISO A1

FIRST ISSUE: 15/03/2024

DRAWING No: FF-1.312 -

Proposed Internal Elevations_Gallery 02