
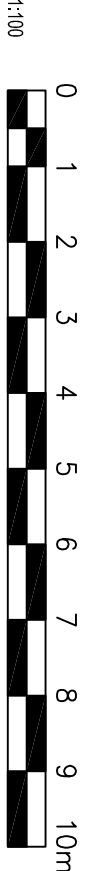
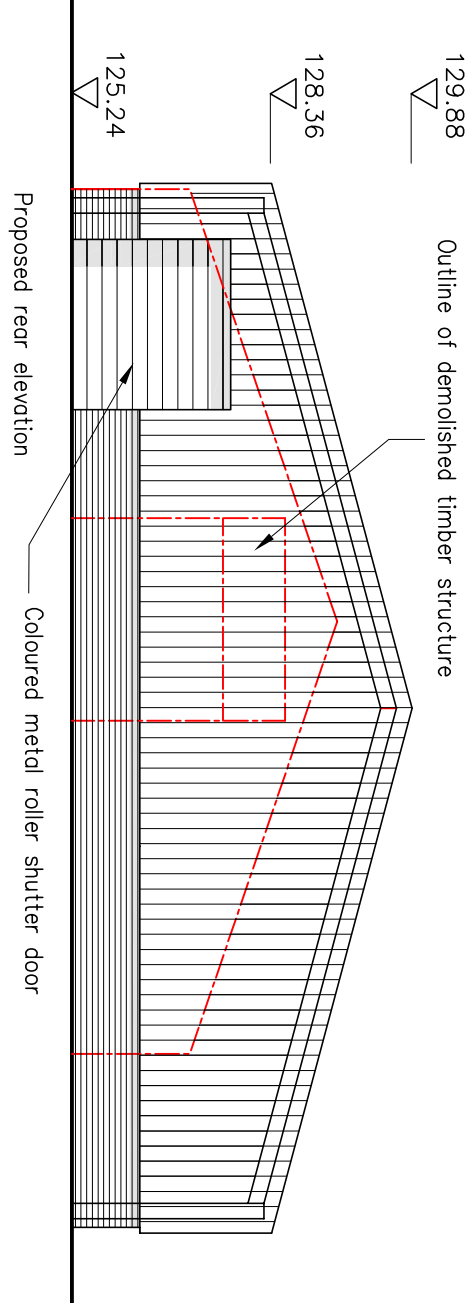
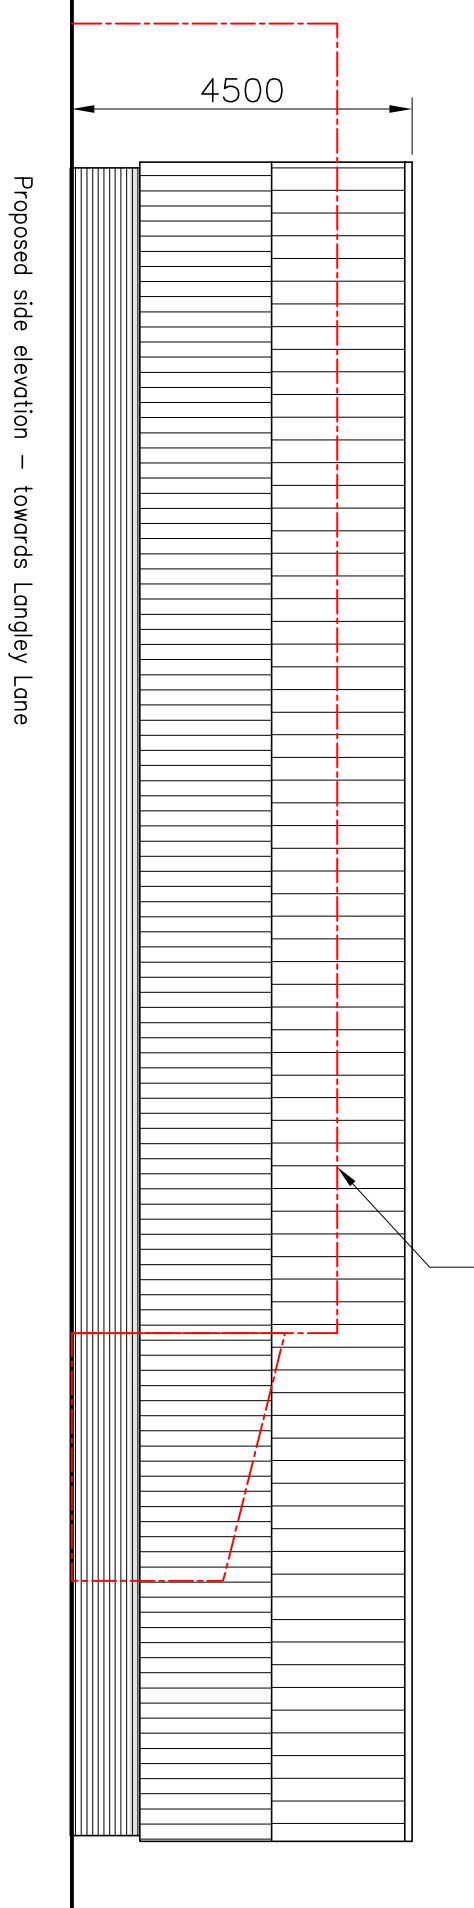
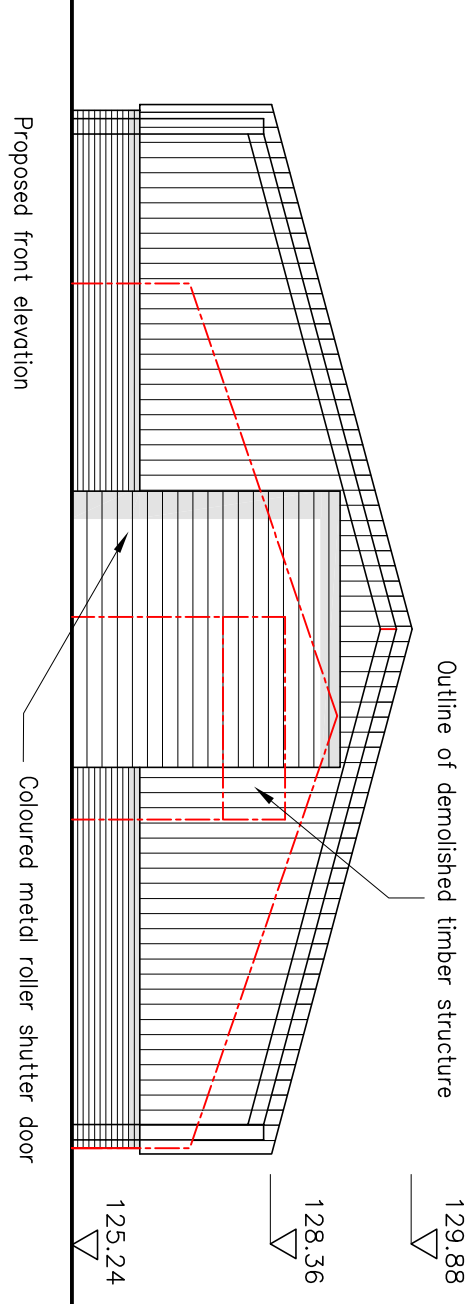
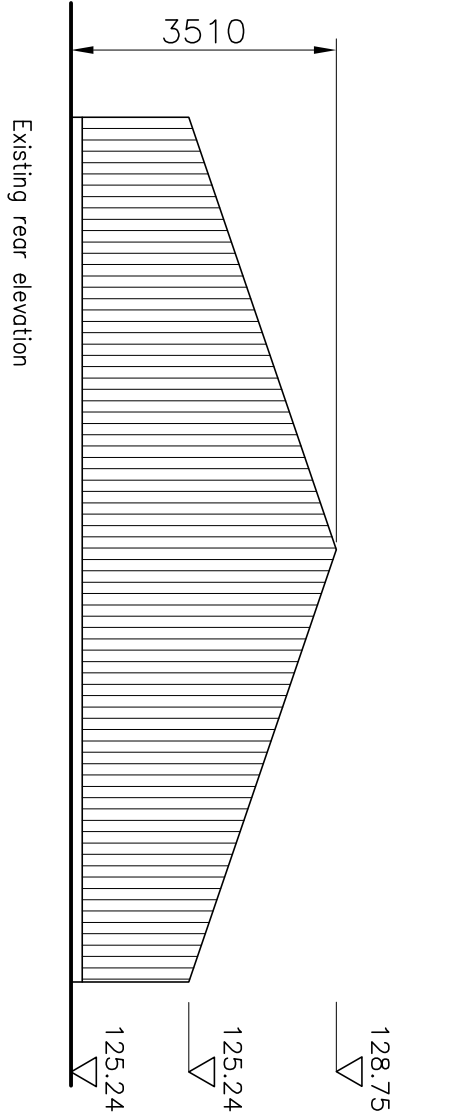


NOTES


1. The Contractor must check all dimensions on site.
2. This drawing is copyright of P.J Enterprises Ltd
via L-Design) It may not be reproduced, or part reproduced
without the express consent of Proprietarysign.

Drawing Status



- ☐ PRELIMINARY FOR APPROVAL
☐ AGREED LAYOUT SIGNED OFF
☒ PLANNING DRAWING
☐ BUILDING CONTROL DRAWING
☐ TENDER DRAWING
☐ CONTRACT DRAWING
☐ CONSTRUCTION DRAWING
☐ AS-BUILT DRAWING

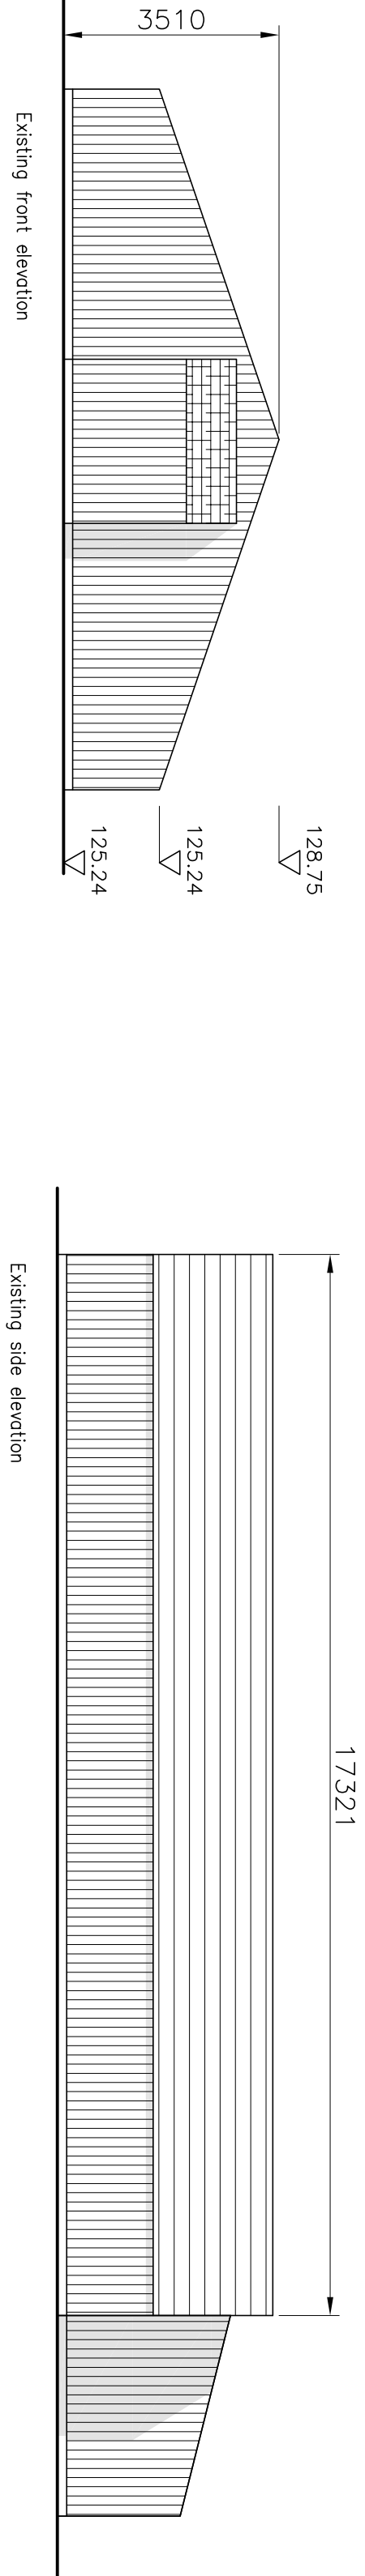



Legend:-
Total cubic metrage for existing structure = 538 cu/m
Total cubic metrage for Proposed replacement structure = 1028 cu/m

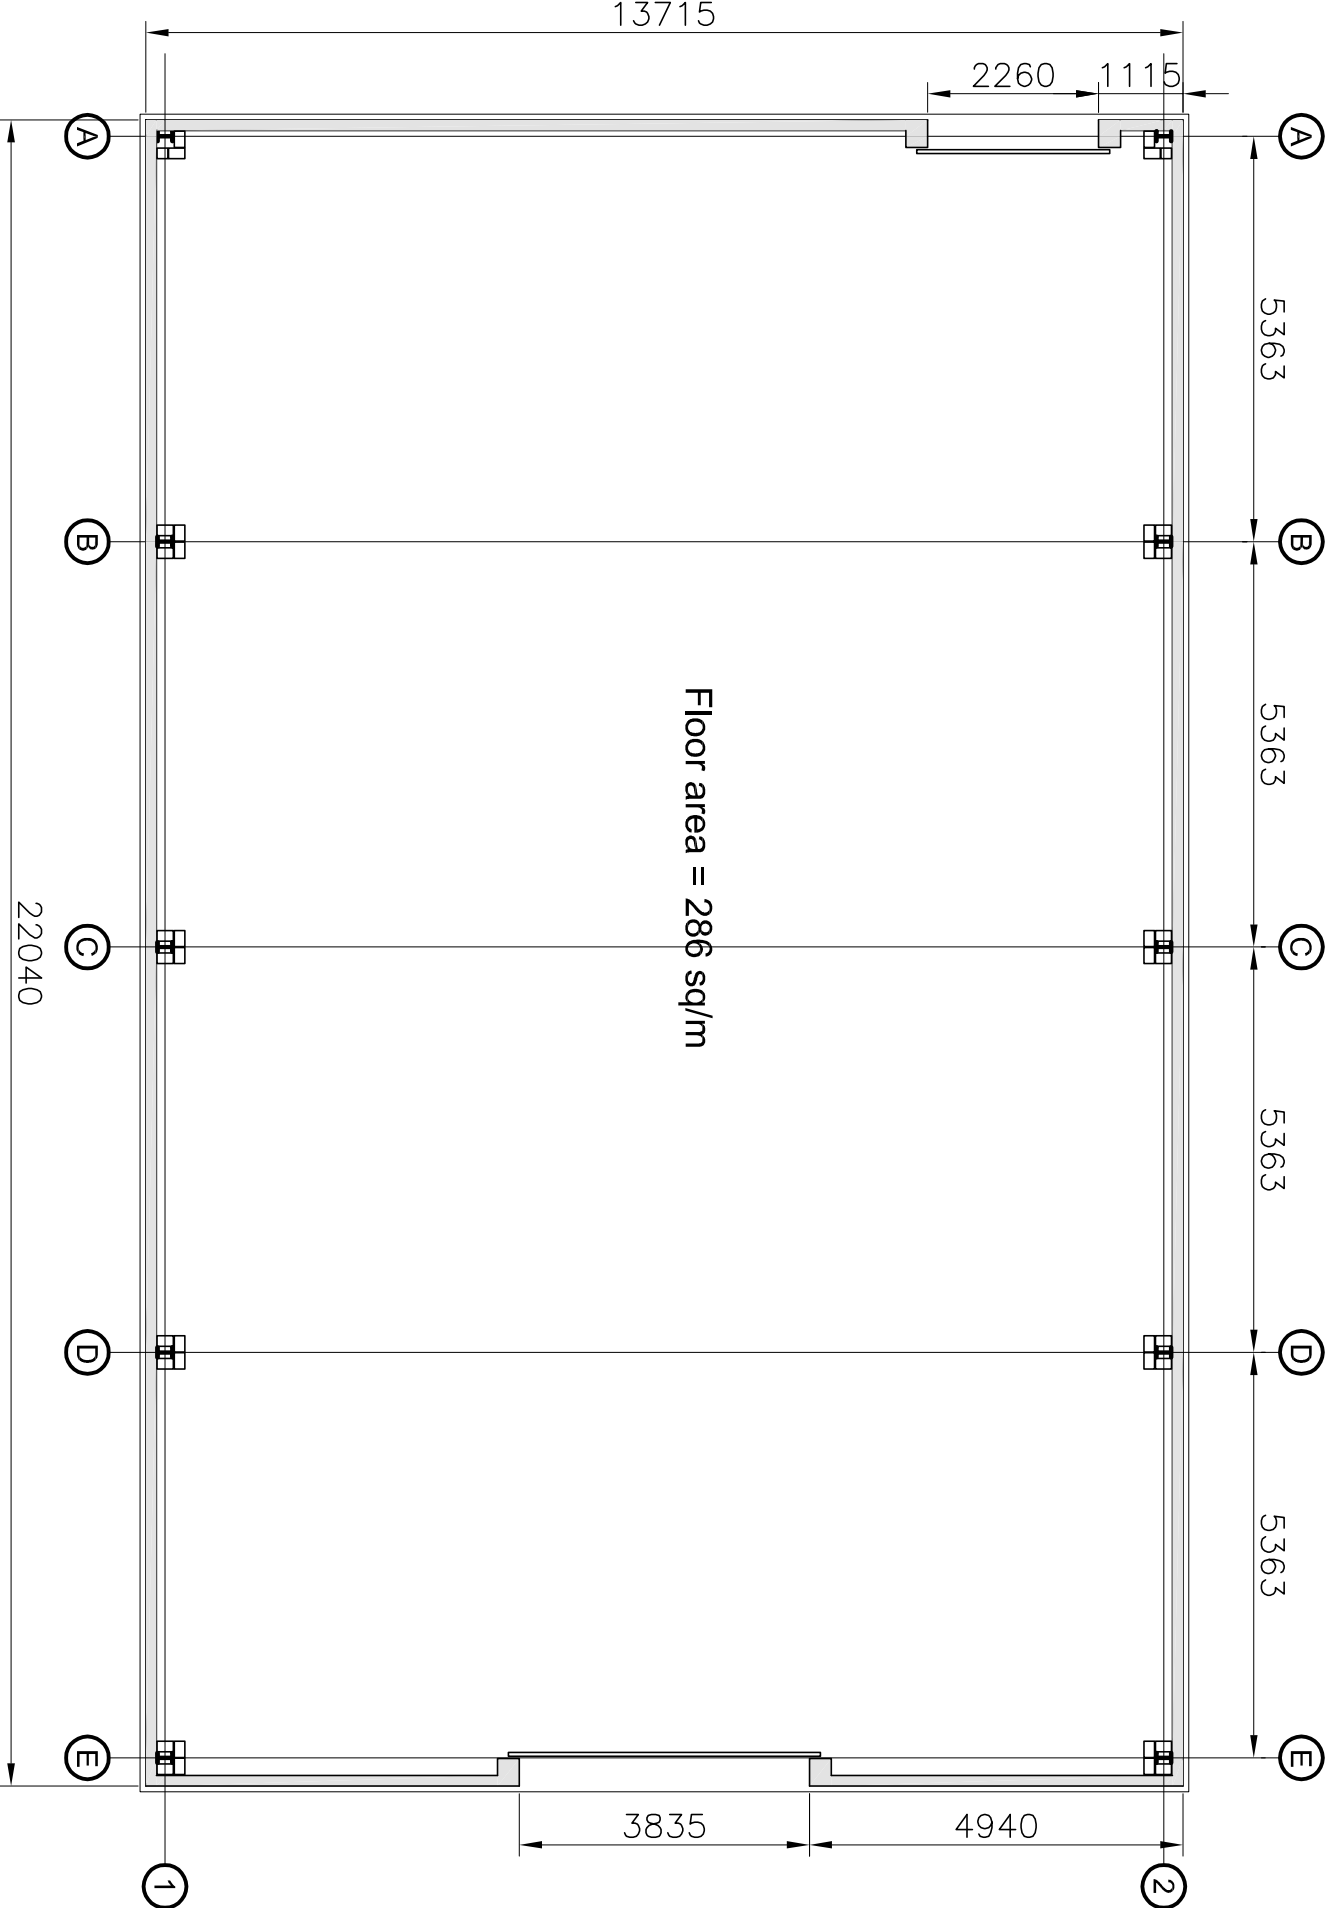

EXISTING PLAN LAYOUT - Livery stable

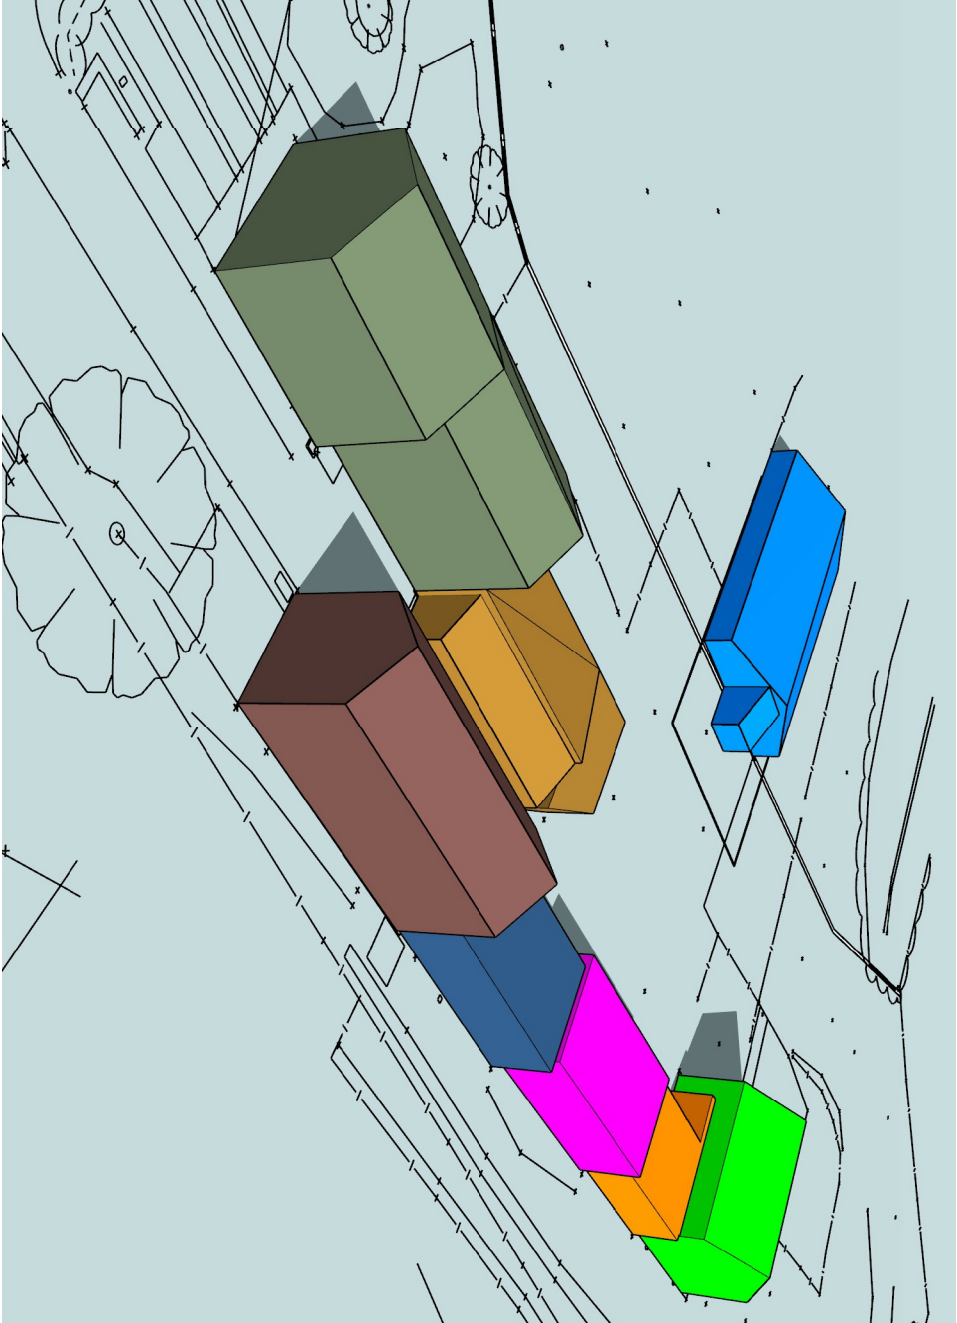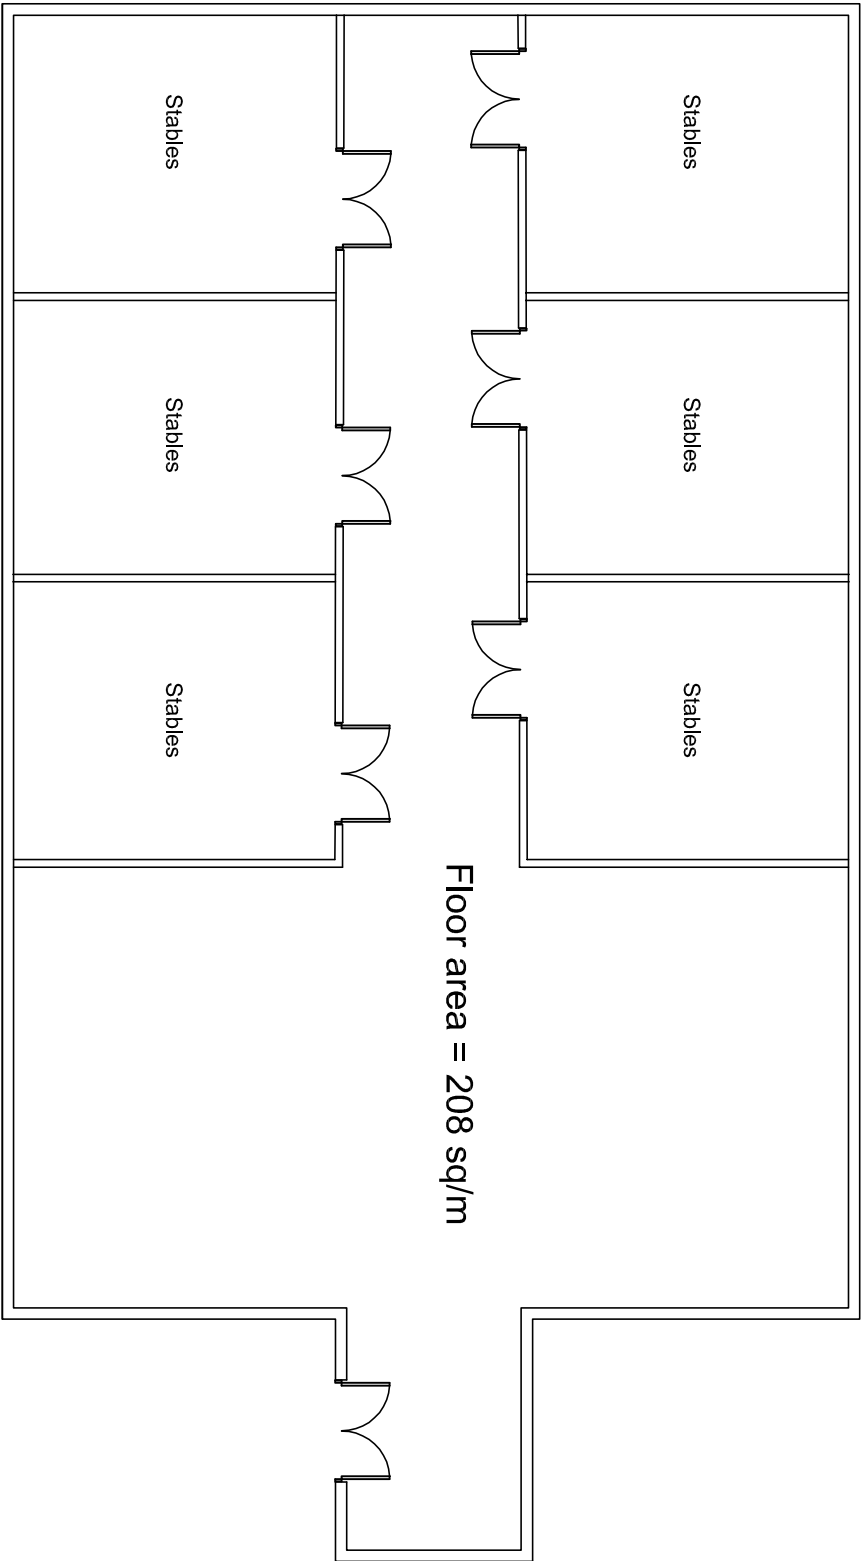

Isometric view Existing Broiler house (brown blue) - n.i.s.

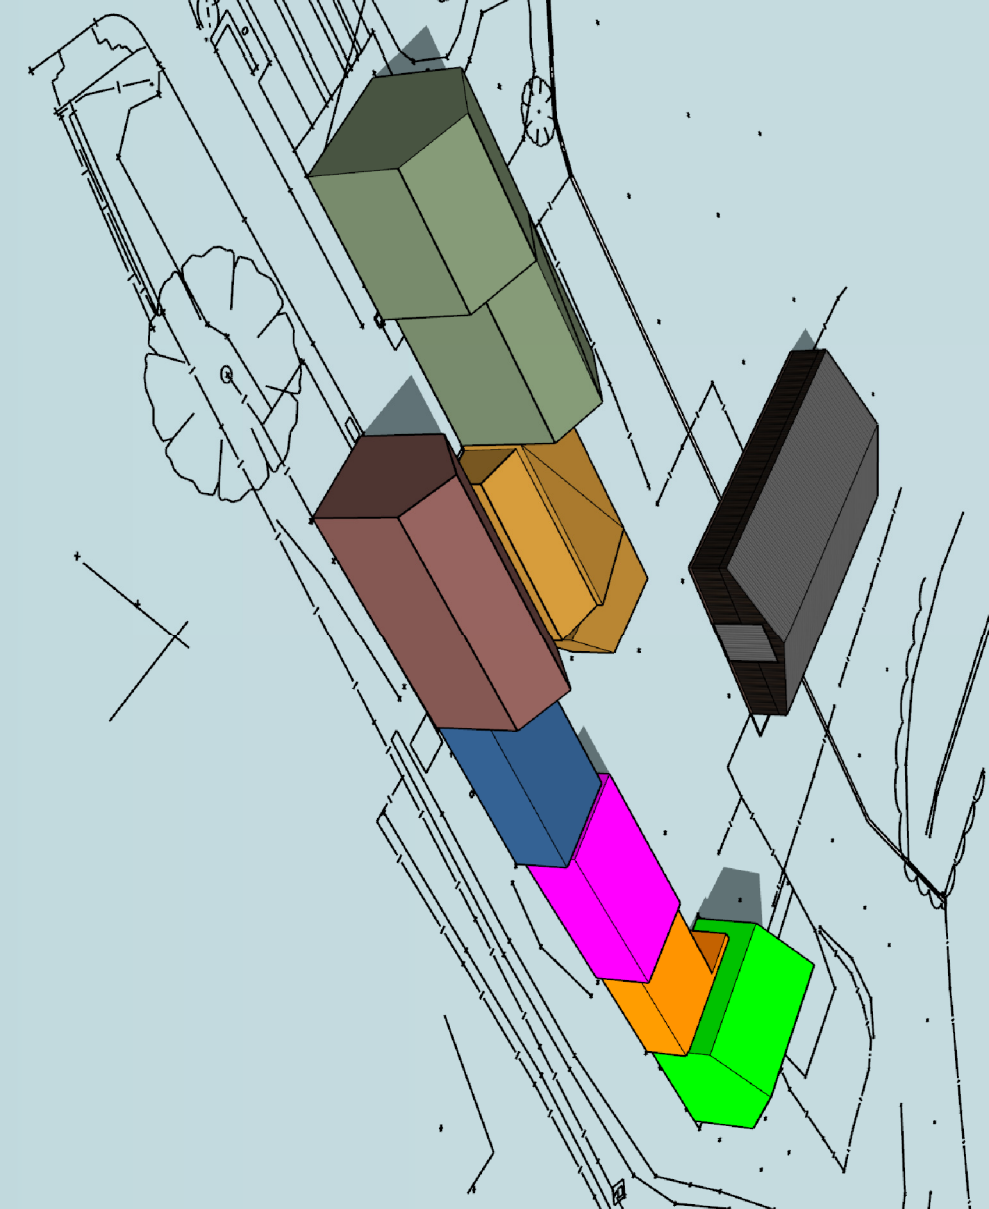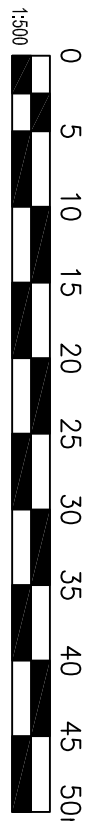

Isometric view proposed new storage unit - n.i.s.

All rainwater goods in Pressed metal box gutter
and square downpipes