



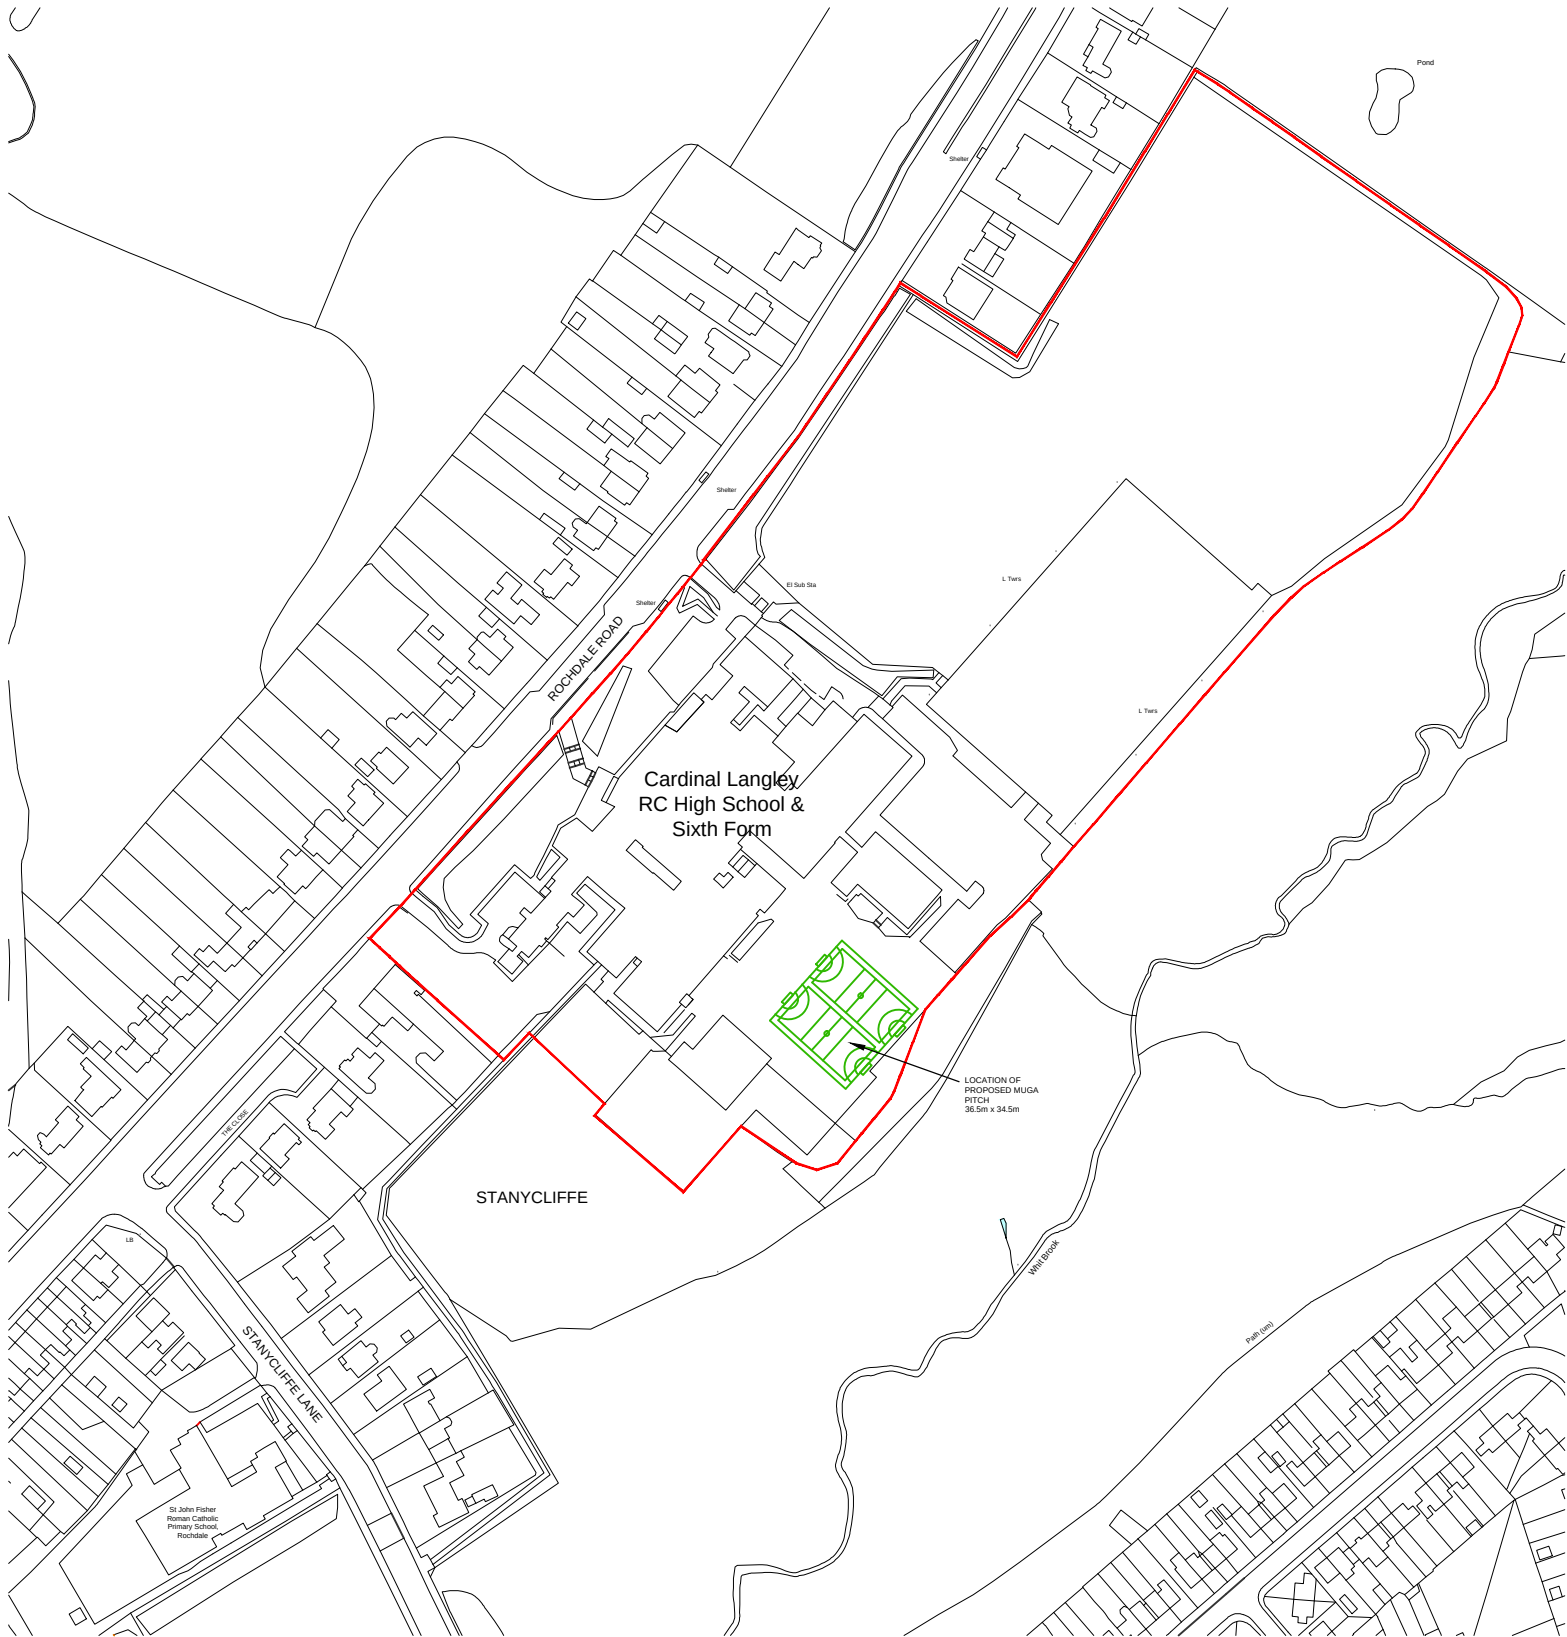

Site Location Plan

Scale: 1:1250 @A3

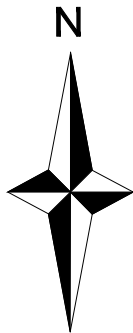

This drawing is Copyright and the property of Lancaster Maloney Limited and must not be reproduced in whole or in part without their written permission. Copyright is reserved. © This drawing must not be scaled. The Contractor is to report all dimensional discrepancies & errors to the Contract Administrator prior to commencing construction. It is essential that this drawing is read in conjunction with the specification and all works identified included for.

NOTES

— Denotes site boundary

A	06.06.23	Proposed MUGA Pitch position added to location plan	SRN
---	----------	---	-----

Rev	Date	Comments	By
-----	------	----------	----

STATUS
PLANNING

Client
Cardinal Langley RC High School, M24 2GL

Project Title
Proposed MUGA Pitch

Drawing Title
Location Plan

Scale 1:2500 @ A3	Drawn by SRN	Date May 2022
Job no. 2304.29	Drawing no. PL-100	Revision no. A

lancastermaloney
Lancaster Maloney Limited Registered Office:
Equitas House Unit 6 Station View Rhino Court Stockport SK7 5ER
Tel: 0161 477 3500 Fax: 0161 477 3600
E-mail: enquiries@lancastermaloney.co.uk www.lancastermaloney.co.uk
Registered in England No 4846621