


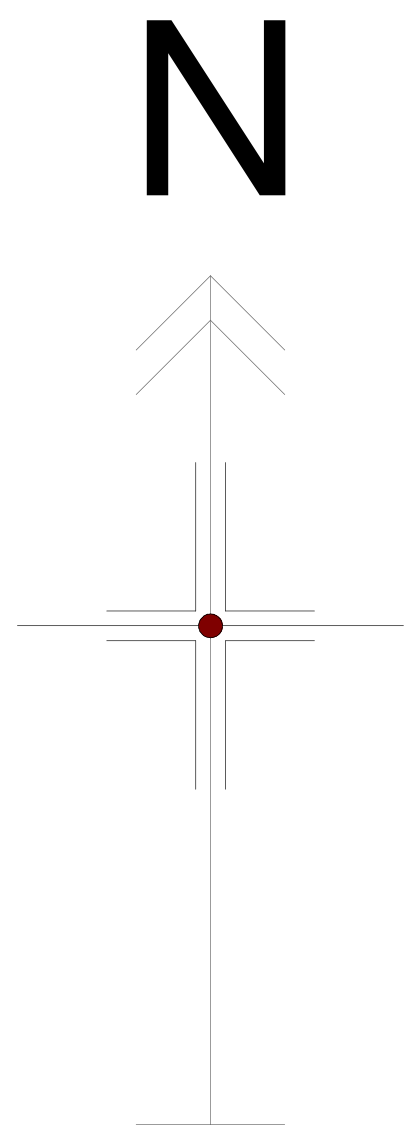

© Crown copyright 2019 Ordnance Survey 100053143
Reproduced with permission of HM Land Registry.

AS EXISTING SITE LAYOUT -
SCALE 1:500



© Crown copyright 2019 Ordnance Survey 100053143
Reproduced with permission of HM Land Registry.

AS PROPOSED SITE LAYOUT -
SCALE 1:500

KEY:	
	- Area of Interest.
ffl	- Finished floor level.
IC	- Inspection Chamber.
EVCP	- Electric vehicle charge point.

AS EXISTING SITE LAYOUT & AS PROPOSED SITE LAYOUT



Copyright.
All rights are reserved.
This drawing must not be reproduced in part or in whole without written permission from MJA.
Do not scale off this drawing.
All dimensions are to be checked on-site by contractor / sub-contractor.
Any discrepancies are to be reported immediately to MJA.

Client: Al Quba Educational Trust.
Address: 1 Copenhagen Street,
Wardleworth,
Rochdale, OL16 2HD.

Drawing Title: Teaching Centre Expansion.

Revision:
1 - 21.10.2022 - Re-located parking bay Nr.5
in carpark 3.

Date:	27-07-2022	Drawn:	MJA	Sheet:	A1
Dwg Nr:	P2103.004	Scale:	1 : 500	Rev:	1
Purpose of issue:	Development Control - Planning Consent.				