


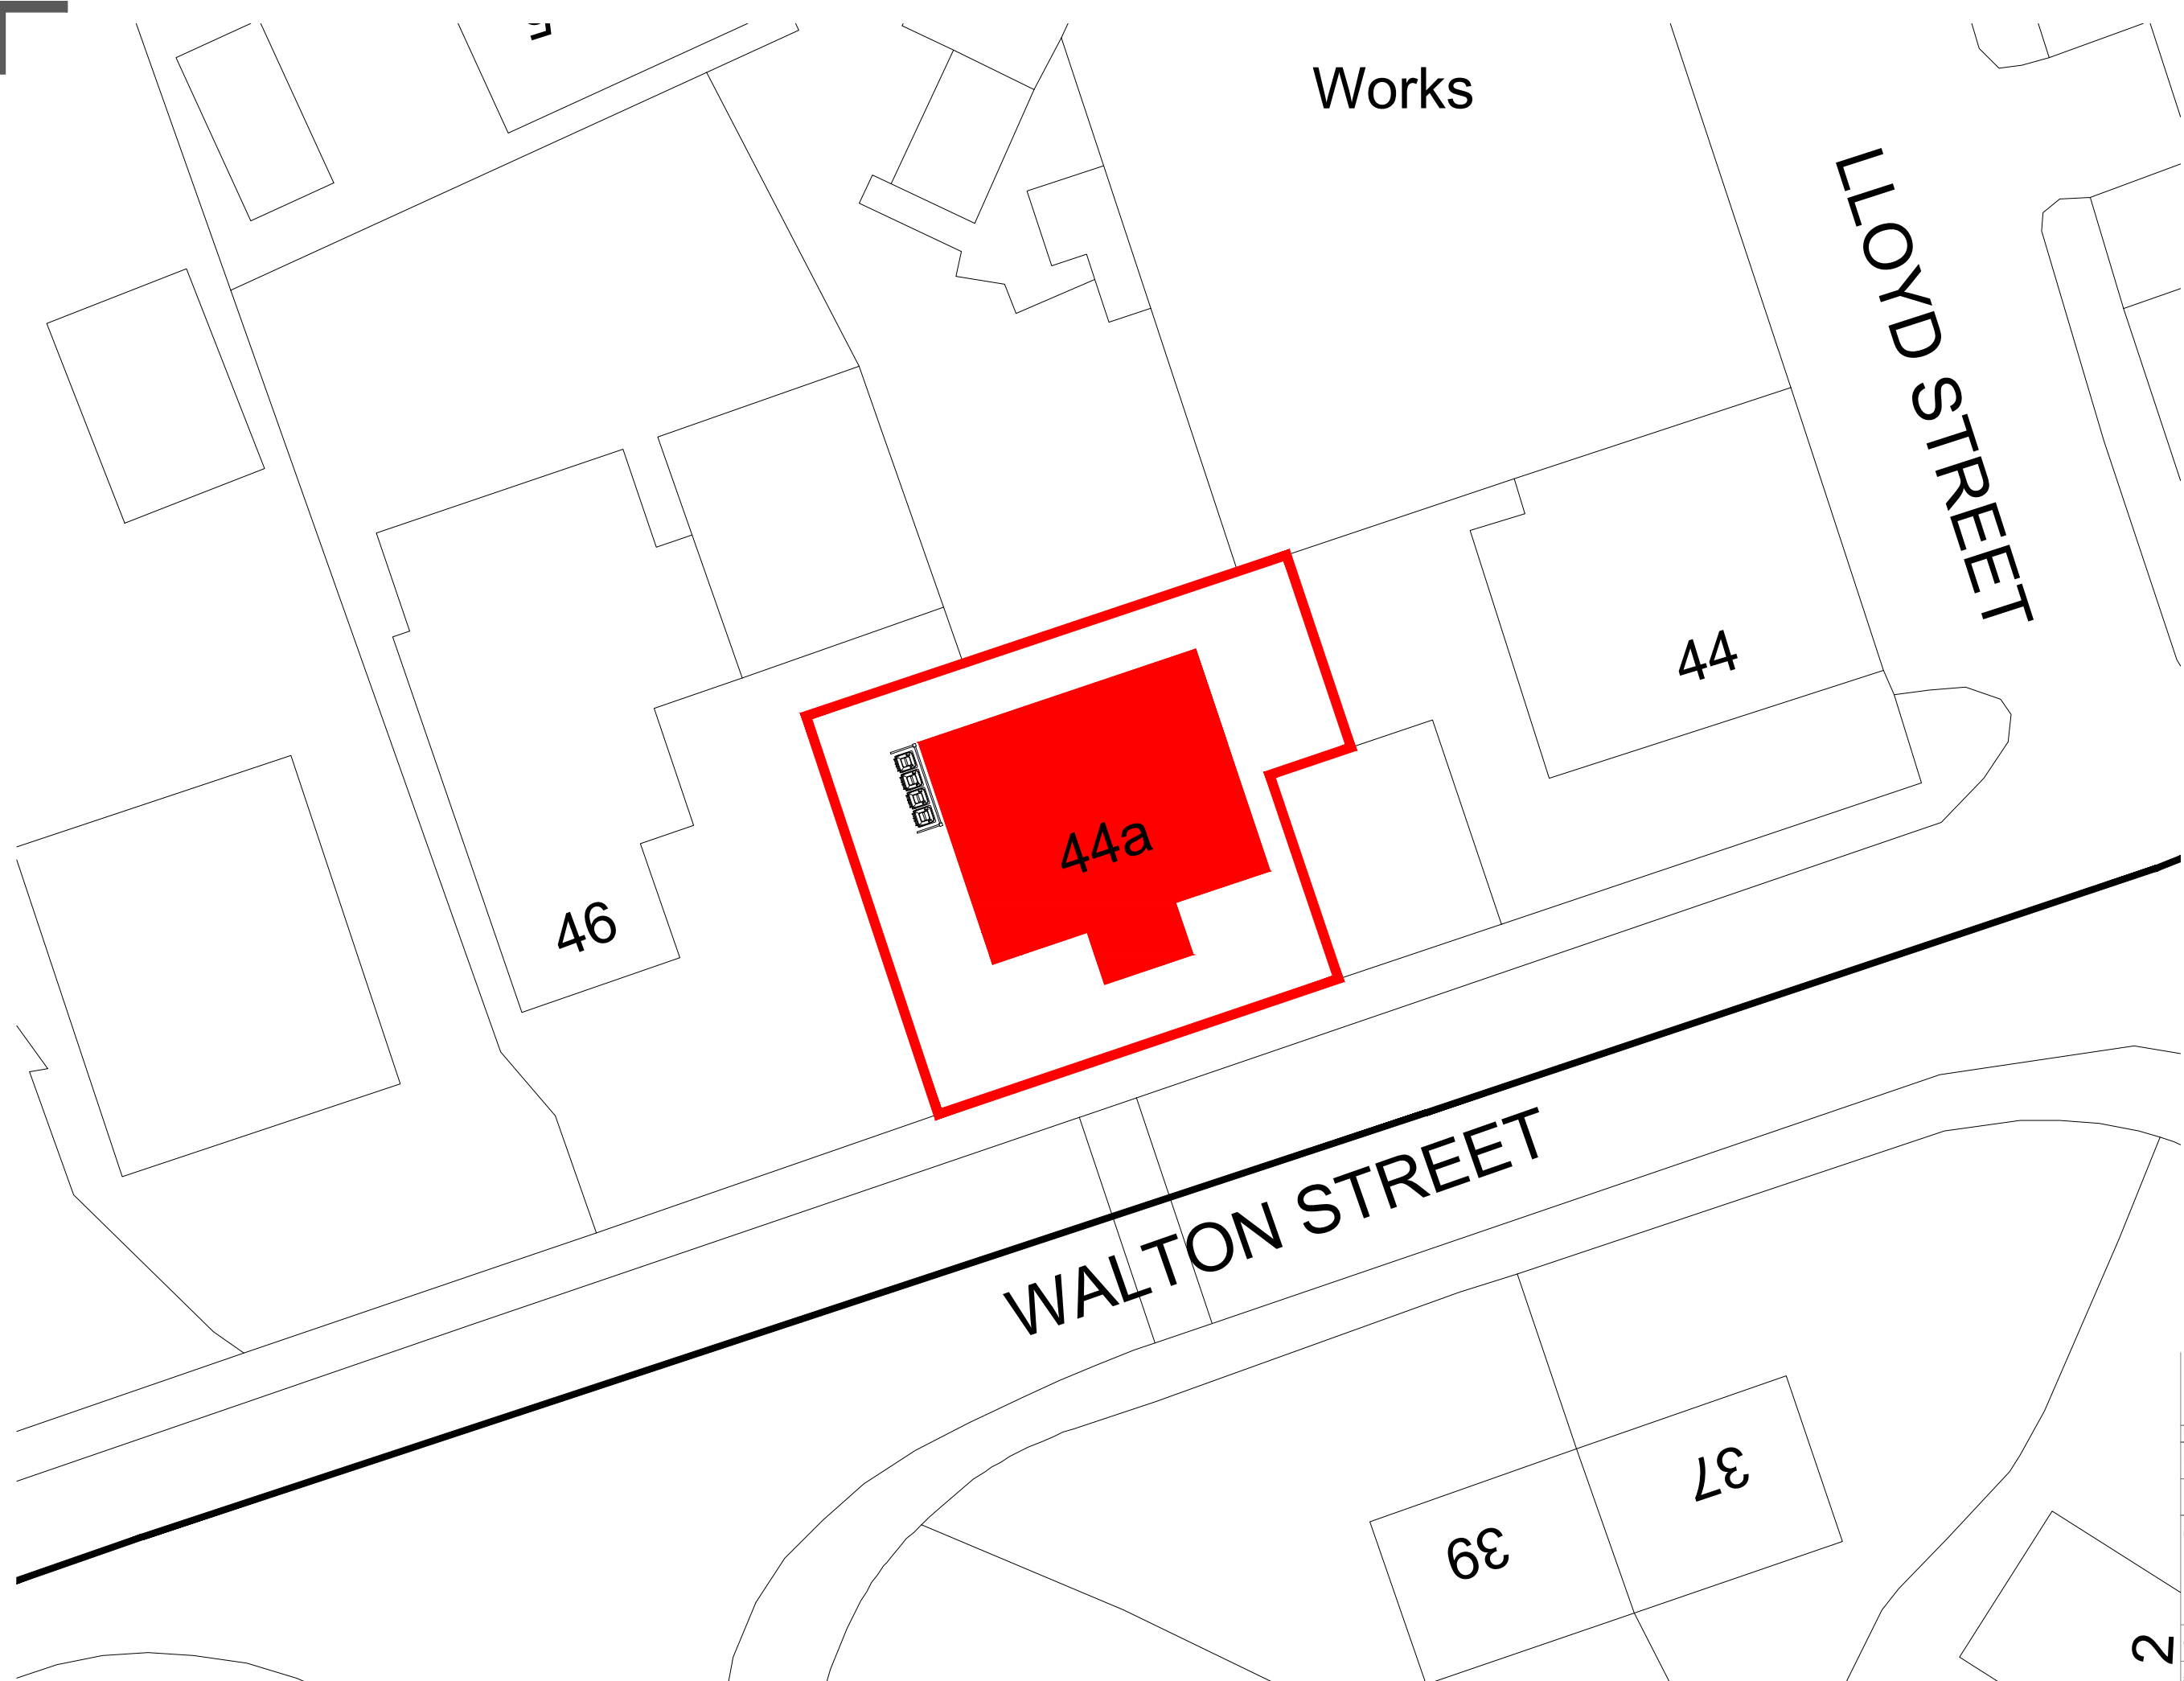

BLOCK PLAN

A	29.06.23	PROPOSED BIN STORE ADDED AS PER PLANNING OFFICERS REQUEST.		
Rev	Date	Description	Rev By	CHK'd By
Drawing Title		BLOCK PLAN		
Job-Dwg No		047ROC-101A		
Project Title		INTERNAL REMODEL 44A WALTON STREET HEYWOOD		
		OL10 2BD		
Client		MR BYRNE		
Status		PLANNING		
Scale	1:200		Drawing Size	A3
Date	06/23			