this drawing is to be read in conjunction with all relevant consultants and specialists drawings.
the architect is to be notified of any discrepancies before proceeding.
do not scale from this drawing.
all dimensions are to be checked on site.
this drawing is subject to copyright.

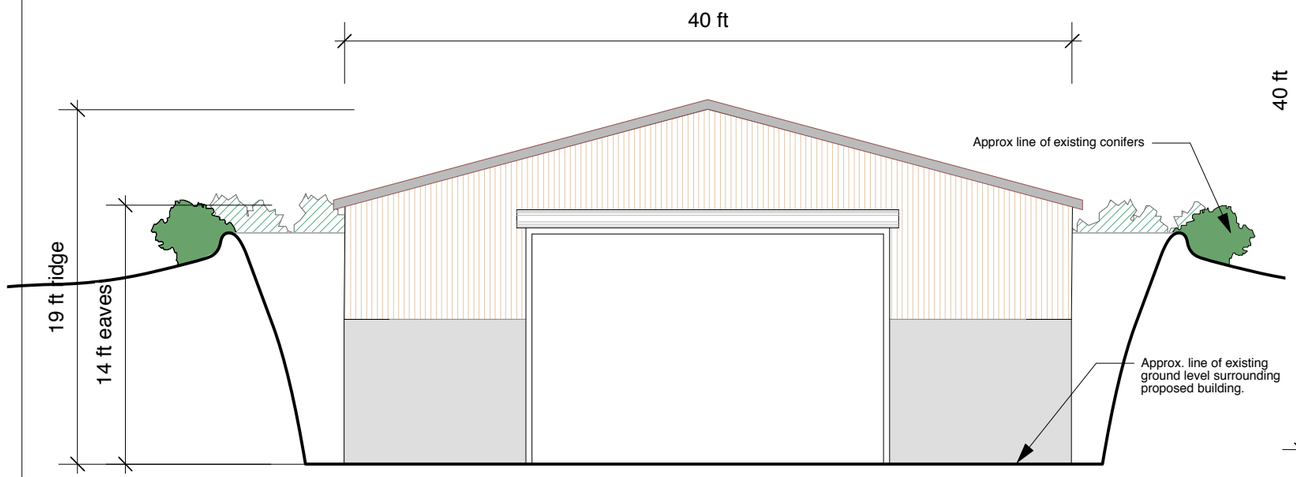

A - Proposed South Elevation 1:100 @ A3



Proposed Plan - 1:100 @ A3

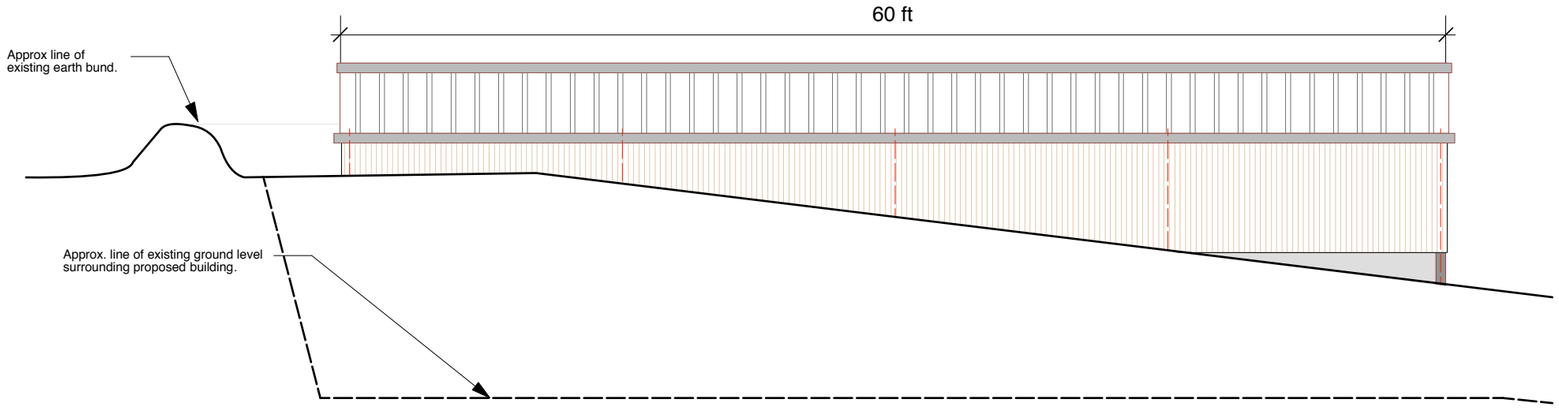

B - Proposed West Elevation 1:100 @ A3

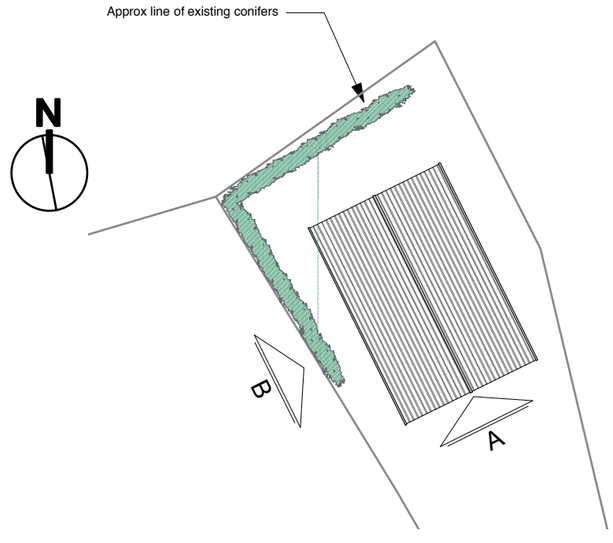

Site Key - 1:500 @ A3

REVISIONS	DATE	SCALE	PROJECT	DESCRIPTION	DRAWING NO.	REVISION
Rev - Issued for comment 13.01.21 *Rev A - Hedge location indicated on site plan 04.02.21*	*07.01.20*	*As Indicated @ A3*	*Ag Storage Building* *J. Redfern*	*Proposed Plans & Elevations*	*JR.Ag.PL01*	A