NOTES

Do not Scale; it is essential that this drawing is read in conjunction with the specification and that all works are included for.

The Contractor must visit site, so as to satisfy himself as to the local conditions, access, etc. and to include for these in his costs for the works.

The Contractor is responsible for the verification of all dimensions, levels etc., on site.

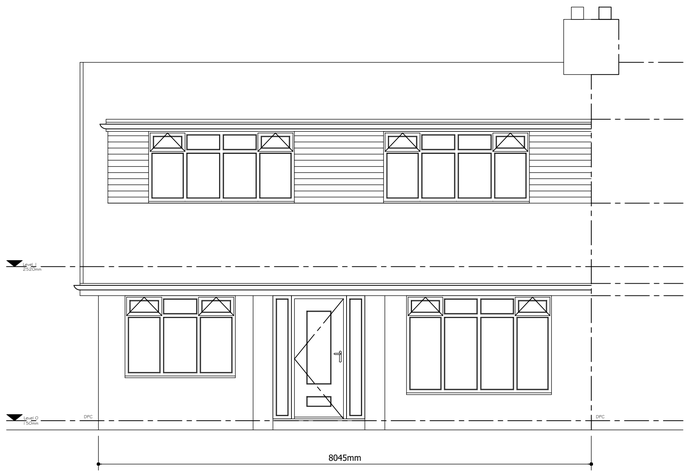

EXISTING WEST
ELEVATION A (Scale 1:50)

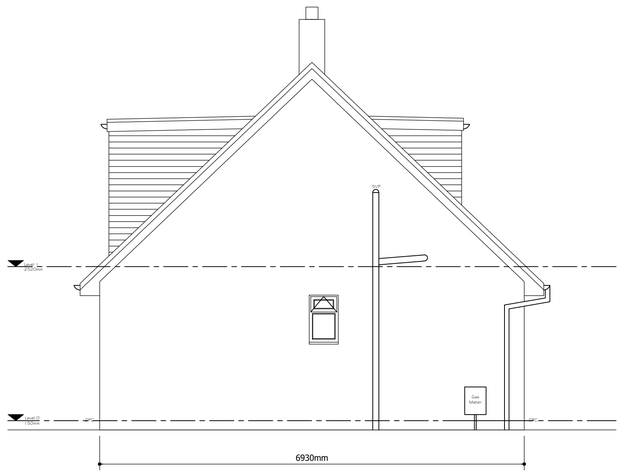

EXISTING NORTH
ELEVATION B (Scale 1:50)

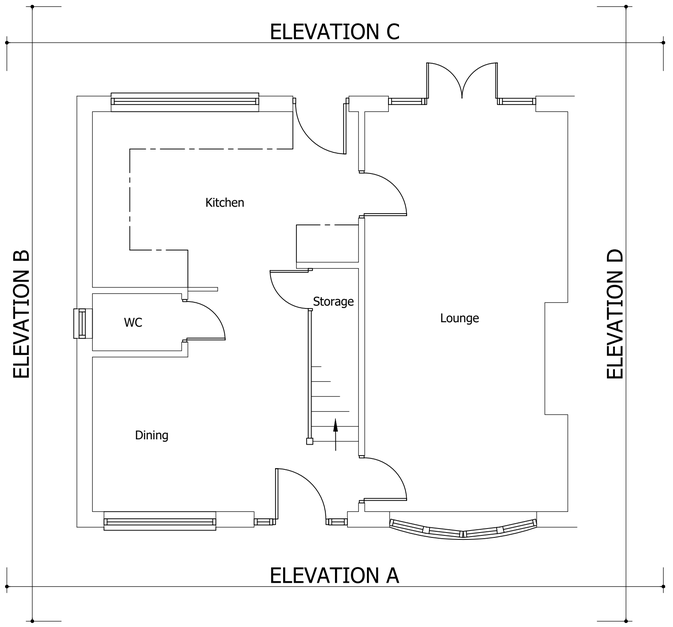

ELEVATION
LOCATION (Scale NTS)



EXISTING EAST
ELEVATION C (Scale 1:50)

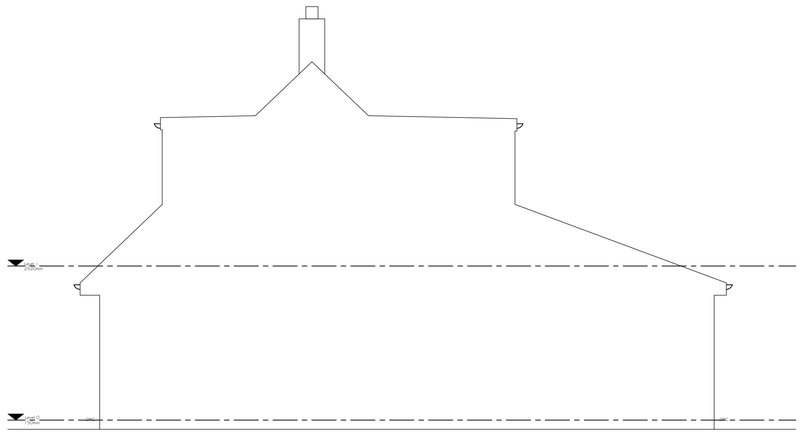

EXISTING SOUTH
ELEVATION D (Scale 1:50)

Revisions	Notes	Dates

Client: 32 Alpine Drive, Milnrow, OL16 3HW		
Project title: Double storey rear extension		
Drawing title: Existing elevations		
Date: March 21	Scale: On dwg	Job No.
Drawn		Dwg. No. 01