



SITE LOCATION

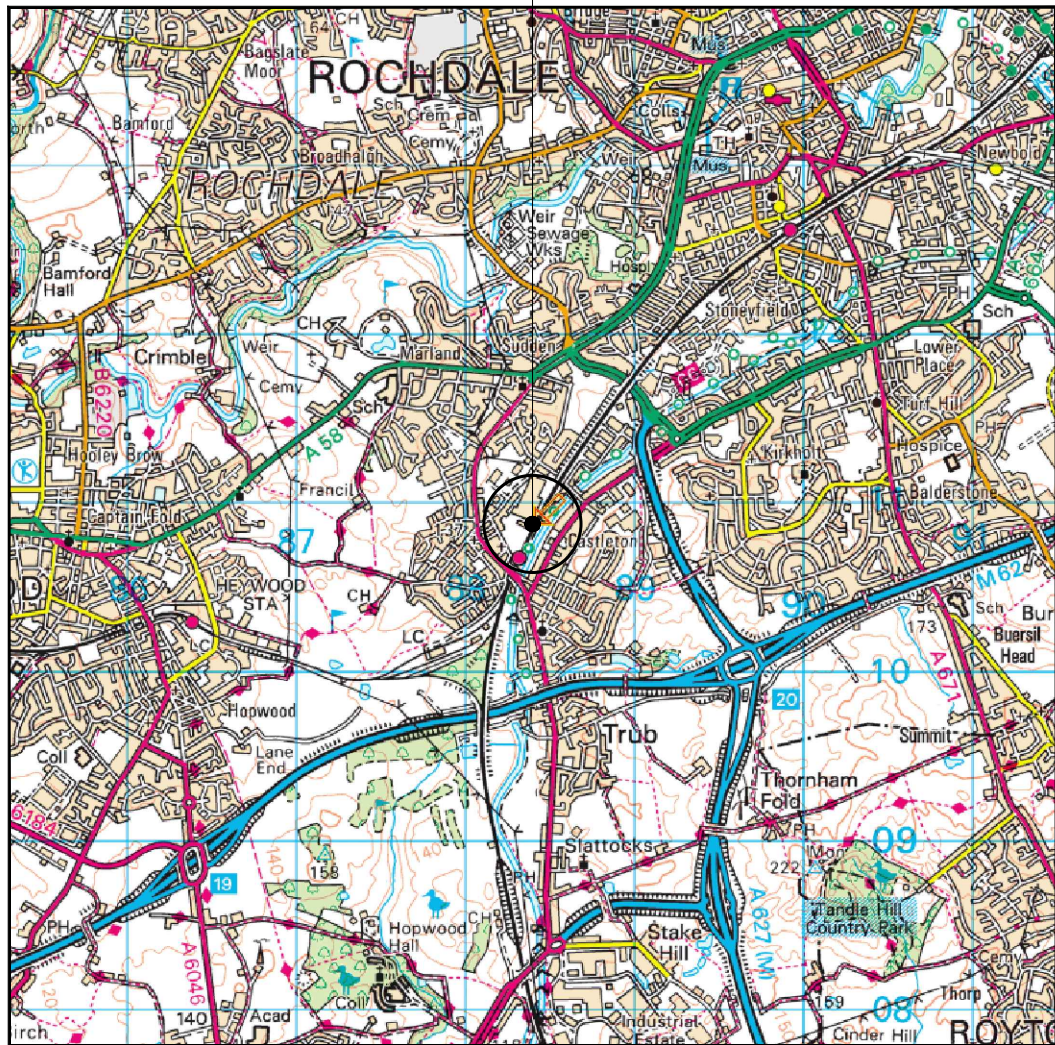

SITE LOCATION
(SCALE 1:50000)

ORDNANCE SURVEY EXTRACT. BASED UPON THE LANDRANGER MAP SERIES WITH
THE PERMISSION OF THE CONTROLLER OF HER MAJESTY'S STATIONERY OFFICE.
CROWN COPYRIGHT. LICENCE No. 0100023487

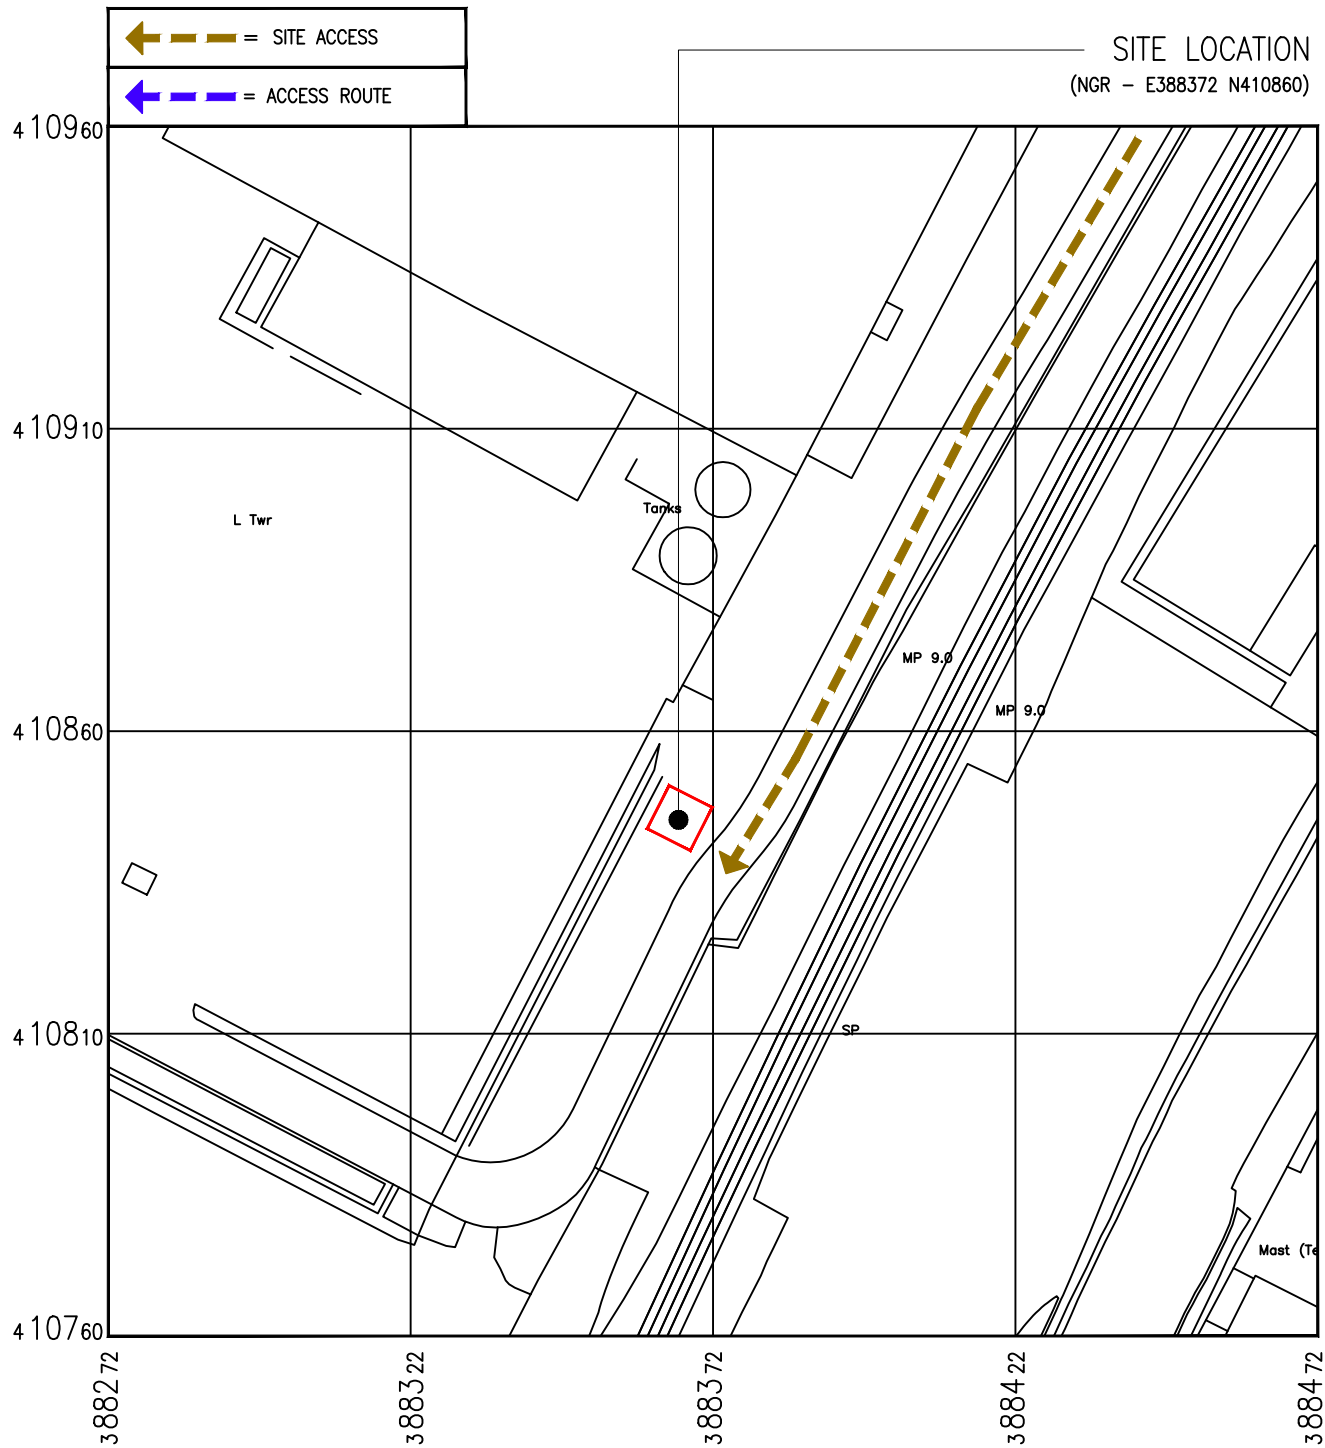

DETAILED SITE LOCATION
(SCALE 1:1250)

BASED UPON ORDNANCE SURVEY MAP EXTRACT WITH THE PERMISSION OF THE
CONTROLLER OF HER MAJESTY'S STATIONERY OFFICE.
CROWN COPYRIGHT. LICENCE No. 100020449

NOTES:

B	PROPOSED STRUCTURE AMEND	MRM	JEM	06.06.24
A	INITIAL ISSUE	MRM	JEM	12.12.23
REV.	MODIFICATION	BY	CHK.	DATE



ICON TOWER REFERENCE No.:
GBR-RCH0003

OPERATOR 2 REFERENCE No.:

OPERATOR 3 REFERENCE No.:

SITE NAME AND ADDRESS:
TETROSYL
MALTINGS LANE
CASTLETON, ROCHDALE,
OL11 3DT

DRAWING TITLE:
SITE LOCATION MAPS

PURPOSE OF ISSUE:
PLANNING

DRAWING NUMBER:
100

SURVEYED BY: JEM	ORIGINAL SIZE: A3	ISSUE: B
DRAWN: MRM	DATE: 12.12.23	CHECKED: JEM
	DATE: 12.12.23	