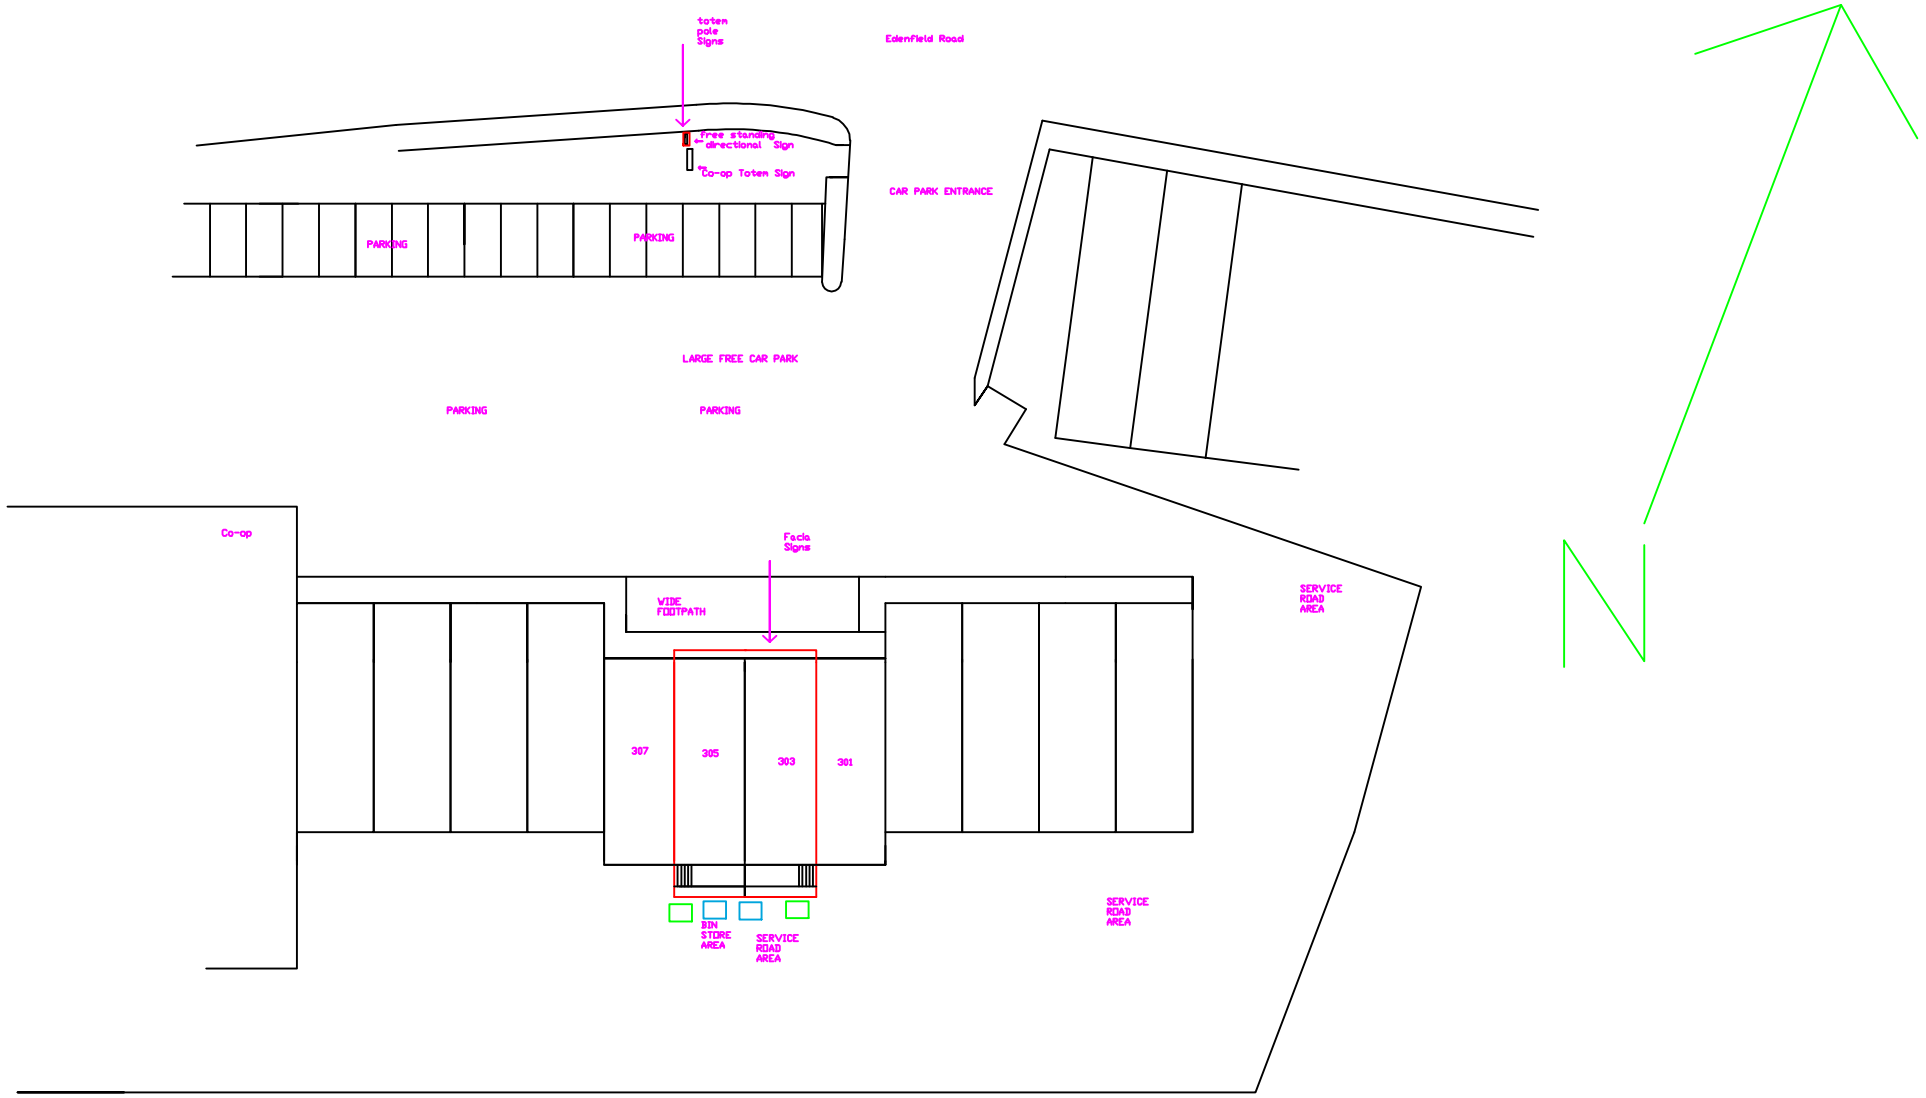


PROPOSED BLOCK PLAN LAYOUT 1:500

DO NOT SCALE OF THIS DRAWING
TAKE ALL DIMENSIONS ON SITE
(builders Note)
Do not start any works untill all the approvals have been obtained.
Any discrepancy to be reported to Plans Drawn as soon as possible.

drawn: DRW

client:
ROCHDALE TAKEAWAY SALES LIMITED ,
TAYYAB AKHLAQ,
303, EDENFIELD ROAD,
CUTGATE,
ROCHDALE,
OL11 5AQ.

TEL 07779354055

drawing title:
NEW SHOP FRONTAGE SIGN

project:
ROCHDALE MET BOROUGH COUNCIL

PLANNING APPLICATION

PLANS DRAWN
tel.no
07952934281
07856609593
email
Bawinterbottom
@aol.com
www.plansdrawn.org

date:
MAY. 2024

project no.	drg. no.	A3 paper
ER 303	03A	