


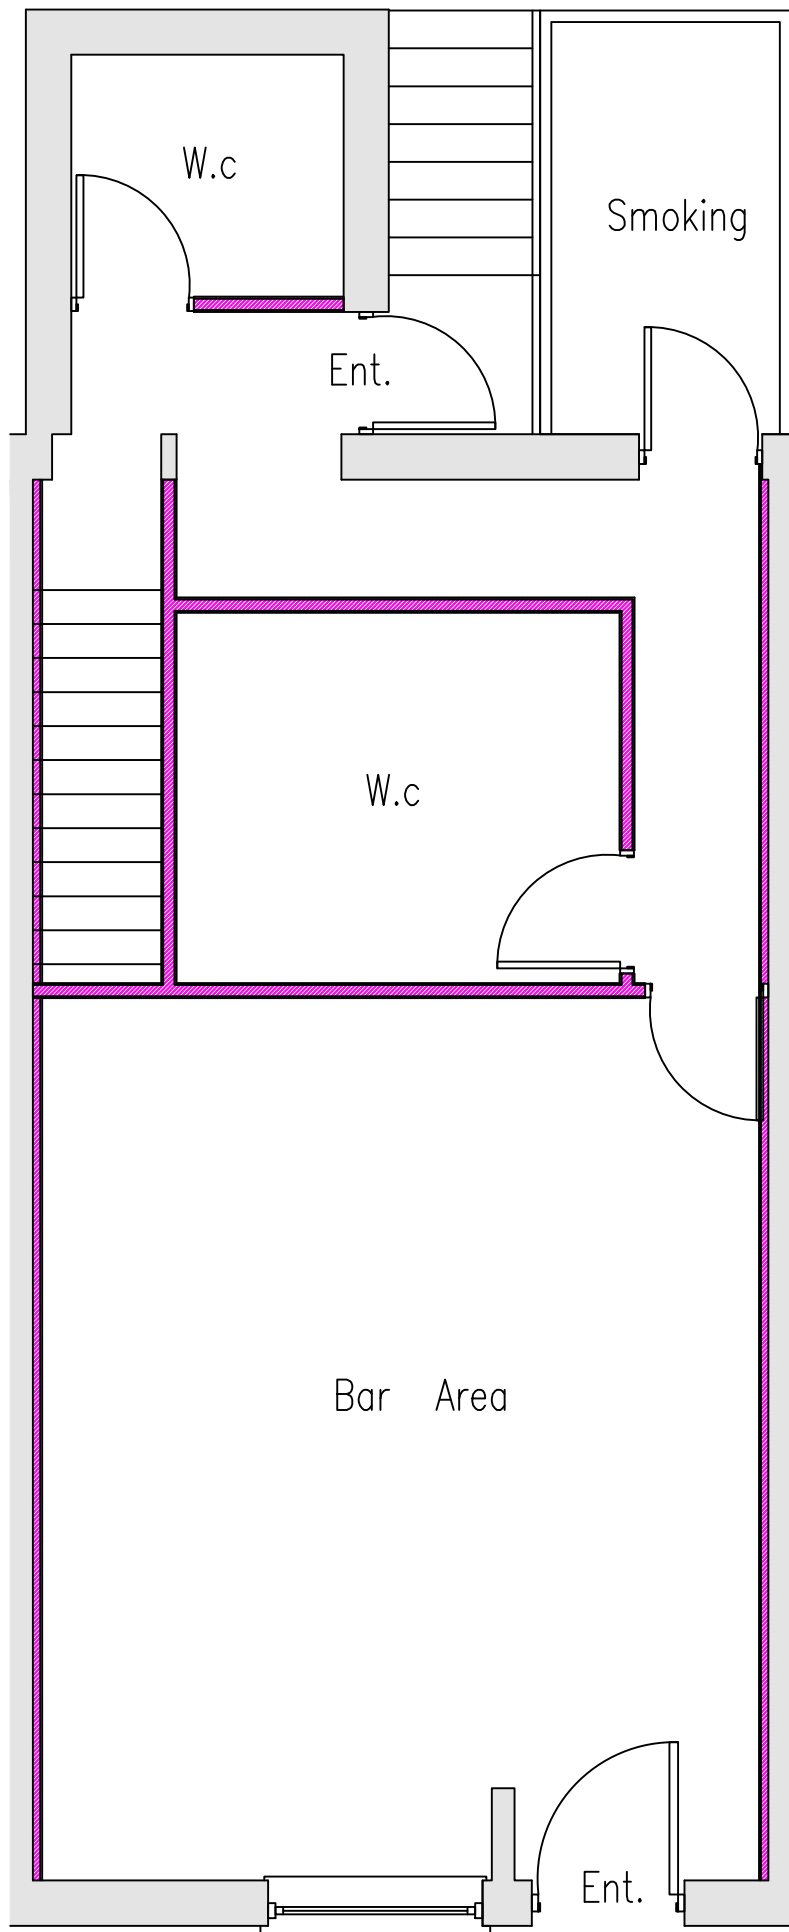
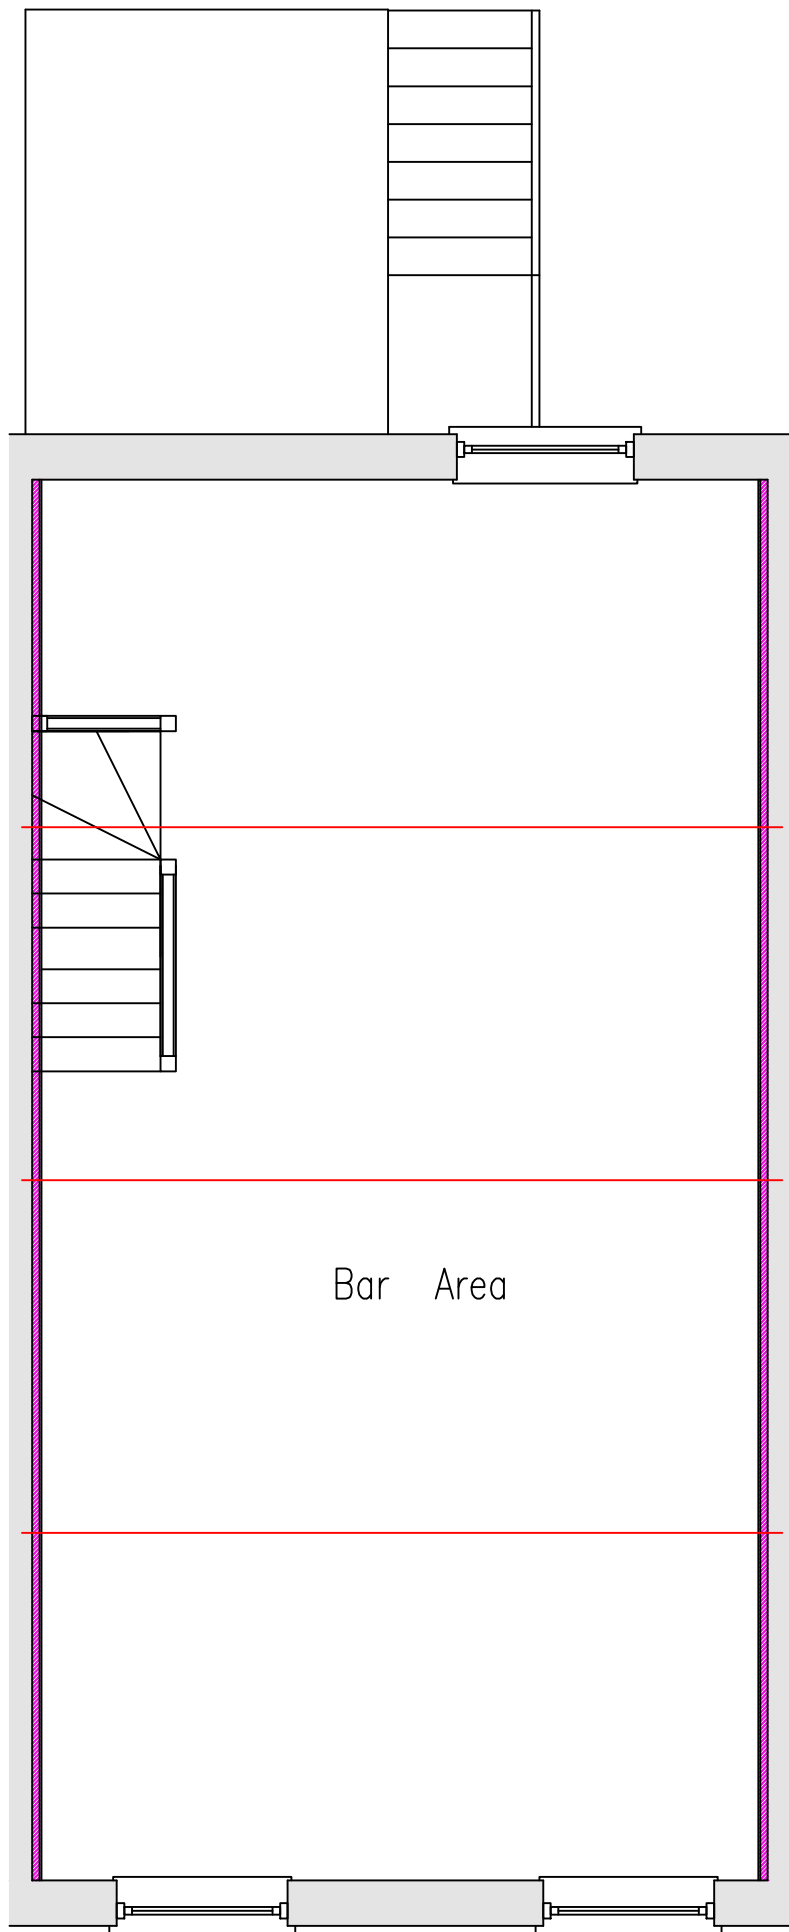


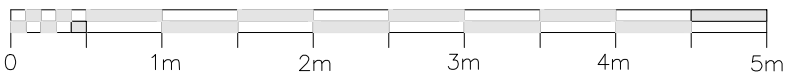



GROUND FLOOR PLAN AS PROPOSED (1:50)

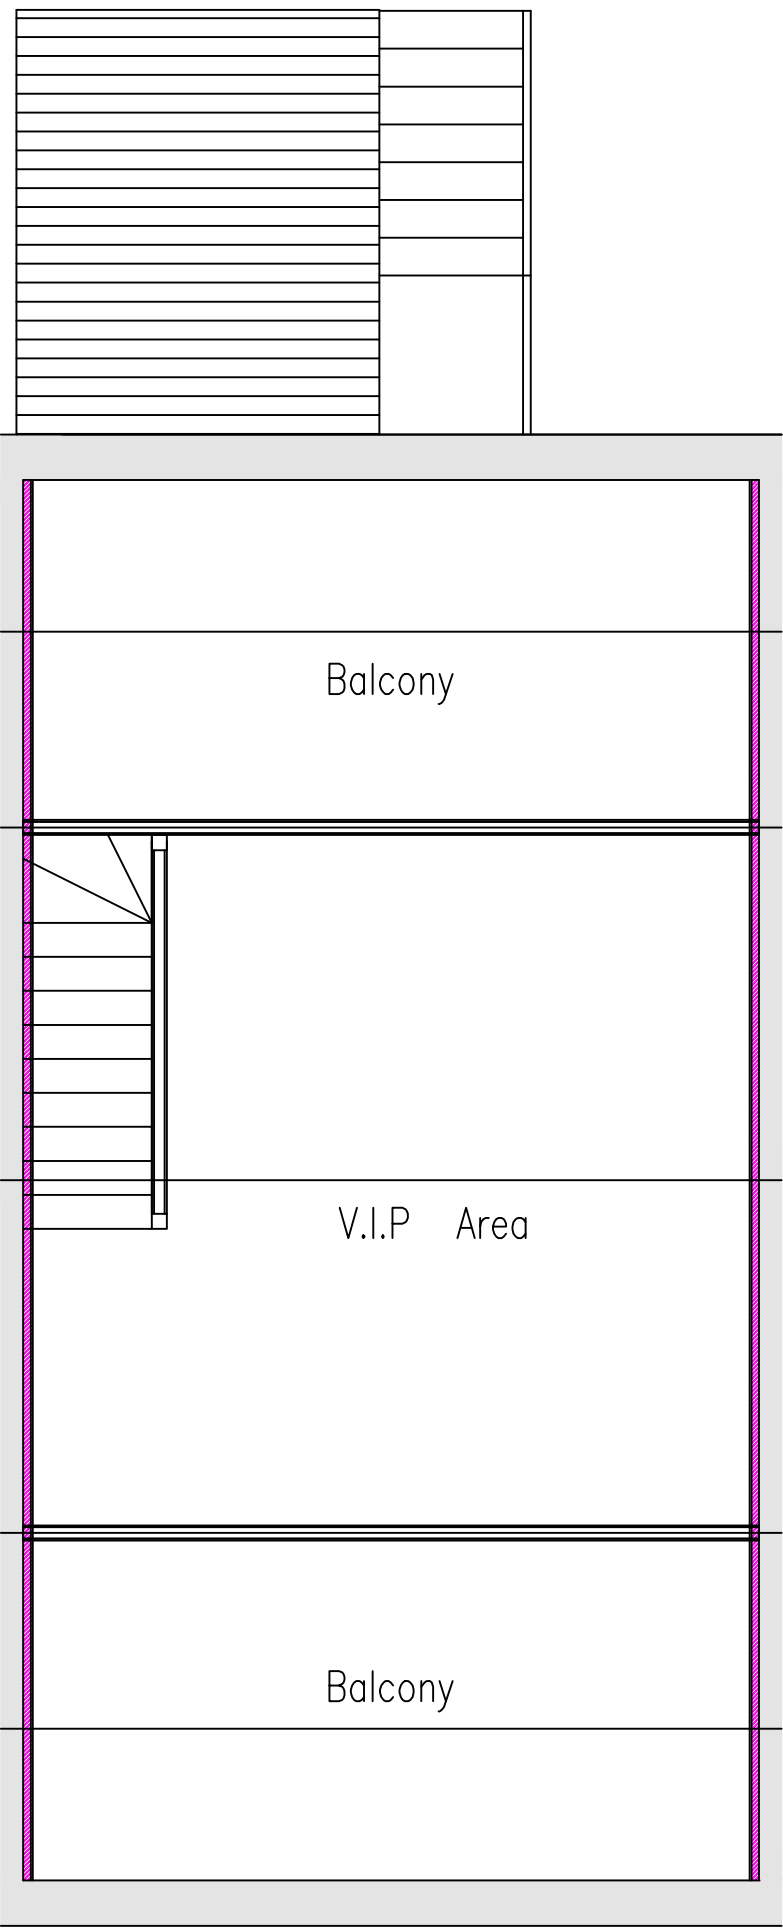



FIRST FLOOR PLAN AS PROPOSED (1:50)

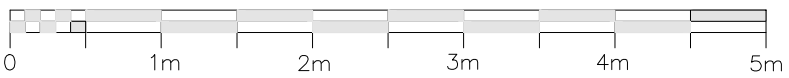


SECOND FLOOR PLAN AS PROPOSED (1:50)

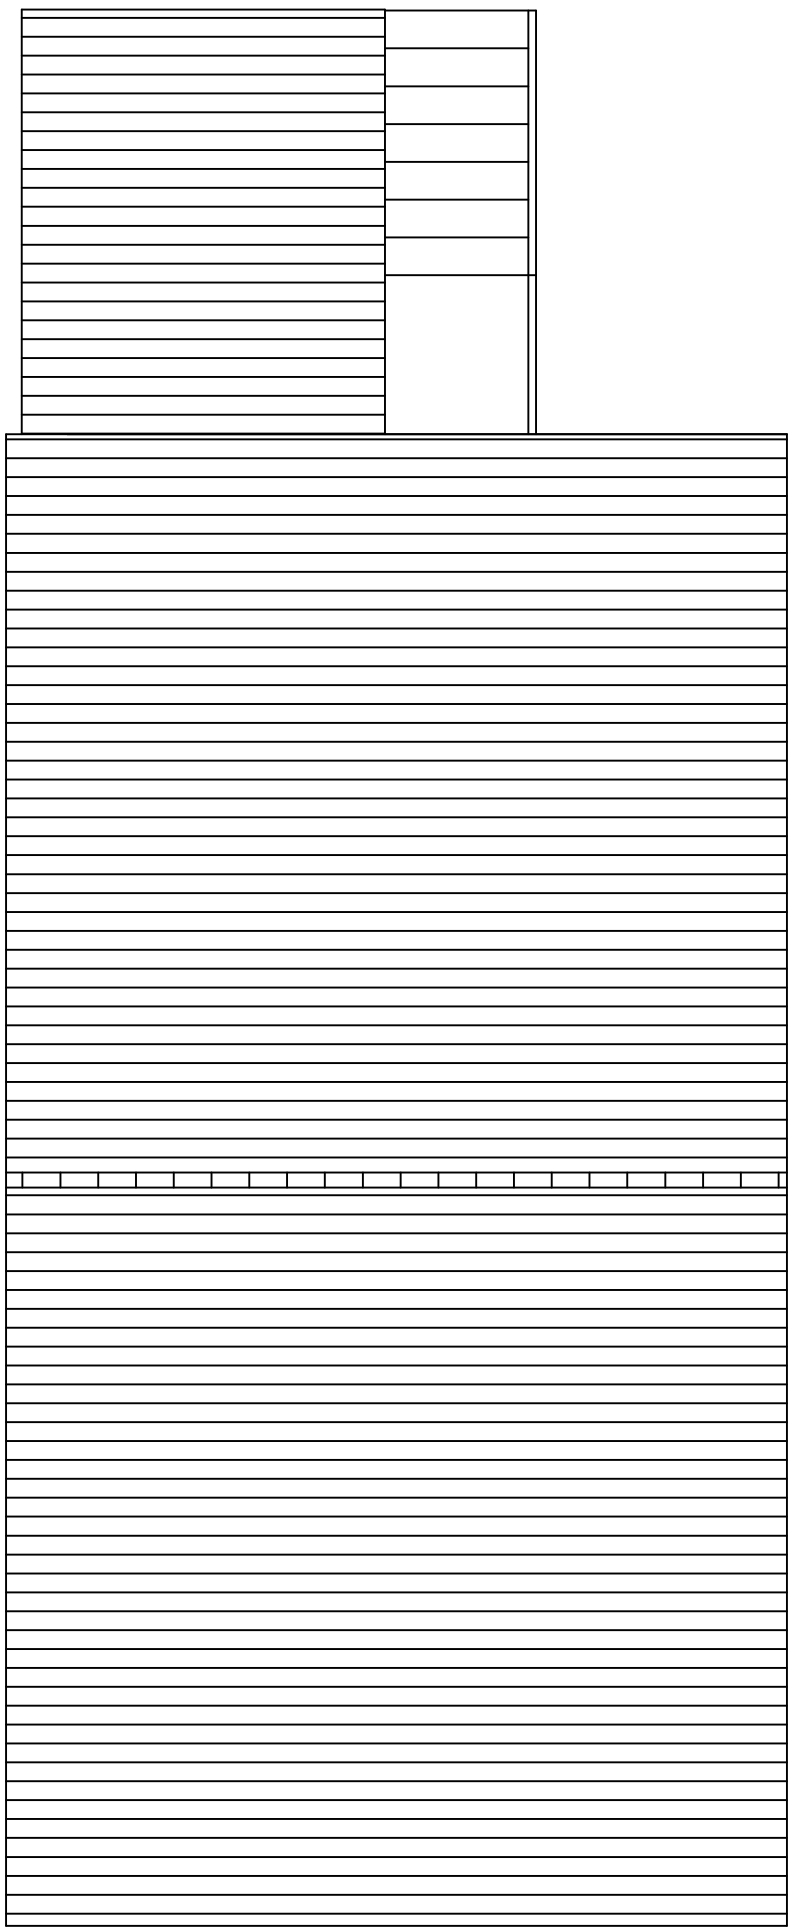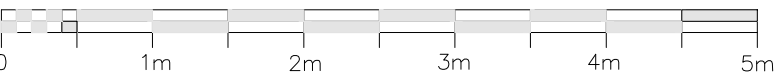


ROOF PLAN AS EXISTING (1:50)

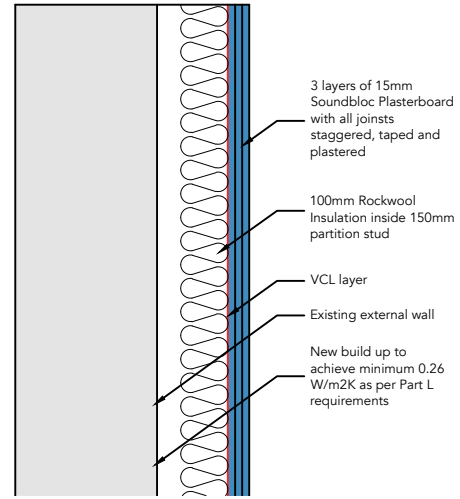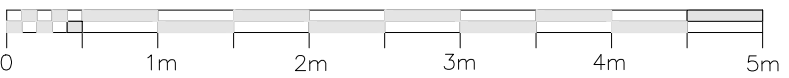


PERIMETER WALL DETAIL (NTS)

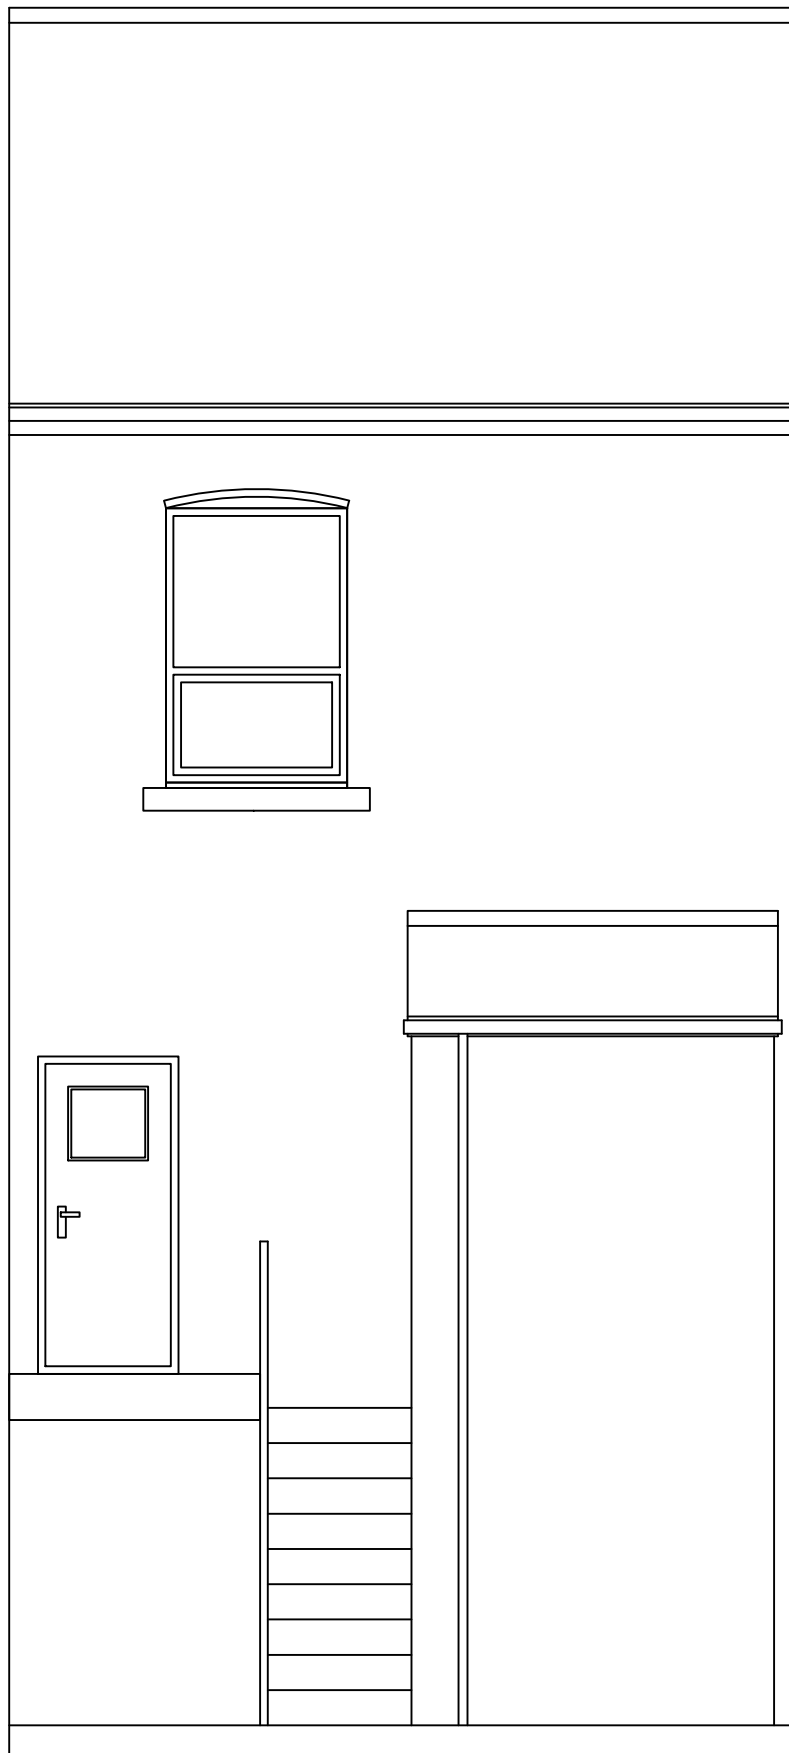


REAR ELEVATION AS PROPOSED (1:50)

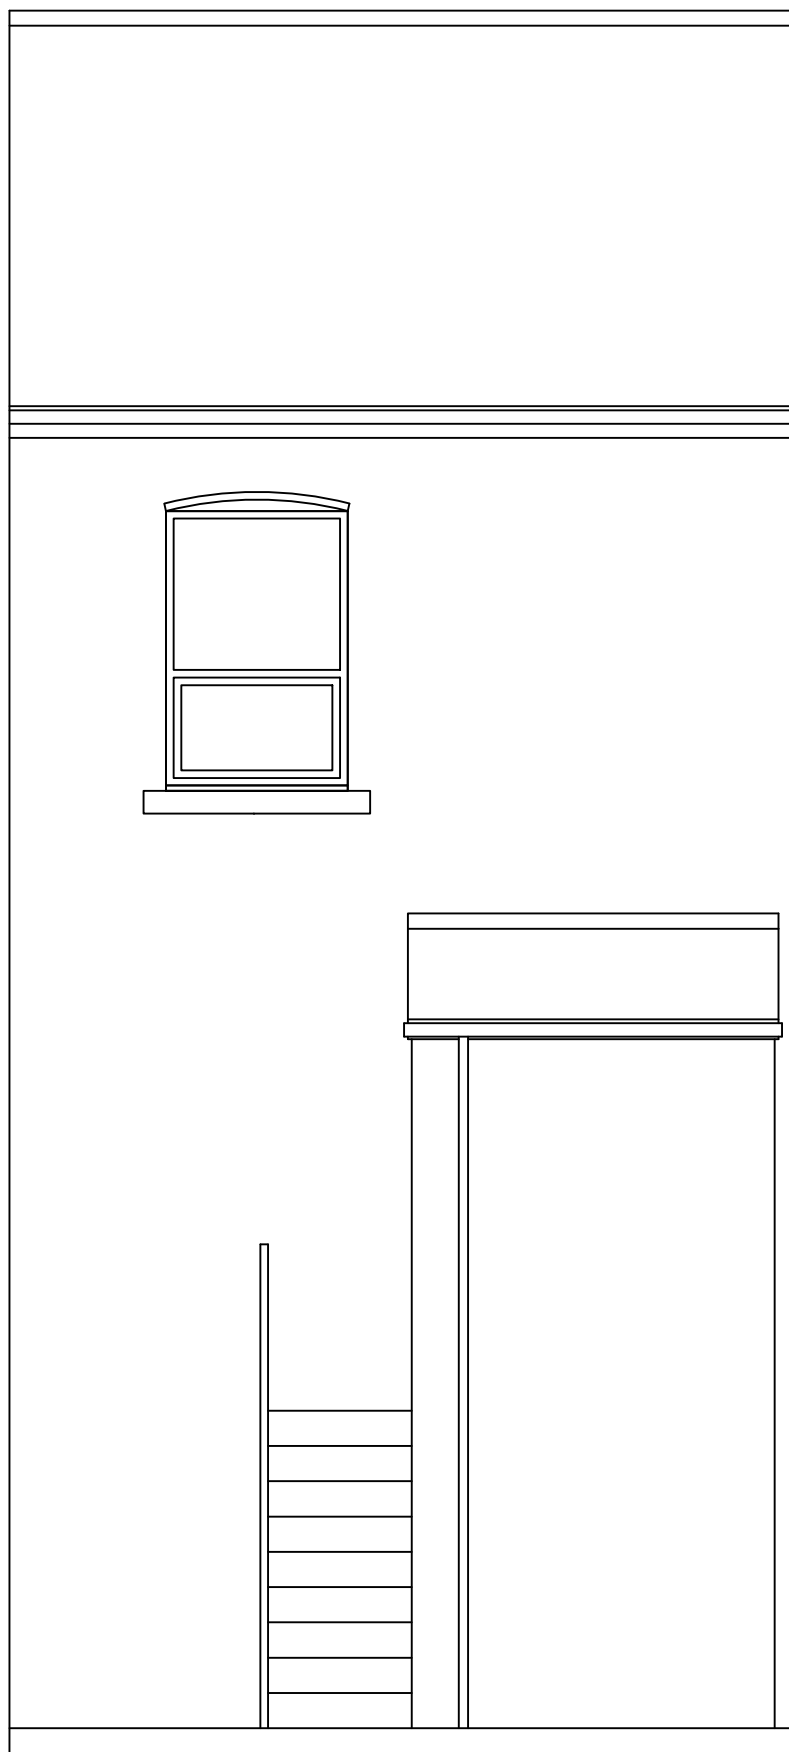


REAR ELEVATION AS EXISTING (1:50)

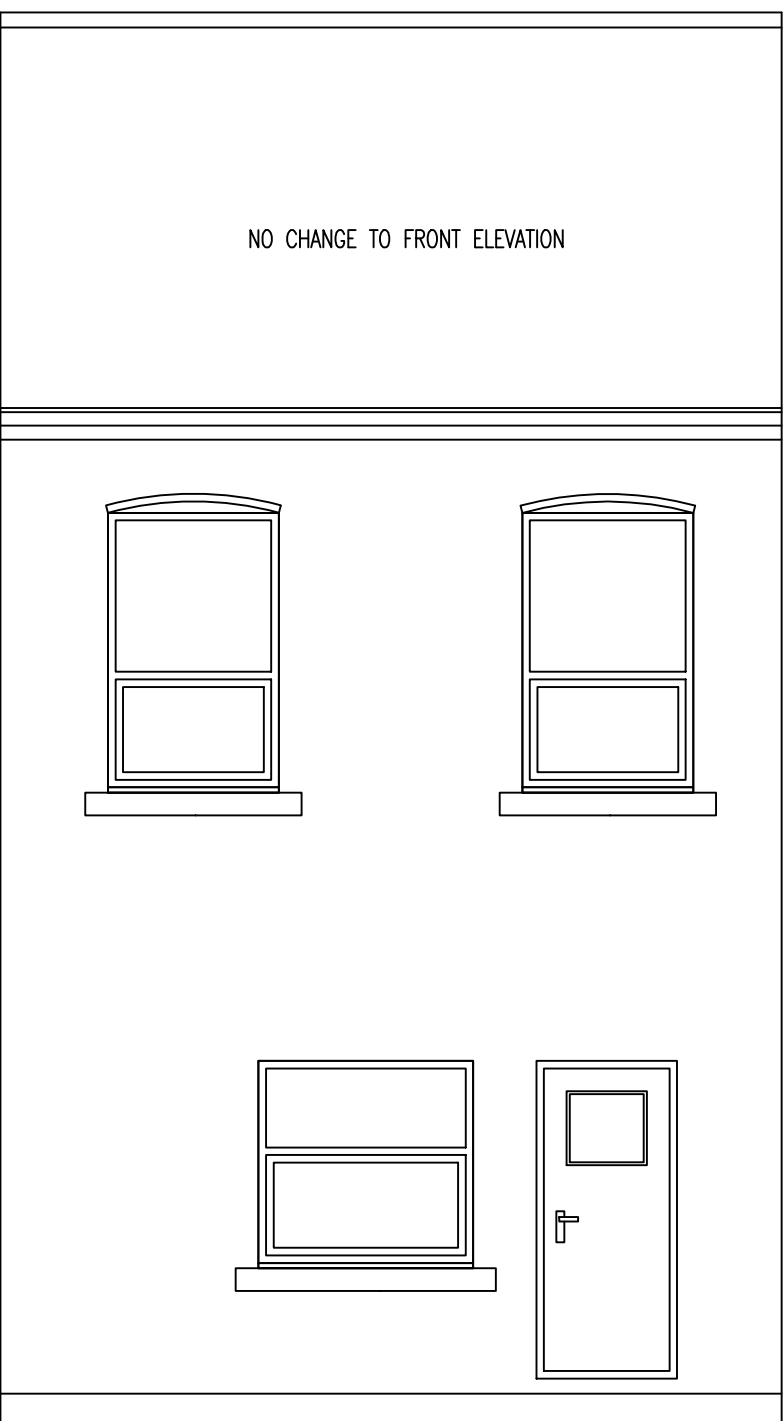


FRONT ELEVATION AS EXISTING (1:50)

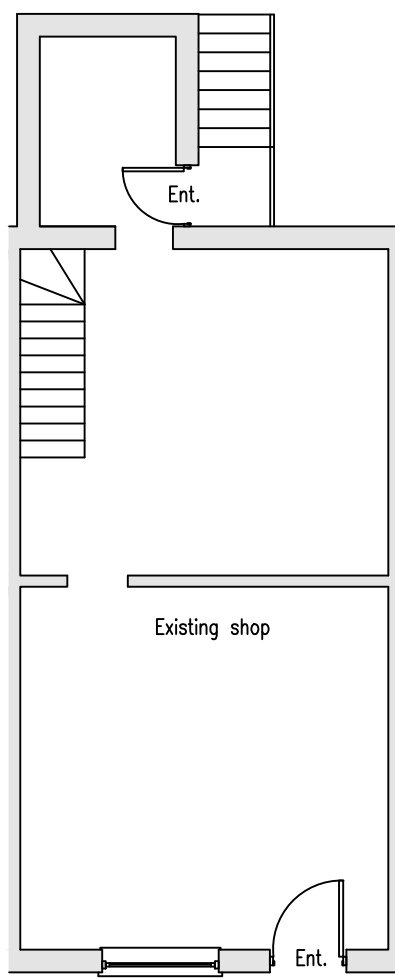

GROUND FLOOR PLAN AS EXISTING (1:100)

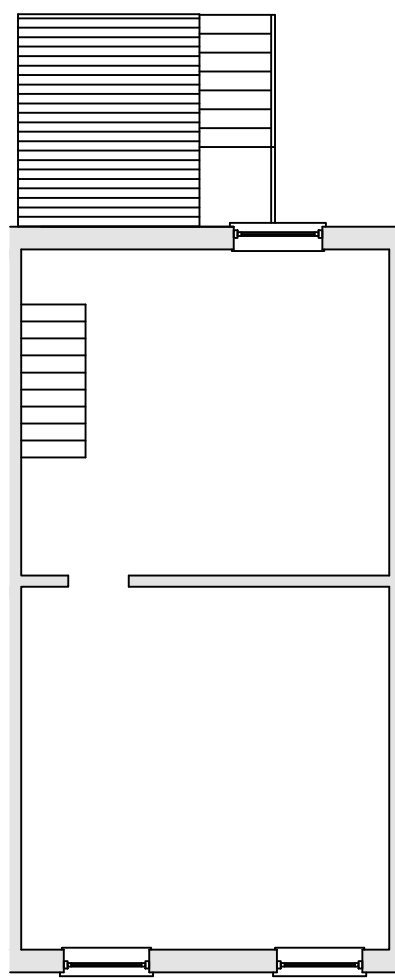

FIRST FLOOR PLAN AS EXISTING (1:100)

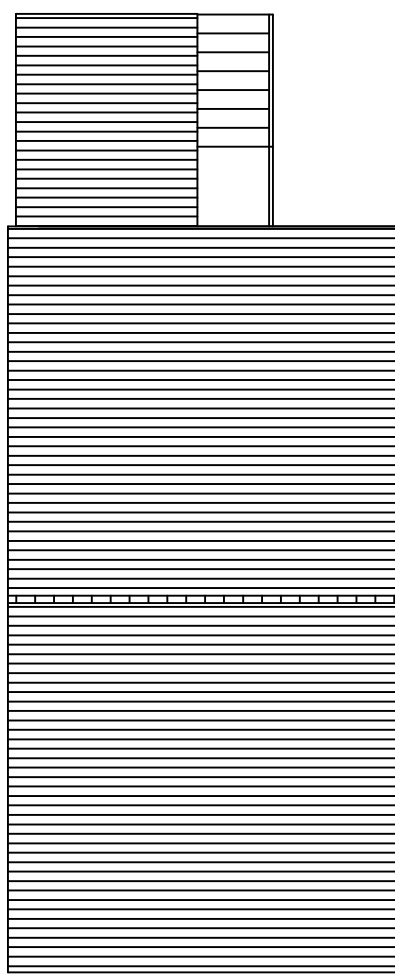

ROOF PLAN AS EXISTING (1:50)

