


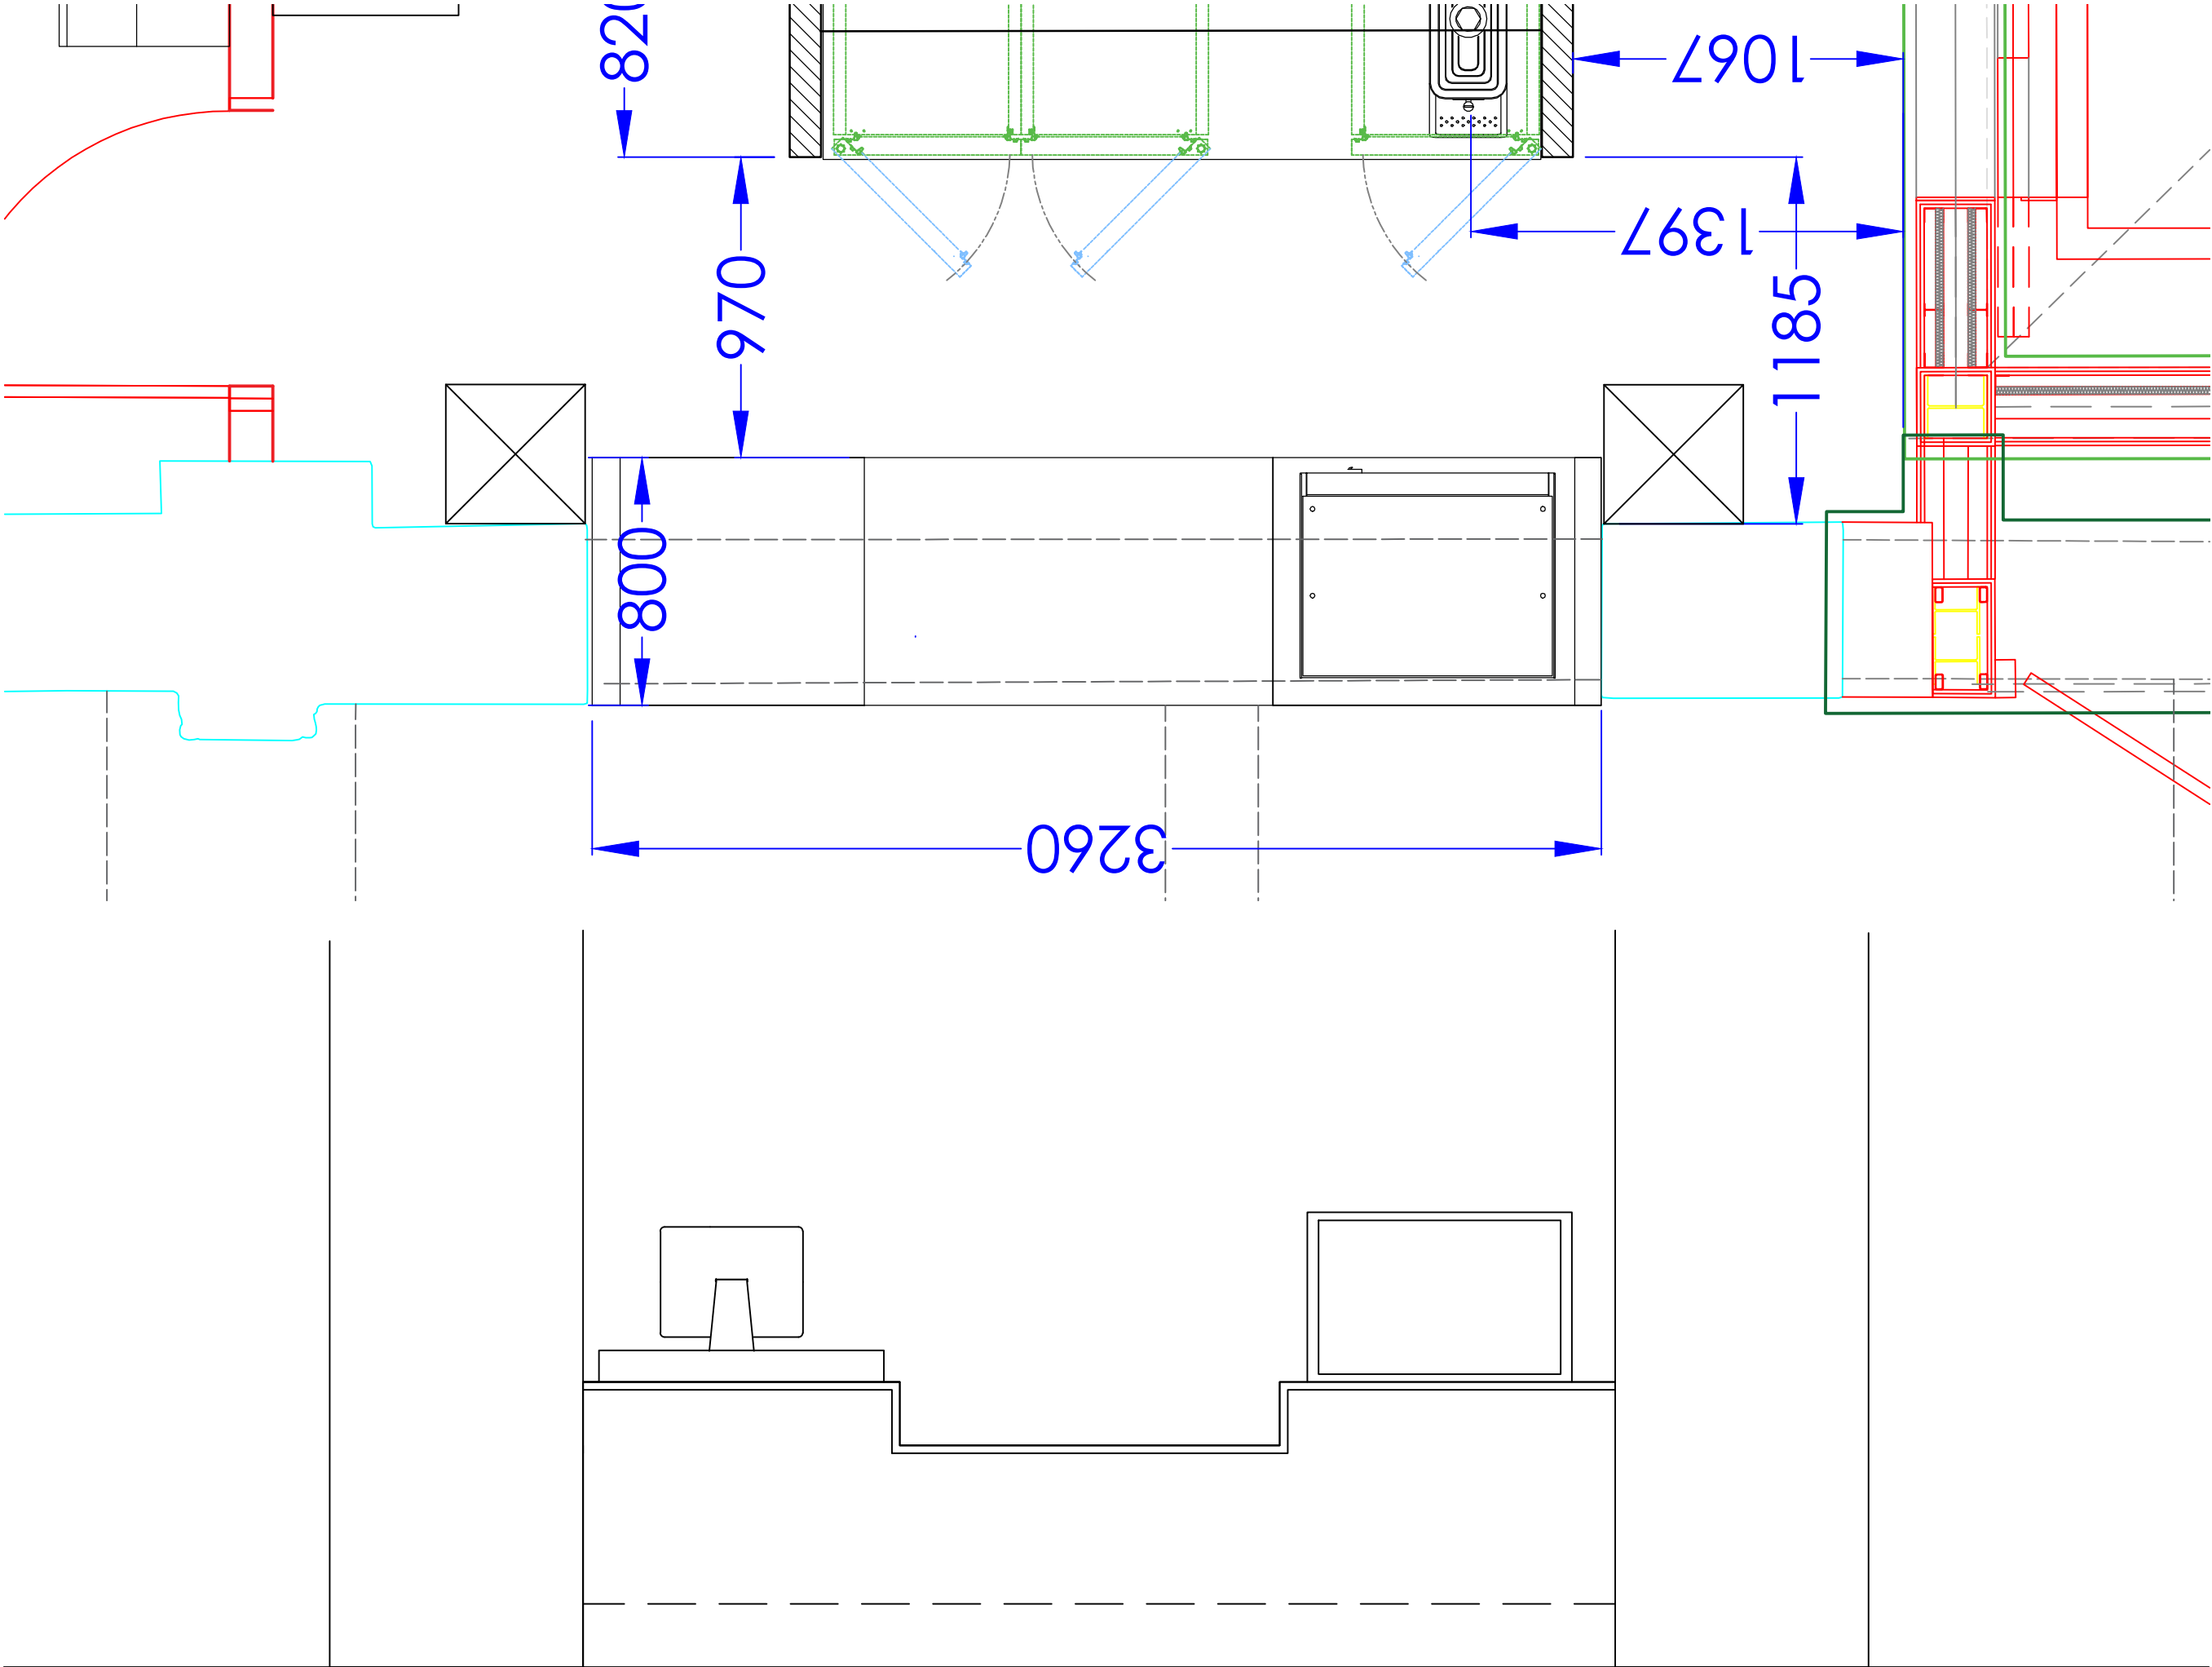

DO NOT SCALE FROM THIS DRAWING.
All Dimensions to be checked on site.
Dimensions shown in millimetres.

This drawing is the copyright of dragonfly contracts limited, and may not be reproduced in any form whatsoever without prior express written consent.
All drawings/designs are subject to final local authority and fire officer approval and this is the responsibility of the client unless written express instructions to the contrary exist.

Revision Notes:

Revision	Description	Date
A	First Drawing Revision	--/--/--

Propose of Issue:

Proposal

Dragonfly Contracts Limited

UNIT 4, SUITE B,
Rhodes Business Park,
Silburn Way, Middleton
M24 4PN
Tel: 0870 787 0344
fax: 0870 787 0368
www.dragonfly.uk.com



General

client:
Rochdale council

project:
Restaurant design

description:
Servery Elevation

drawn by: ND	date: 05.04.23	scale: NTS
------------------------	--------------------------	----------------------

drawing no: ROC OG EL2	revision: A
----------------------------------	-----------------------

checked by: