


Revision	Description	By	Date
P02	Issue of Stage 3 Final Drawings	BN	09/11/23
P01	Issue of Drawing Package	BN	10/10/23

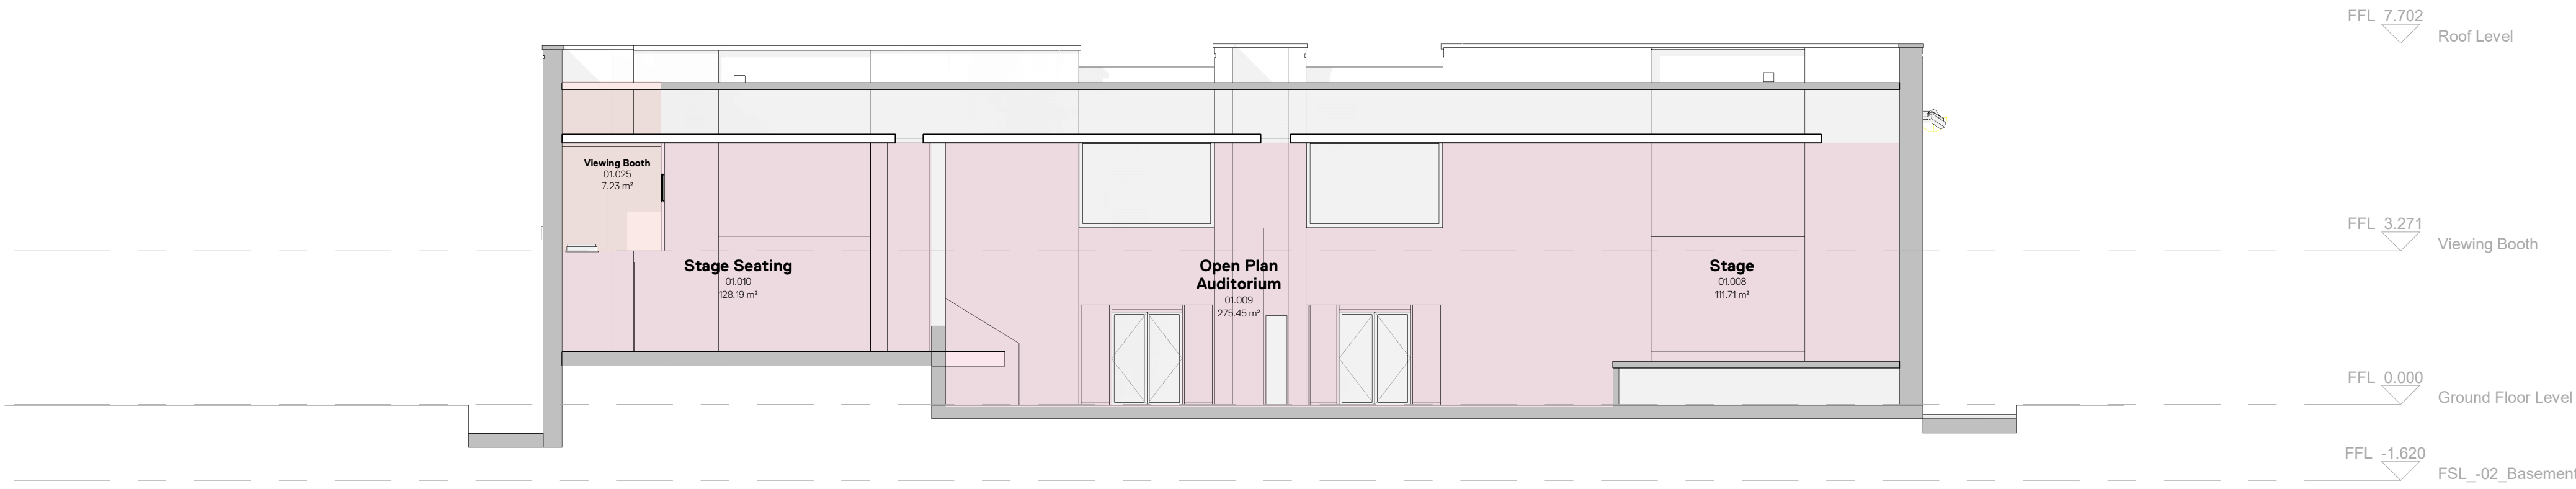


Existing Section A



Existing Section B

Existing Section Key Plan

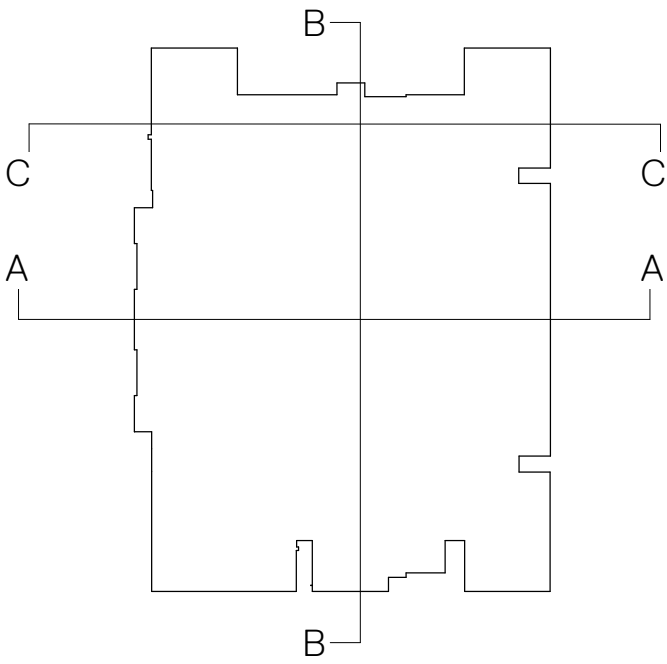

Areas

- Staff /Admin
- Performance Support
- Circulation
- Support services
- Activity Zones
- Store / Plant



Existing Section C

RIBA STAGE 3

1:100



Notes:
DO NOT SCALE. Use figured dimensions only. The contractor is requested to check all dimensions before the work is put in hand. Copyright of this drawing belongs solely to K2 Architects Ltd ©. This drawing must only be used for the purpose for which it is supplied and its contents must not be reproduced for any purpose without written permission. Areas indicated, or areas calculated from this drawing should be used for valuation purposes or as the basis for development contracts. K2 Architects is a limited company registered in England and Wales. Number 6533 5123.

Drawn JP 11/04/23

Checked CD 11/04/23

Approved MD 11/04/23



Project	Heywood Civic Centre LCpl Stephen Shaw MC Way, Heywood Greater Manchester, OL10 1LW	Status	Issue	Status	Preliminary
Drg Title	Existing Sections	Scale	A1 Sheet	1:100	
Drg No.	564-K2A-B1-ZZ-DR-A-20-070	Revision		P02	