


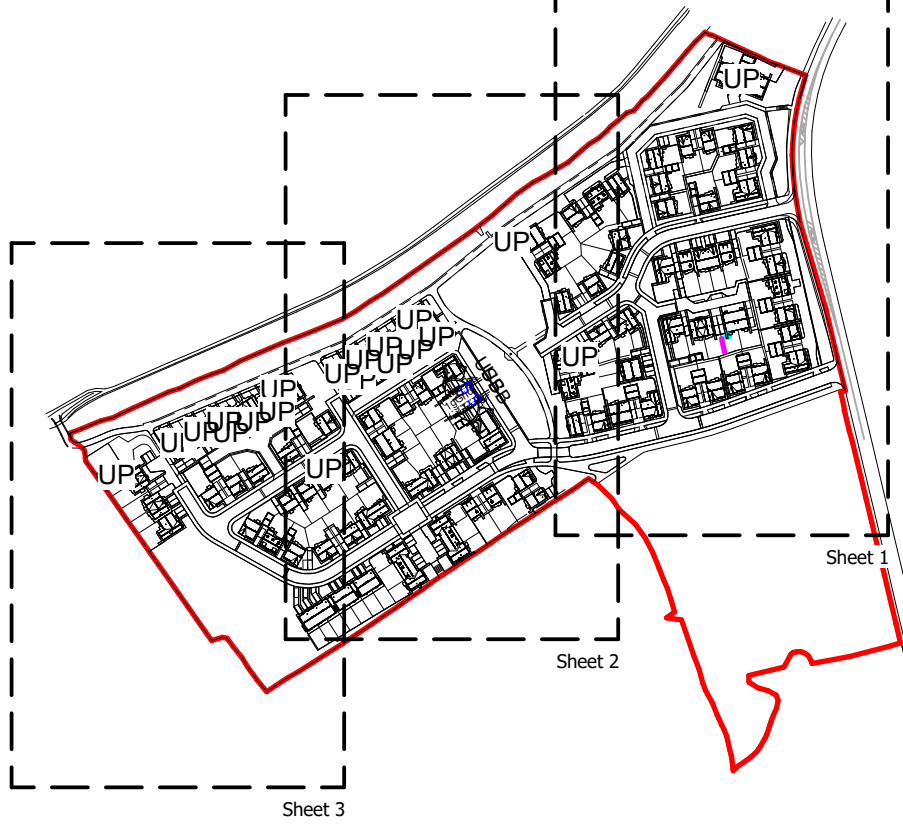

Key Plan

Boundary Treatments Key


- 900mm Dry Stone Wall
- 1200mm Post and Rail Fence (with wire mesh around head walls to engineers requirements)
- 1200mm Timber Fence
- 1500mm Timber Fence
- 1500mm Timber Fence with 300mm Trellis
- 1800mm Timber Fence
- 1200mm Hoop Top Rail
- 1800mm Dead Wall with Piers and Timber Infill (Repeating below where required)
- 2000mm Close Boarded Timber Acoustic Fence free from gaps and holes and a minimum density of 50kg/m2
- 2000mm Dead Wall with Piers and Timber Infill free from gaps and holes and a minimum density of 150kg/m2 (Repeating below where required)
- Note: Rear garden gates to be a minimum 750mm clear
- 1200mm Timber Fence + Gravel Board
- 1500mm Timber Fence + Gravel Board
- 1800mm Timber Fence + Gravel Board

\*\* Note - Refer to both Engineers external works drawings & WBA plans for locations of gravel board and FDE retainment. \*\*



Site Layout - Boundary Treatment Plan (Sheet 1)

1 : 250

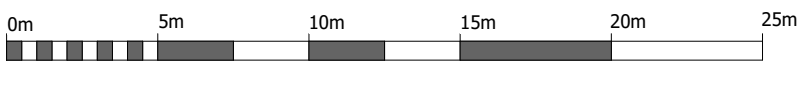

VISUAL SCALE 1:250

|     |          |     |    |   |
|-----|----------|-----|----|---|
| P10 | 05.03.24 | DW  | AH | Minor tweaks to fence positions in line with previous revision.                                         |
| P9  | 27.02.24 | DW  | AH | PH2 Garage and Gibson wall reinforcement positions updated in line with markings received from CYP.     |
| P8  | 20.11.23 | DW  | AH | Pointing to plots 22 and 10 amended in line with engineers levels amendments.                           |
| P7  | 23.10.23 | DW  | AH | Updated in line with client comments.                                                                   |
| P6  | 06.10.23 | DW  | AH | Gardens Updated.                                                                                        |
| P5  | 20.09.23 | DW  | AH | Updated in line with client comments.                                                                   |
| P4  | 05.09.23 | PMI | DW | Site entrance, retaining walls, FDE & Gravel Boards updated to suit engineers latest plan. Key updated. |
| P3  | 14.08.23 | KK  | HT | Acoustic Fencing added.                                                                                 |
| P2  | 12.07.23 | DW  | HT | 900mm hoop top railings added.                                                                          |
| P1  | 18.07.23 | DW  | HT | Updated with comments from Countryside Partnerships                                                     |

|      |       |        |          |                  |
|------|-------|--------|----------|------------------|
| Rev: | Date: | Drawn: | Checked: | Description:     |
| S0   |       |        |          | Work In Progress |

Hollin Gate

Site Layout - Boundary Treatment Plan (Sheet 1)


Location:  
Hollingworth Road  
Littleborough

Client:  
Vistry Partnerships

| UPLD                        | Originator | Zone     | Level        | Type         | Rev | Scale/Number | Revision |
|-----------------------------|------------|----------|--------------|--------------|-----|--------------|----------|
| HOLL-WBA-XX-XX-DR-A-20_1031 |            |          |              |              |     |              | P10      |
| Date:                       | Drawn:     | Checked: | Scale:       | Int. Job No: |     |              |          |
| May 23                      | DW         | RPM      | As indicated | 4046-001     |     |              |          |

NATSON BATTY ARCHITECTS

Shires House, Shires Road  
Guiseley, Leeds LS20 8EU  
Leeds Loughborough  
T: 01943 876 665  
E: enquiries@natsonbatty.com  
W: www.natsonbatty.com

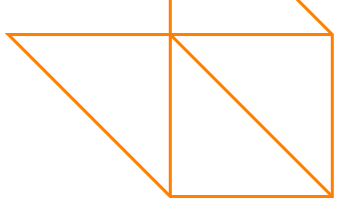

Note: Do not Scale from this drawing. All dimensions to be checked on site