


404.V09695.00001.0075.WHB-002.0 Borehole Location Plan.dwg

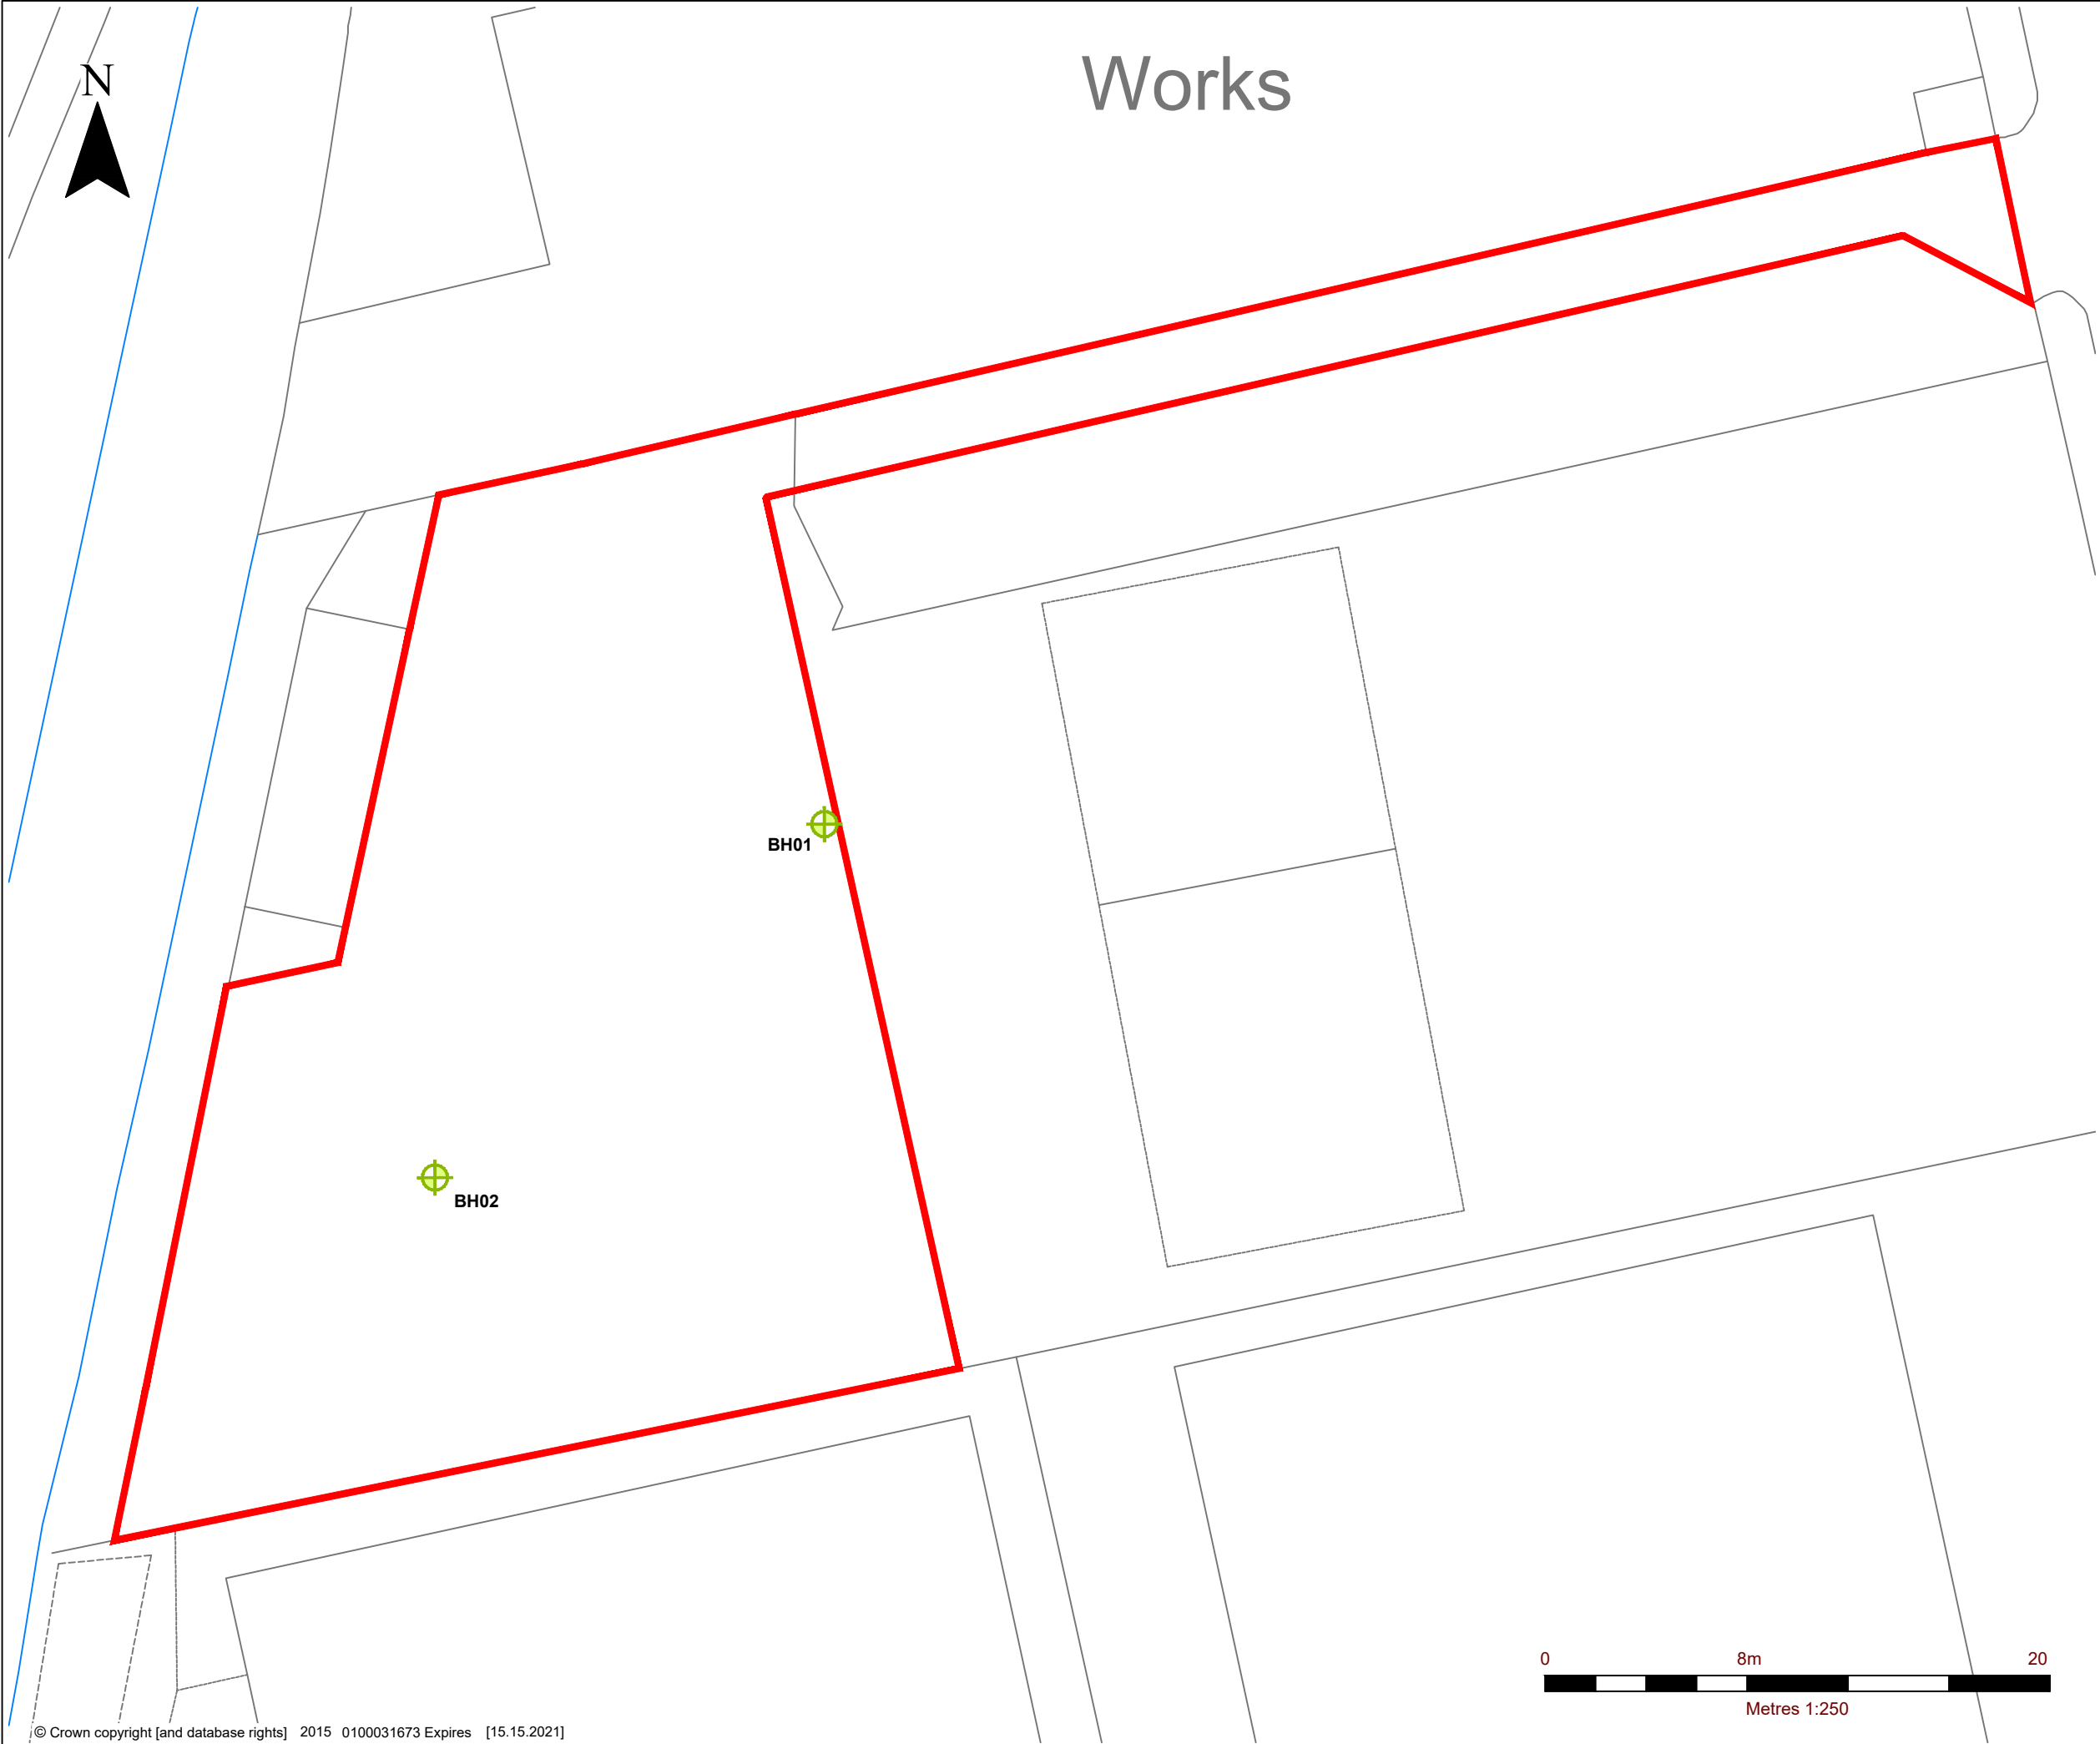

Works

LEGEND

SITE BOUNDARY

BOREHOLE LOCATION

SUITE 5, BRINDLEY COURT
GRESLEY ROAD
SHIRE BUSINESS PARK
WORCESTER WR4 9FD
T: +44 (0)1905 751310
F: +44 (0)1905 751311
www.slrconsulting.com

LAND ON WESTSIDE OF HANSON STREET
MIDDLETON, MANCHESTER, M24 6AG

WHITBROOK POWER
URBAN RESERVE

BOREHOLE LOCATION PLAN

WHB-002

Scale
1:250 @ A3

Date
MARCH 2023