





EXISTING FRONT

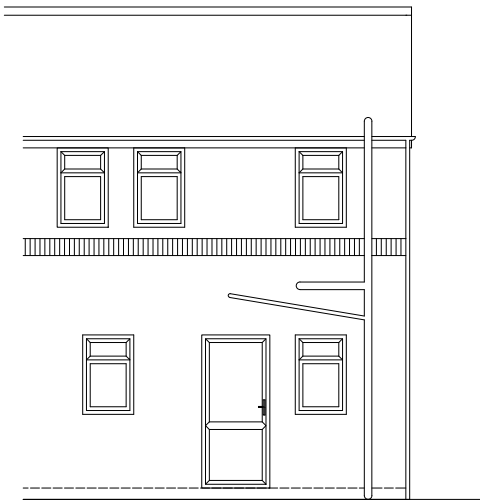

EXISTING REAR

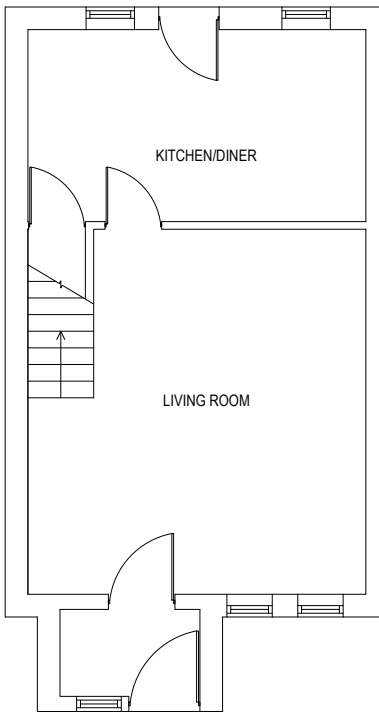


EXISTING GROUND




PROPOSED FRONT




PROPOSED REAR

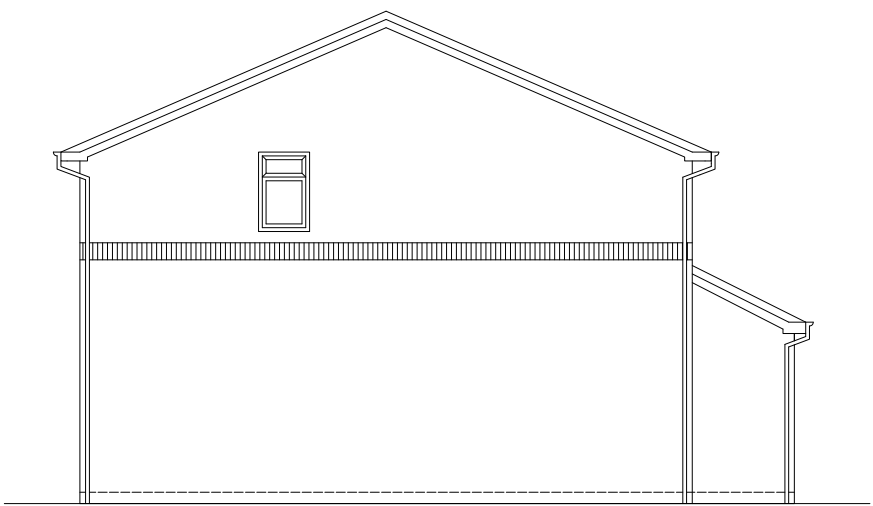


EXISTING SIDE

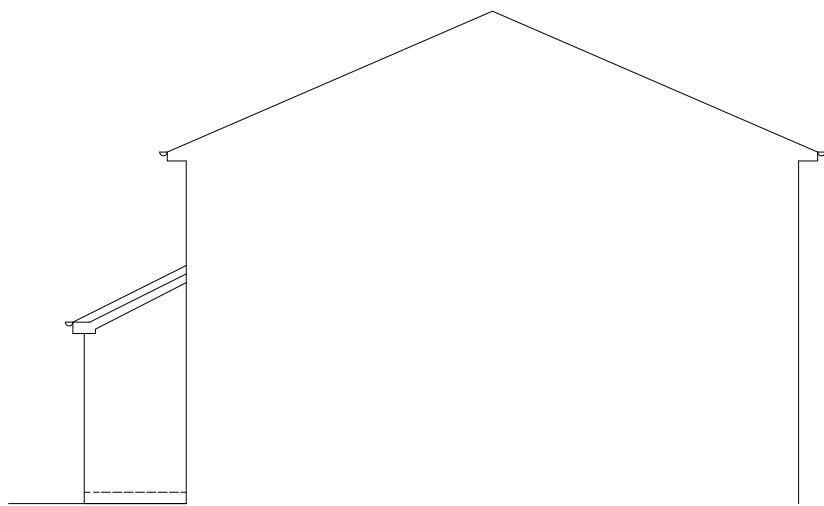


EXISTING SIDE

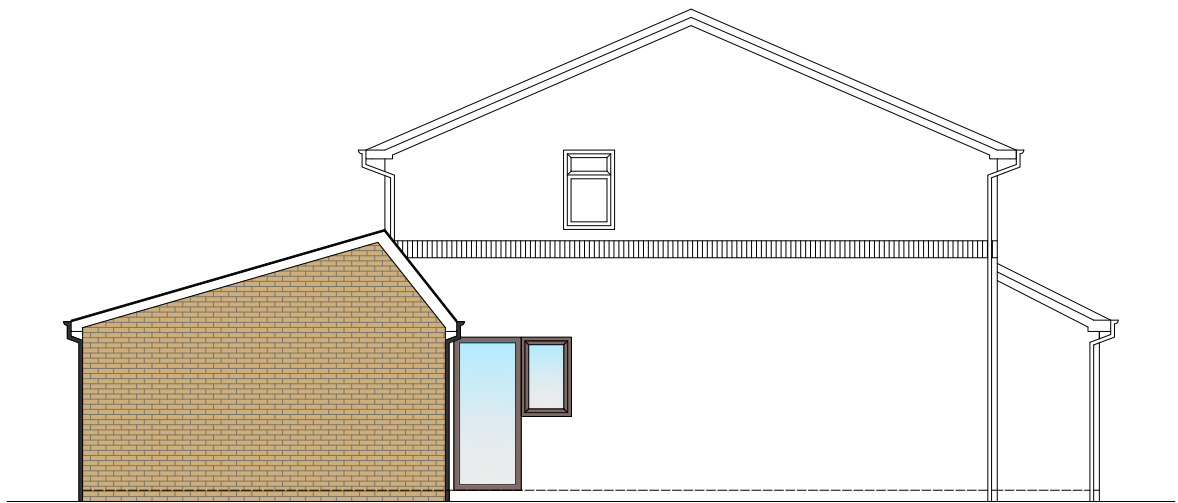

PROPOSED SIDE

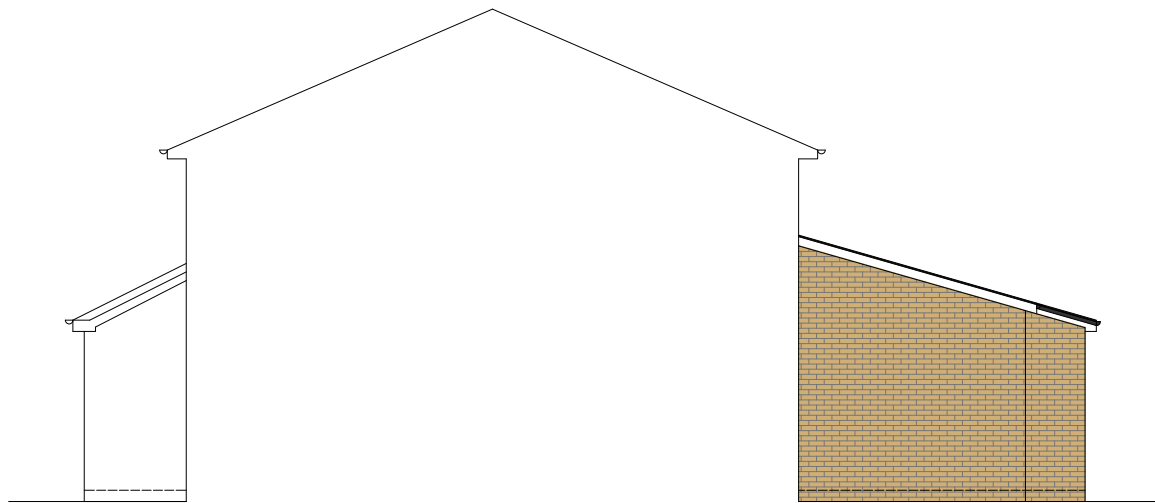

PROPOSED SIDE

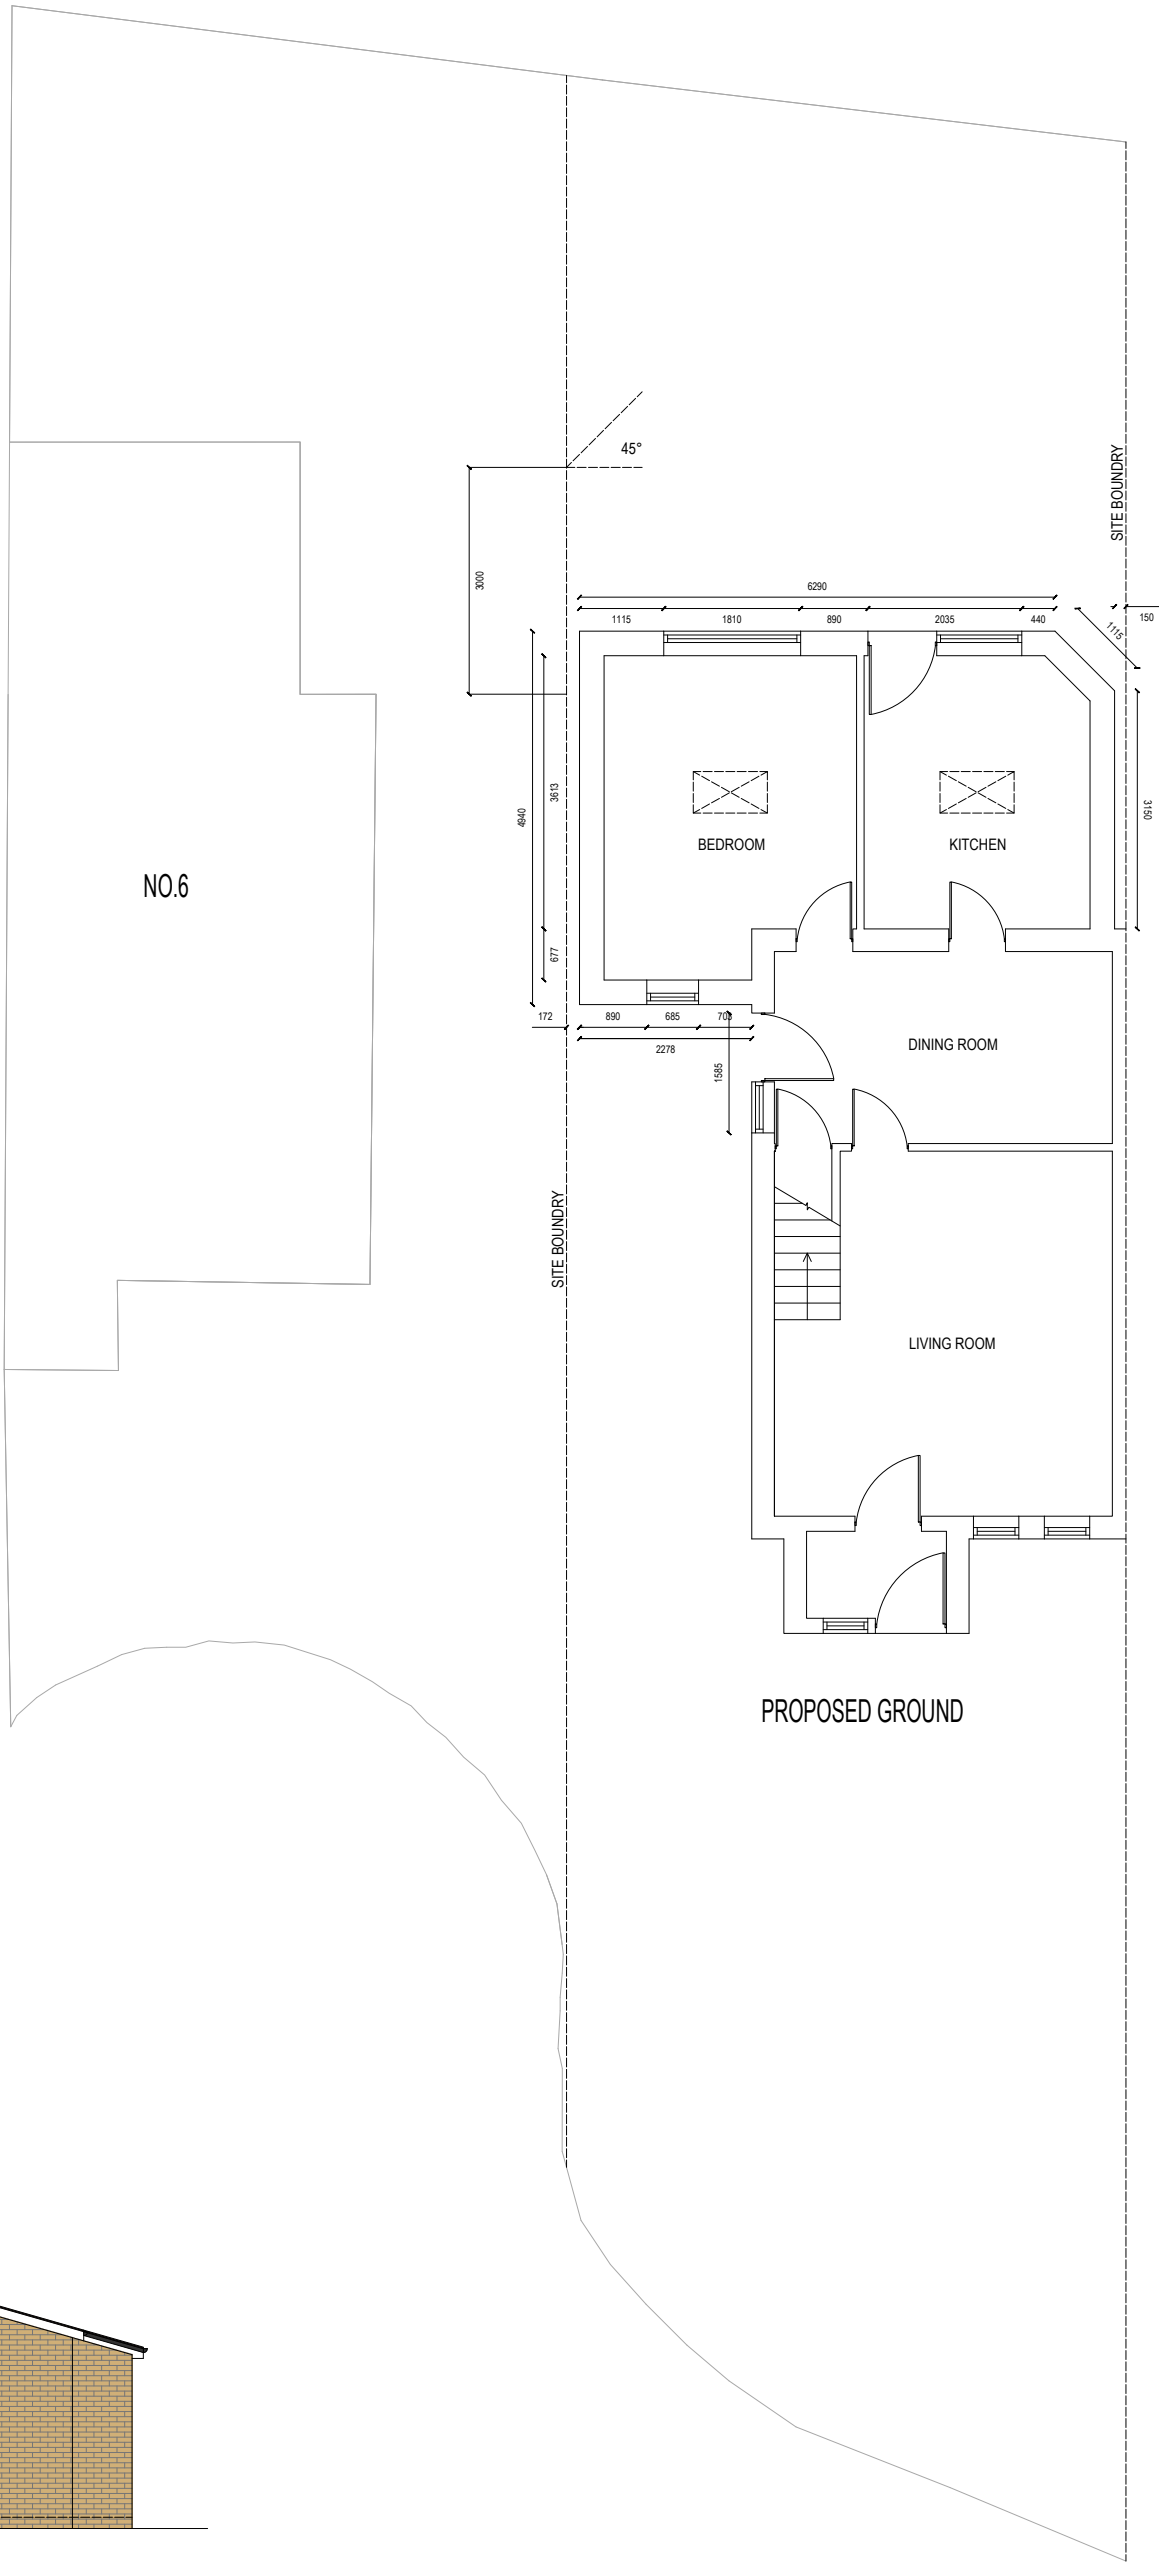

PROPOSED GROUND



W: adeptdesignltd.co.uk | M: 07496819062 | E: enquiries@adeptdesignltd.co.uk

PROJECT 4 NEW FIELD CLOSE, ROCHDALE, OL16 2YJ

TITLE SINGLE-STOREY REAR & SIDE EXTENSION

NUMBER A01

SCALE 1:100

REVISION 002

DESCRIPTION FOR PLANNING APPROVAL

STATUS COMPLETE

DRAWN RR

CHECKED SM

DATE 18/12/2023