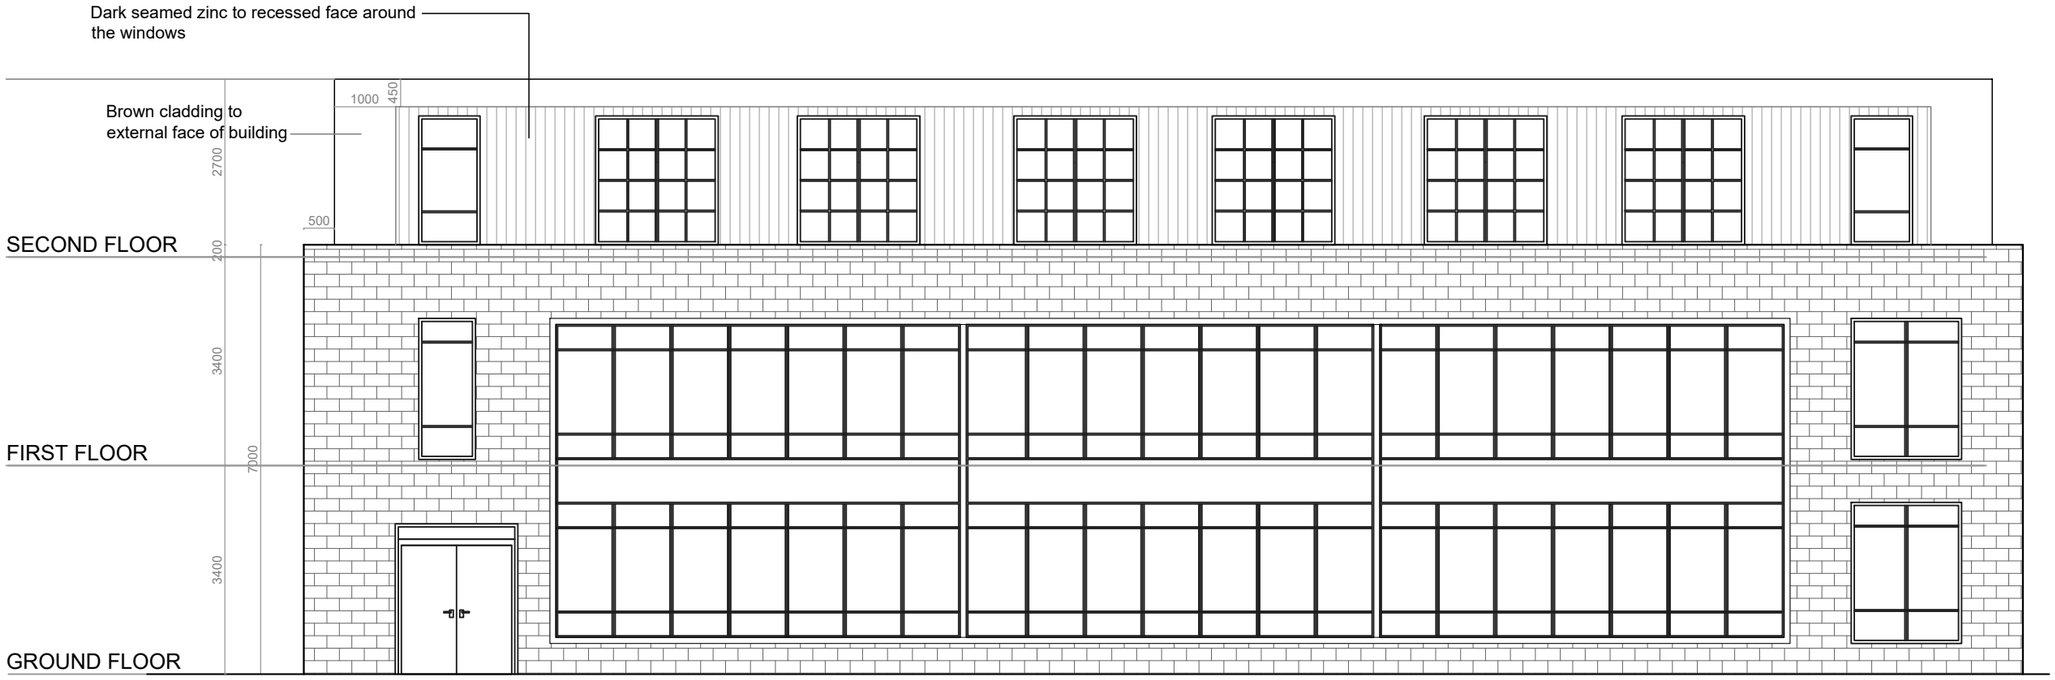


PROPOSED FRONT ELEVATION

General Notes

No.	Revision/Issue	Date

Firm Name and Address

Mason and Marlowe

Mason and Marlowe Ltd.
Architects, Quanity Surveyors and Project Managers

5 Picadilly Place
Manchester, M1 3BR

Project Name and Address

18 Sadler Street
Manchester
M24 5UJ

Project	Sheet
Date: 09/04/2024	A3
Scale: 1/100	