


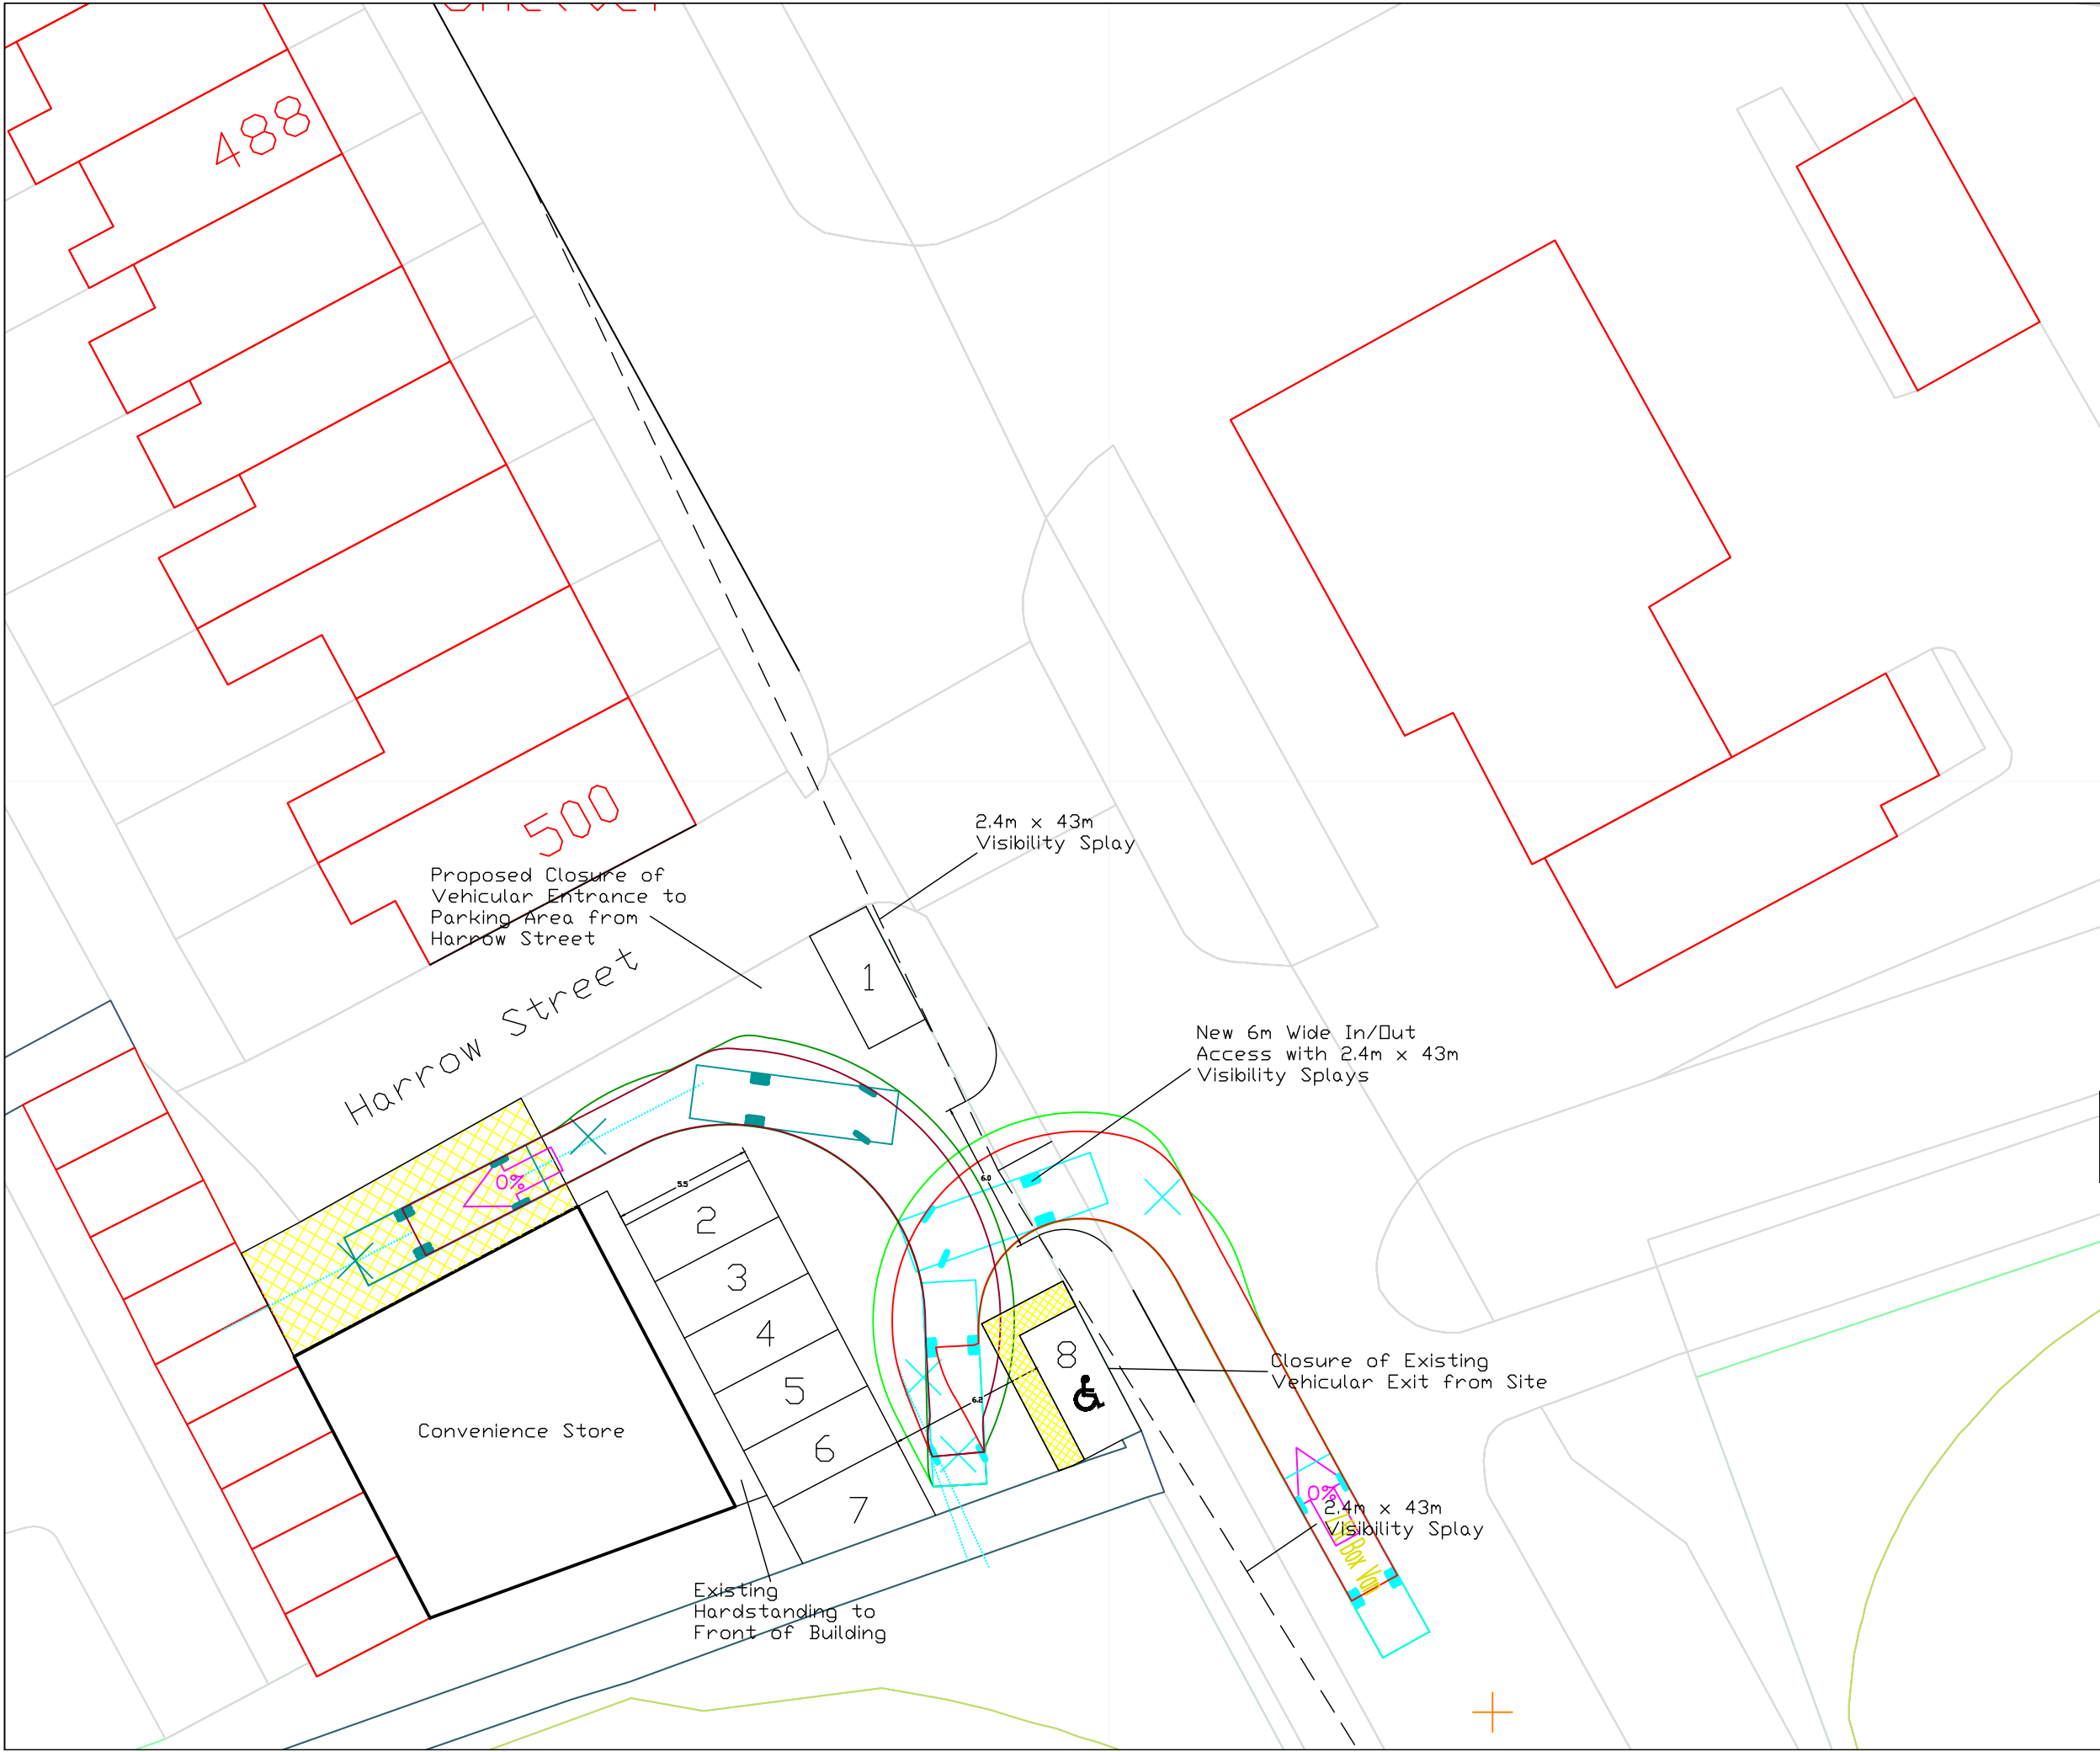

THIS DRAWING MAY BE USED ONLY FOR THE PURPOSE INTENDED AND ONLY WRITTEN DIMENSIONS SHALL BE USED

NOTES

|                  |       |      |        |
|------------------|-------|------|--------|
| Revision Details | By    | Date | Suffix |
|                  | Check |      |        |

|                  |
|------------------|
| Drawing Number   |
| SK21766-04 REV A |

Harrow Street, Rochdale

|                                            |
|--------------------------------------------|
| Drawing Title                              |
| Vehicle Swept Path Analysis - 7.5t Box Van |

|             |
|-------------|
| Scale at A3 |
| 1:250       |

|       |          |
|-------|----------|
| Drawn | Approved |
| KAT   | MAK      |

|       |          |
|-------|----------|
| Check | Date     |
| KAT   | 02/11/22 |

SK Transport Planning Ltd  
Albion Wharf, 19 Albion Street  
Manchester M1 5LN  
Telephone (0161) 234 6509  
Fax (0161) 236 7959

