



EV BAYS AND EQUIPMENT AREA PLAN
SCALE 1:500




CHARGING BAYS AREA-1
SCALE 1:100

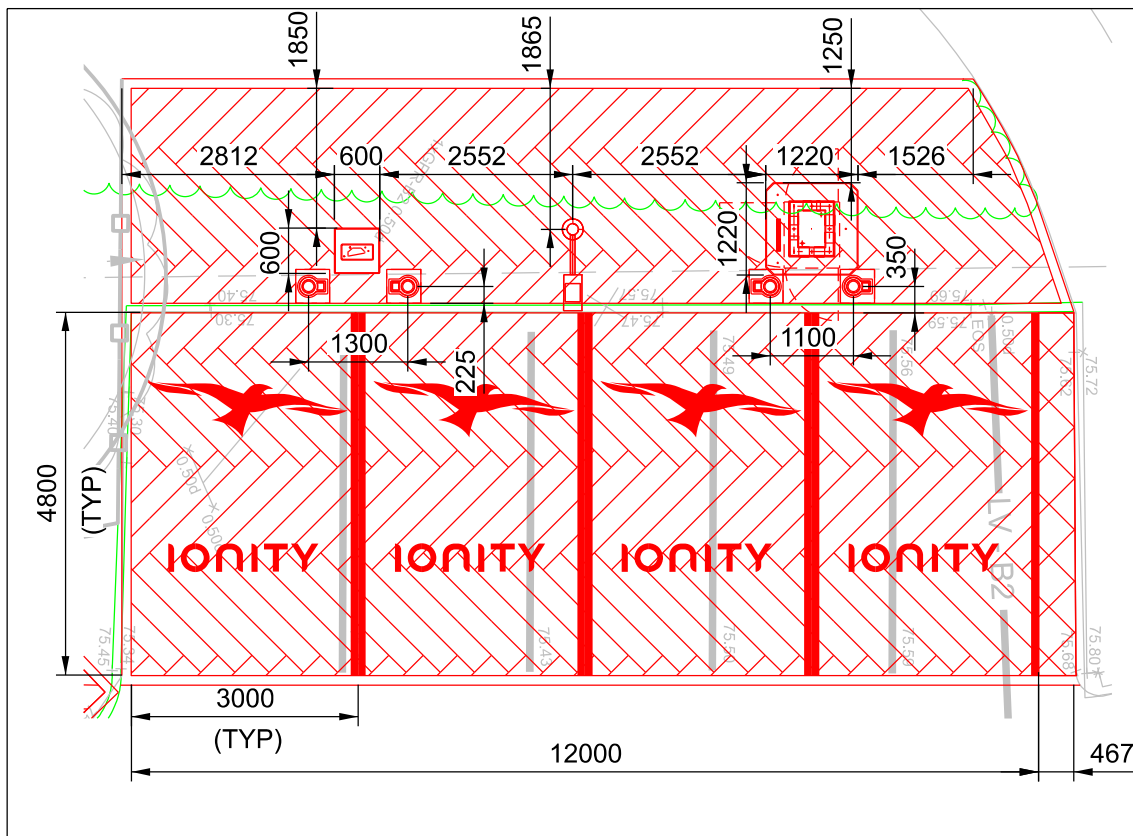


CHARGING BAYS AREA-2
SCALE 1:100

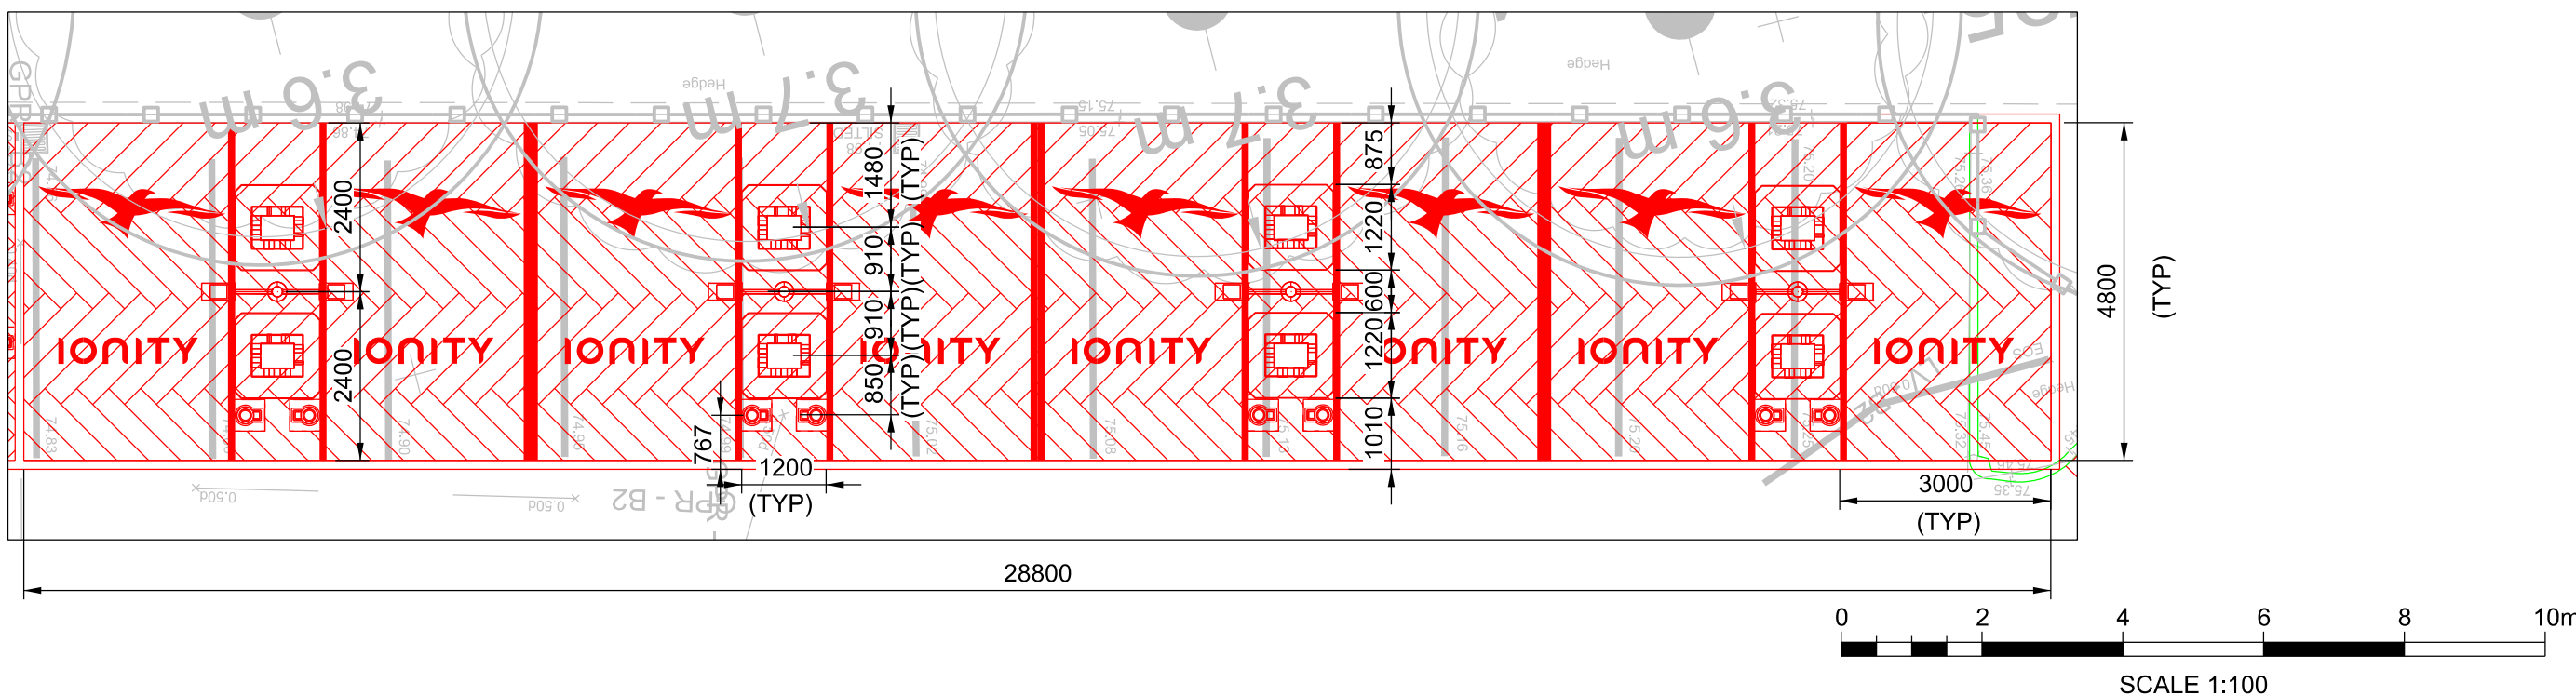

EQUIPMENT AREA-1
SCALE 1:50

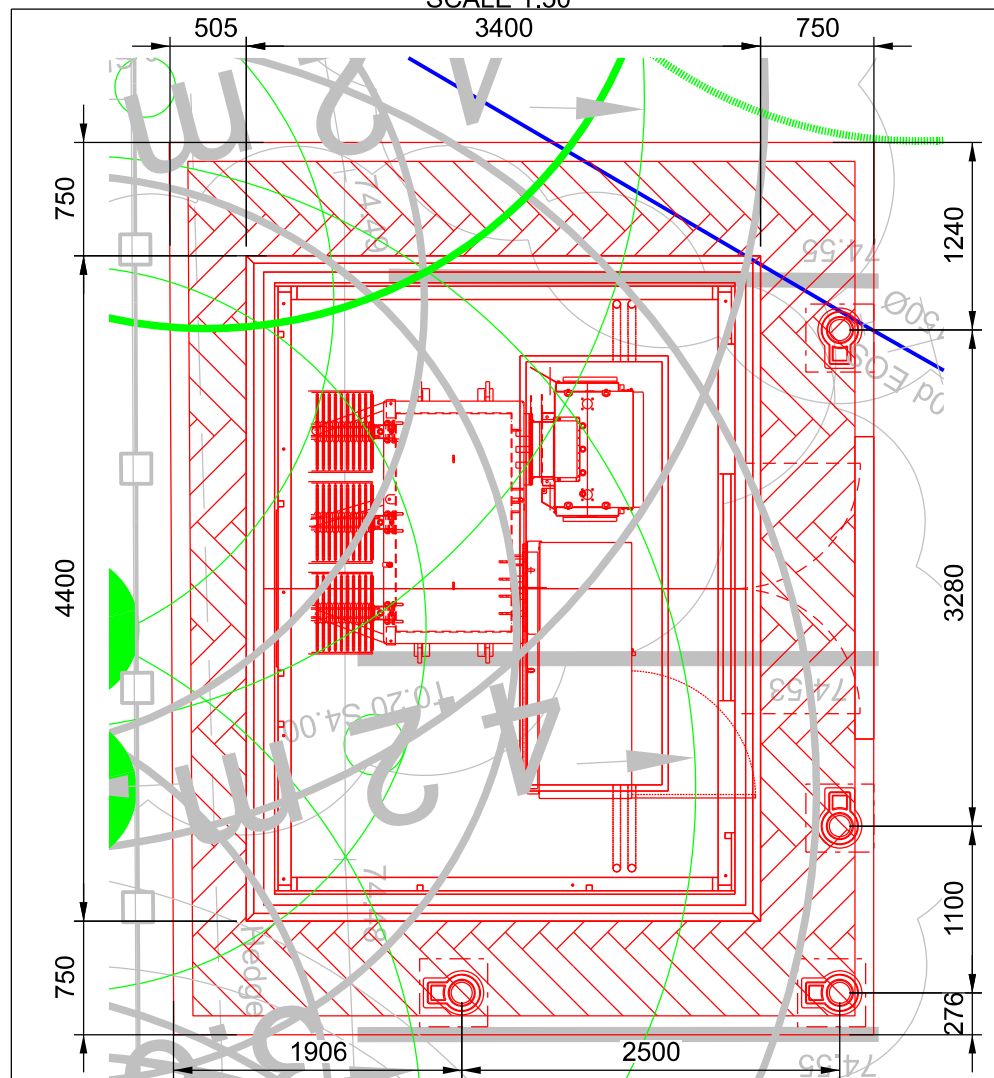

EQUIPMENT AREA-2
SCALE 1:50

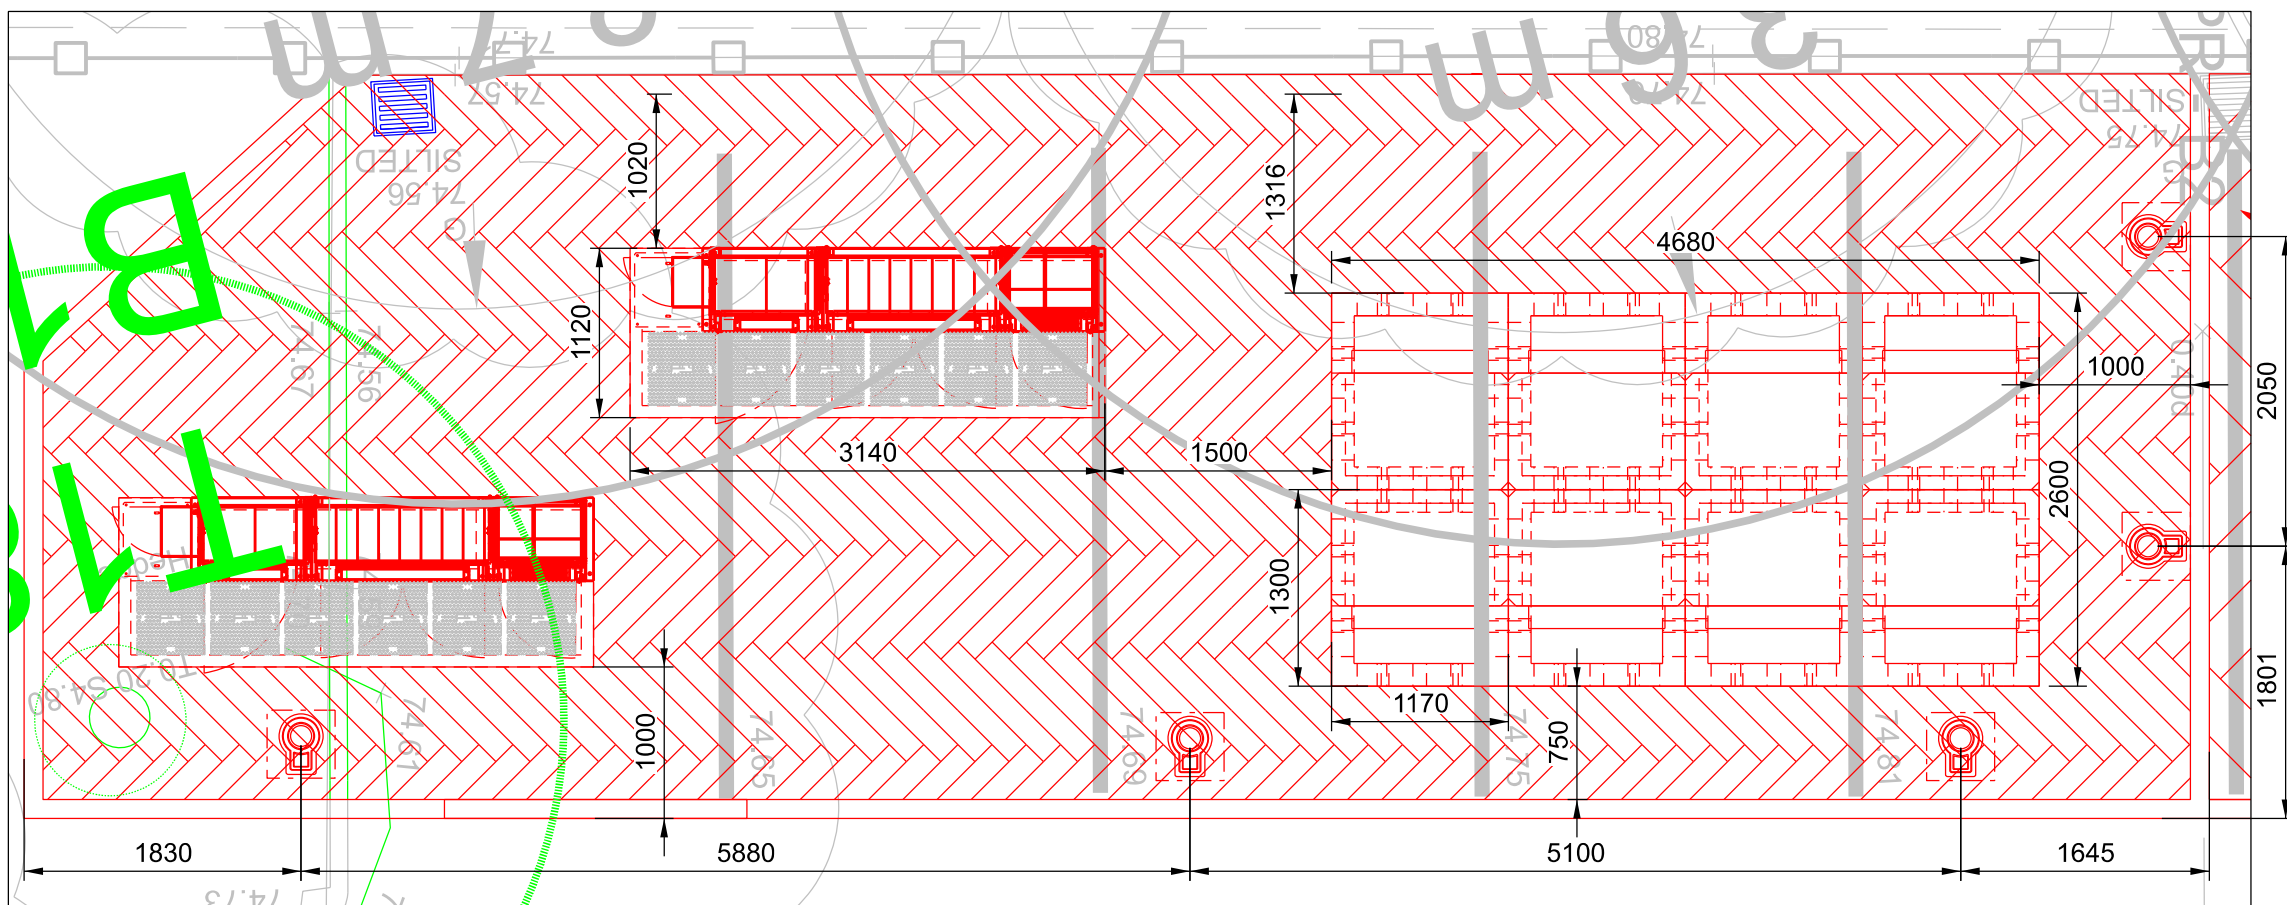

NOTES:

- ALL DIMENSIONS ARE IN MILLIMETRES (mm) AND LEVELS ARE IN METRES (m) UNLESS STATED OTHERWISE.

COLOUR CONVENTIONS

- BLACK - EXISTING OR UNCHANGED
- BLUE - MODIFIED OR TO BE MOVED
- GREEN - REDUNDANT OR TO BE REMOVED
- RED - PROPOSED OR ADDITIONAL
- PURPLE - WORKS FOR FUTURE

P04	16/07/24	ISSUED FOR REVIEW	MB	SV	VS
P03	31/05/24	ISSUED FOR REVIEW	MB	Chk	App
P02	24/01/24	ISSUED FOR REVIEW	ADI	Chk	App
P01	10/11/23	ISSUED FOR REVIEW	ADI	Chk	App
Rev	Date	Description of Revisions	Drawn	Chkd	Appr

Suitability

S0 - WORK IN PROGRESS



Poise Group Ltd
No 5, C - D Bear Lane
London
SE1 0UH

Contractor(s)



Ionity GmbH
Moosacher Strasse 84,
D-80809 Munich
Germany

Project

8312-IONITY
VILLAGE HOTEL
MANCHESTER BURY

Drawing Title

EV BAYS AND EQUIPMENT AREA PLAN

Designed	ADITYA	Signed		Date	03/11/23
Drawn	ADITYA	Signed		Date	03/11/23
Checked	S VENKATESHA	Signed		Date	13/07/24
Approved	V K SHAH	Signed		Date	15/07/24

Scale(s)	RTD	ELR & Mileage	ELR&Mileage
Alternative Reference			Sheet
Drawing Number	8312-POI-DRG-CIV-200013		01 of 01 Revision P04