





01 EXISTING EXTERNAL ELEVATION A
Scale 1:50 @ A1

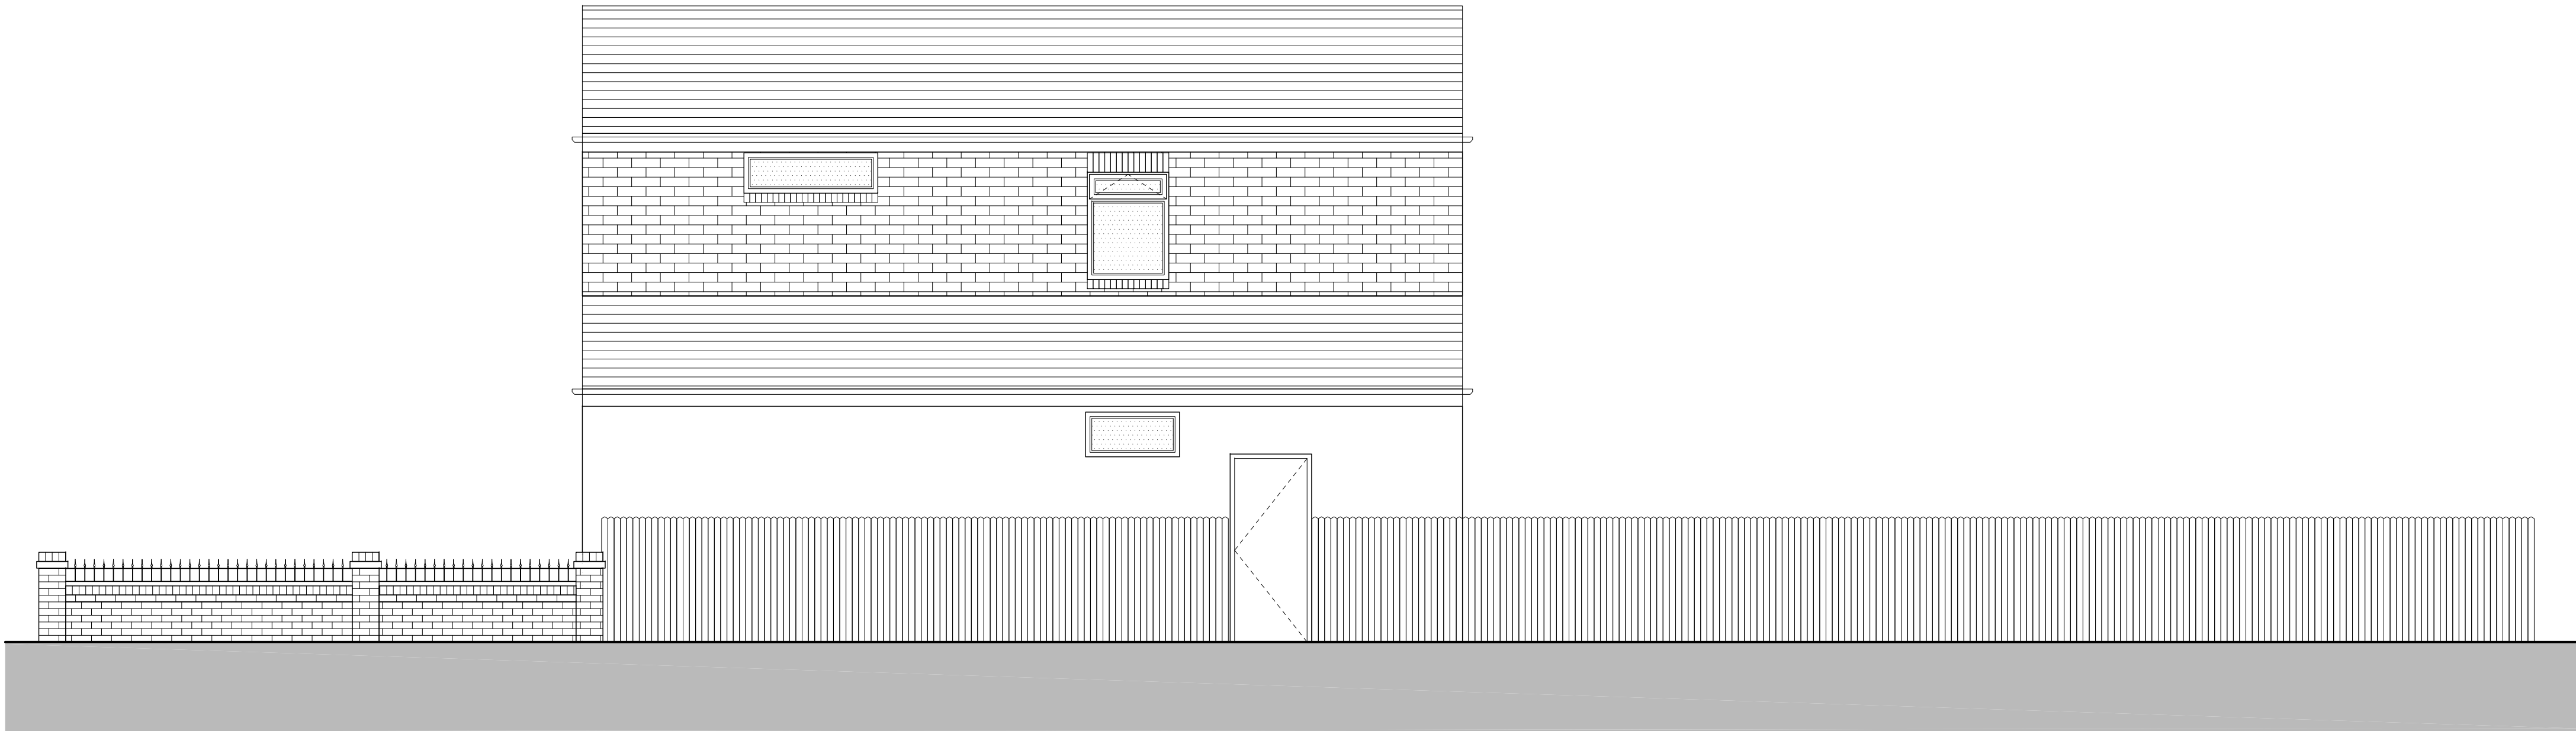


02 EXISTING EXTERNAL ELEVATION C
Scale 1:50 @ A1

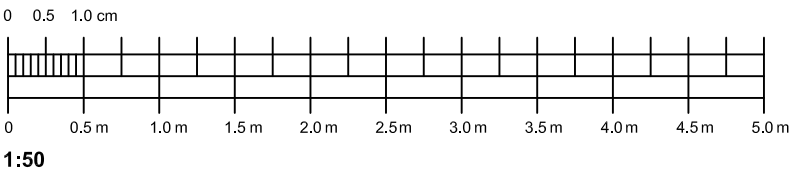

©
DO NOT SCALE. Use figured dimensions only. Contractor is to check all dimensions before commencement of works. This drawing is copyright. This data to be used as a guide only - not as the data. This drawing must only be used for the purpose for which it is supplied.

STATUS
FOR PLANNING PERMISSION

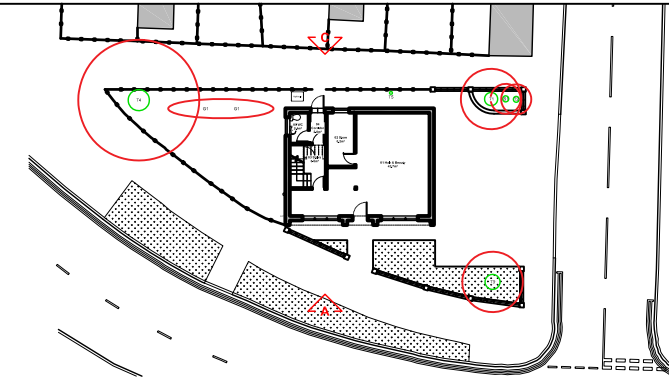

/	21/02/25	FOR PLANNING PERMISSION	MH
no.	date	revision details	by
address			
178 HALIFAX ROAD, ROCHDALE, GREATER MANCHESTER. OL16 2NJ			
job title			
178 HALIFAX ROAD NEW BUILD DWELLING			
drawing title			
EXISTING BOUNDARY TREATMENT			
drawn by		date	
MH		21/02/25	
scale	drawing no.	revision no.	
1:50	005	/	