


Existing Street Scene

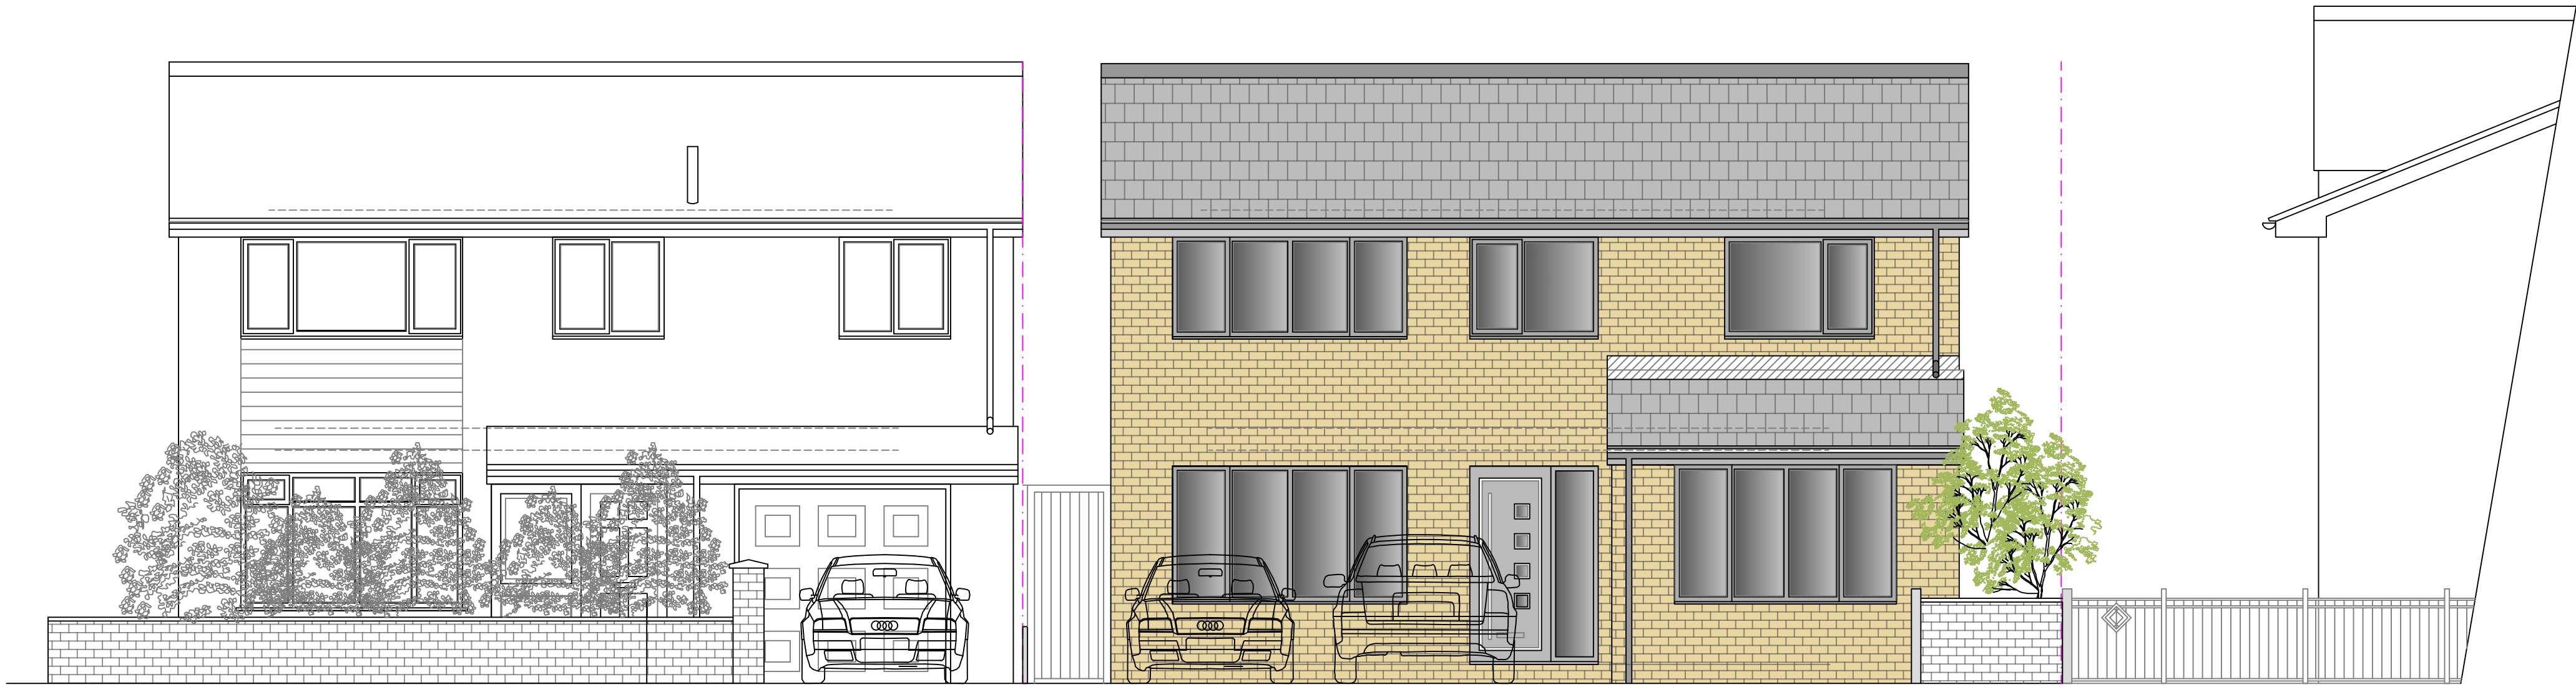

Proposed Street Scene

1:50

Rev A :- 25/11/24
Drawings amended in line with planning officers comments

Stage :-				Full Planning Drawing			
Project Title :-				Proposed New Dwelling			
Drawing Title :-				Existing & Proposed Street Scene			
Client :-				Mr Kong			
Drwg No :-		2 of 4		Date :-		Rev :-	
FP 07 23 76				Sep '23		Rev A	
Scale :-		Drawn:-		Checked :-			
1:50@A1		SCM					
Site Address :-				Land Adjacent - 40 Andover Avenue, Middleton, Manchester, M24 1RN			