


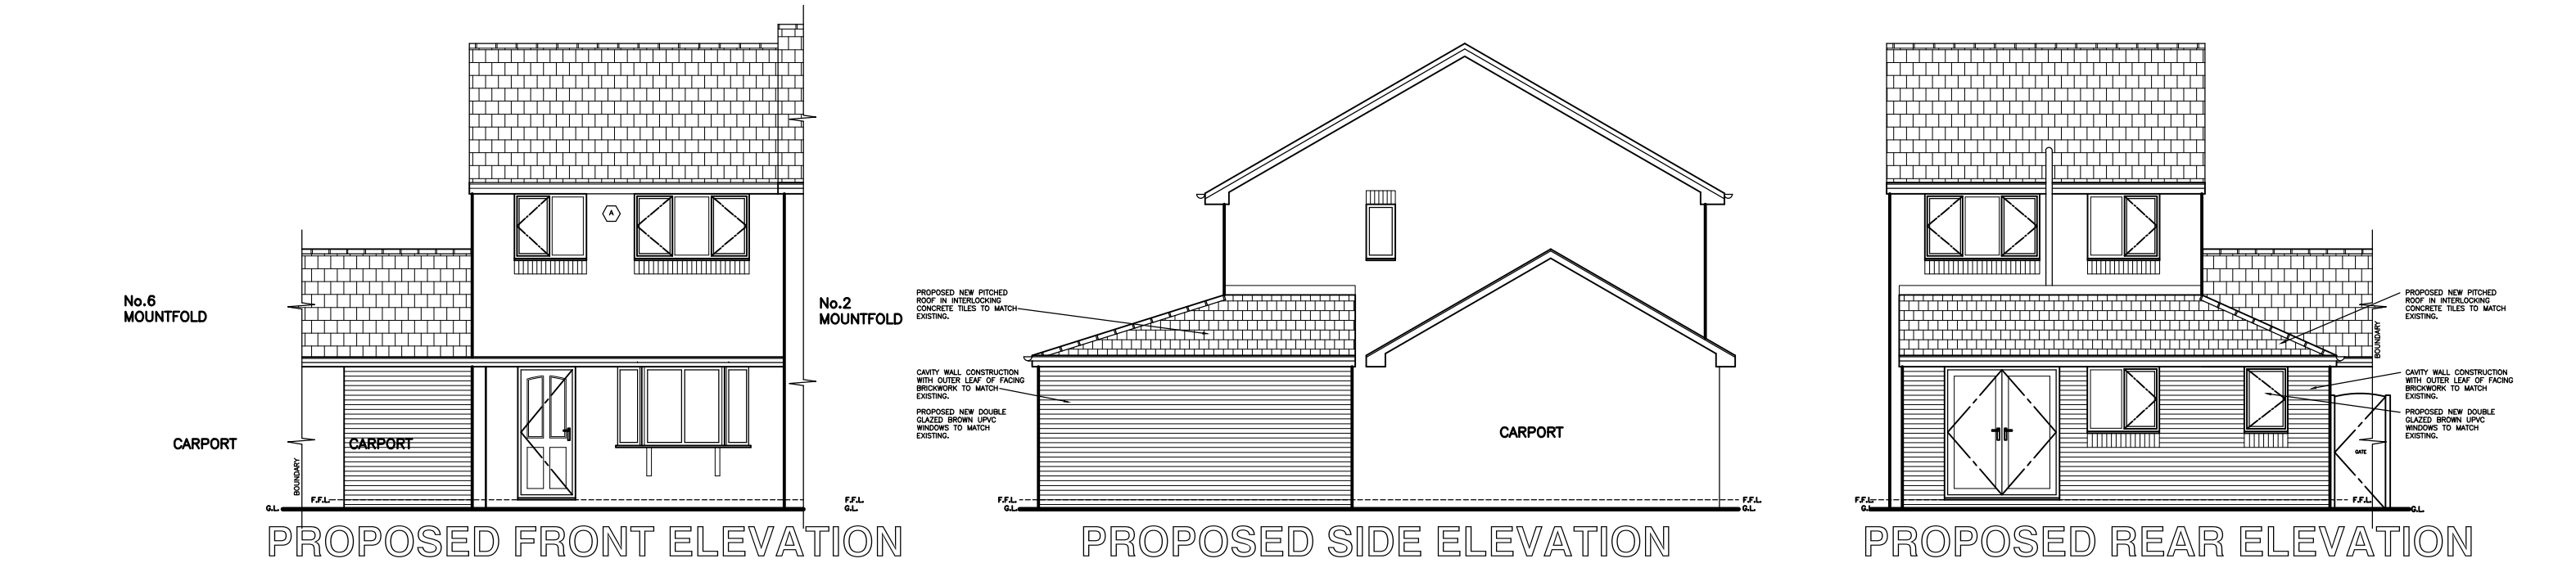

PROPOSED ELEVATIONS:

COPYRIGHT RESERVED
This drawing is the property of Phil Corns Architectural Services Ltd. and must not be copied or used in whole or in part without their consent.
C.D.M.
Client and contractors working on projects lasting more than 30 days or involving more than 500 persons must fulfil their duties under the CDM Regulations 2015.
THIS DRAWING (OR ANY PART THEREOF) MAY NOT BE COPIED, TRANSMITTED OR DISCLOSED TO ANY THIRD PARTY OR UNAUTHORIZED PERSON WITHOUT THE PRIOR WRITTEN PERMISSION OF PHIL CORNS ARCHITECTURAL SERVICES LTD. THIS DRAWING IS TO BE READ IN CONJUNCTION WITH ALL OTHER RELEVANT DRAWINGS PREPARED BY CONSULTANTS AND SUB-CONTRACTORS. DO NOT SCALE FROM THIS DRAWING. WORK ONLY TO PRINTED DIMENSIONS.
REPORT ANY DISCREPANCIES TO PHIL CORNS ARCHITECTURAL SERVICES LTD OR REPRESENTATIVES THEREOF.
ONCE PRINTED AND DISTRIBUTED THIS DOCUMENT IS ASSUMED UNCONTROLLED.
ALL DIMENSIONS AND LEVELS ARE TO BE CHECKED ON SITE.



Greater Manchester
Chamber of Commerce
Member of Chamber of the Year
2017/18



B DEC.22 AMENDED TO PLANNERS COMMENTS.
A NOV.22 AMENDED TO PLANNERS COMMENTS.

PAC
PAC

revises	description
STATUS	Information ☒ Comment ☐ Approval ☐ Tender ☐ Construction ☐ As-Built ☐
PROJECT NUMBER	2022_09_01
SCALE	1:100
ORIGINAL DRG. SHEET SIZE	A3
DRAWN BY	PAC
CHECKED BY	-
DATE	SEPT.22
DRAWING NUMBER	2022_09_01 - 05
REV.	B

PHIL CORNS
ARCHITECTURAL SERVICES Ltd.
142 ELMSFIELD AVENUE
NORWICH, NORWICH
NR11 5XA
TEL:01706 564197
MOB:077594 214758
email:phil@philcornsarchitecturalservices.co.uk

PROJECT
MR & MRS DUNN
4 MOUNTFOLD
ALKRINGTON
MIDDLETON
M24 1FE

DRAWING
PROPOSED:
ELEVATIONS