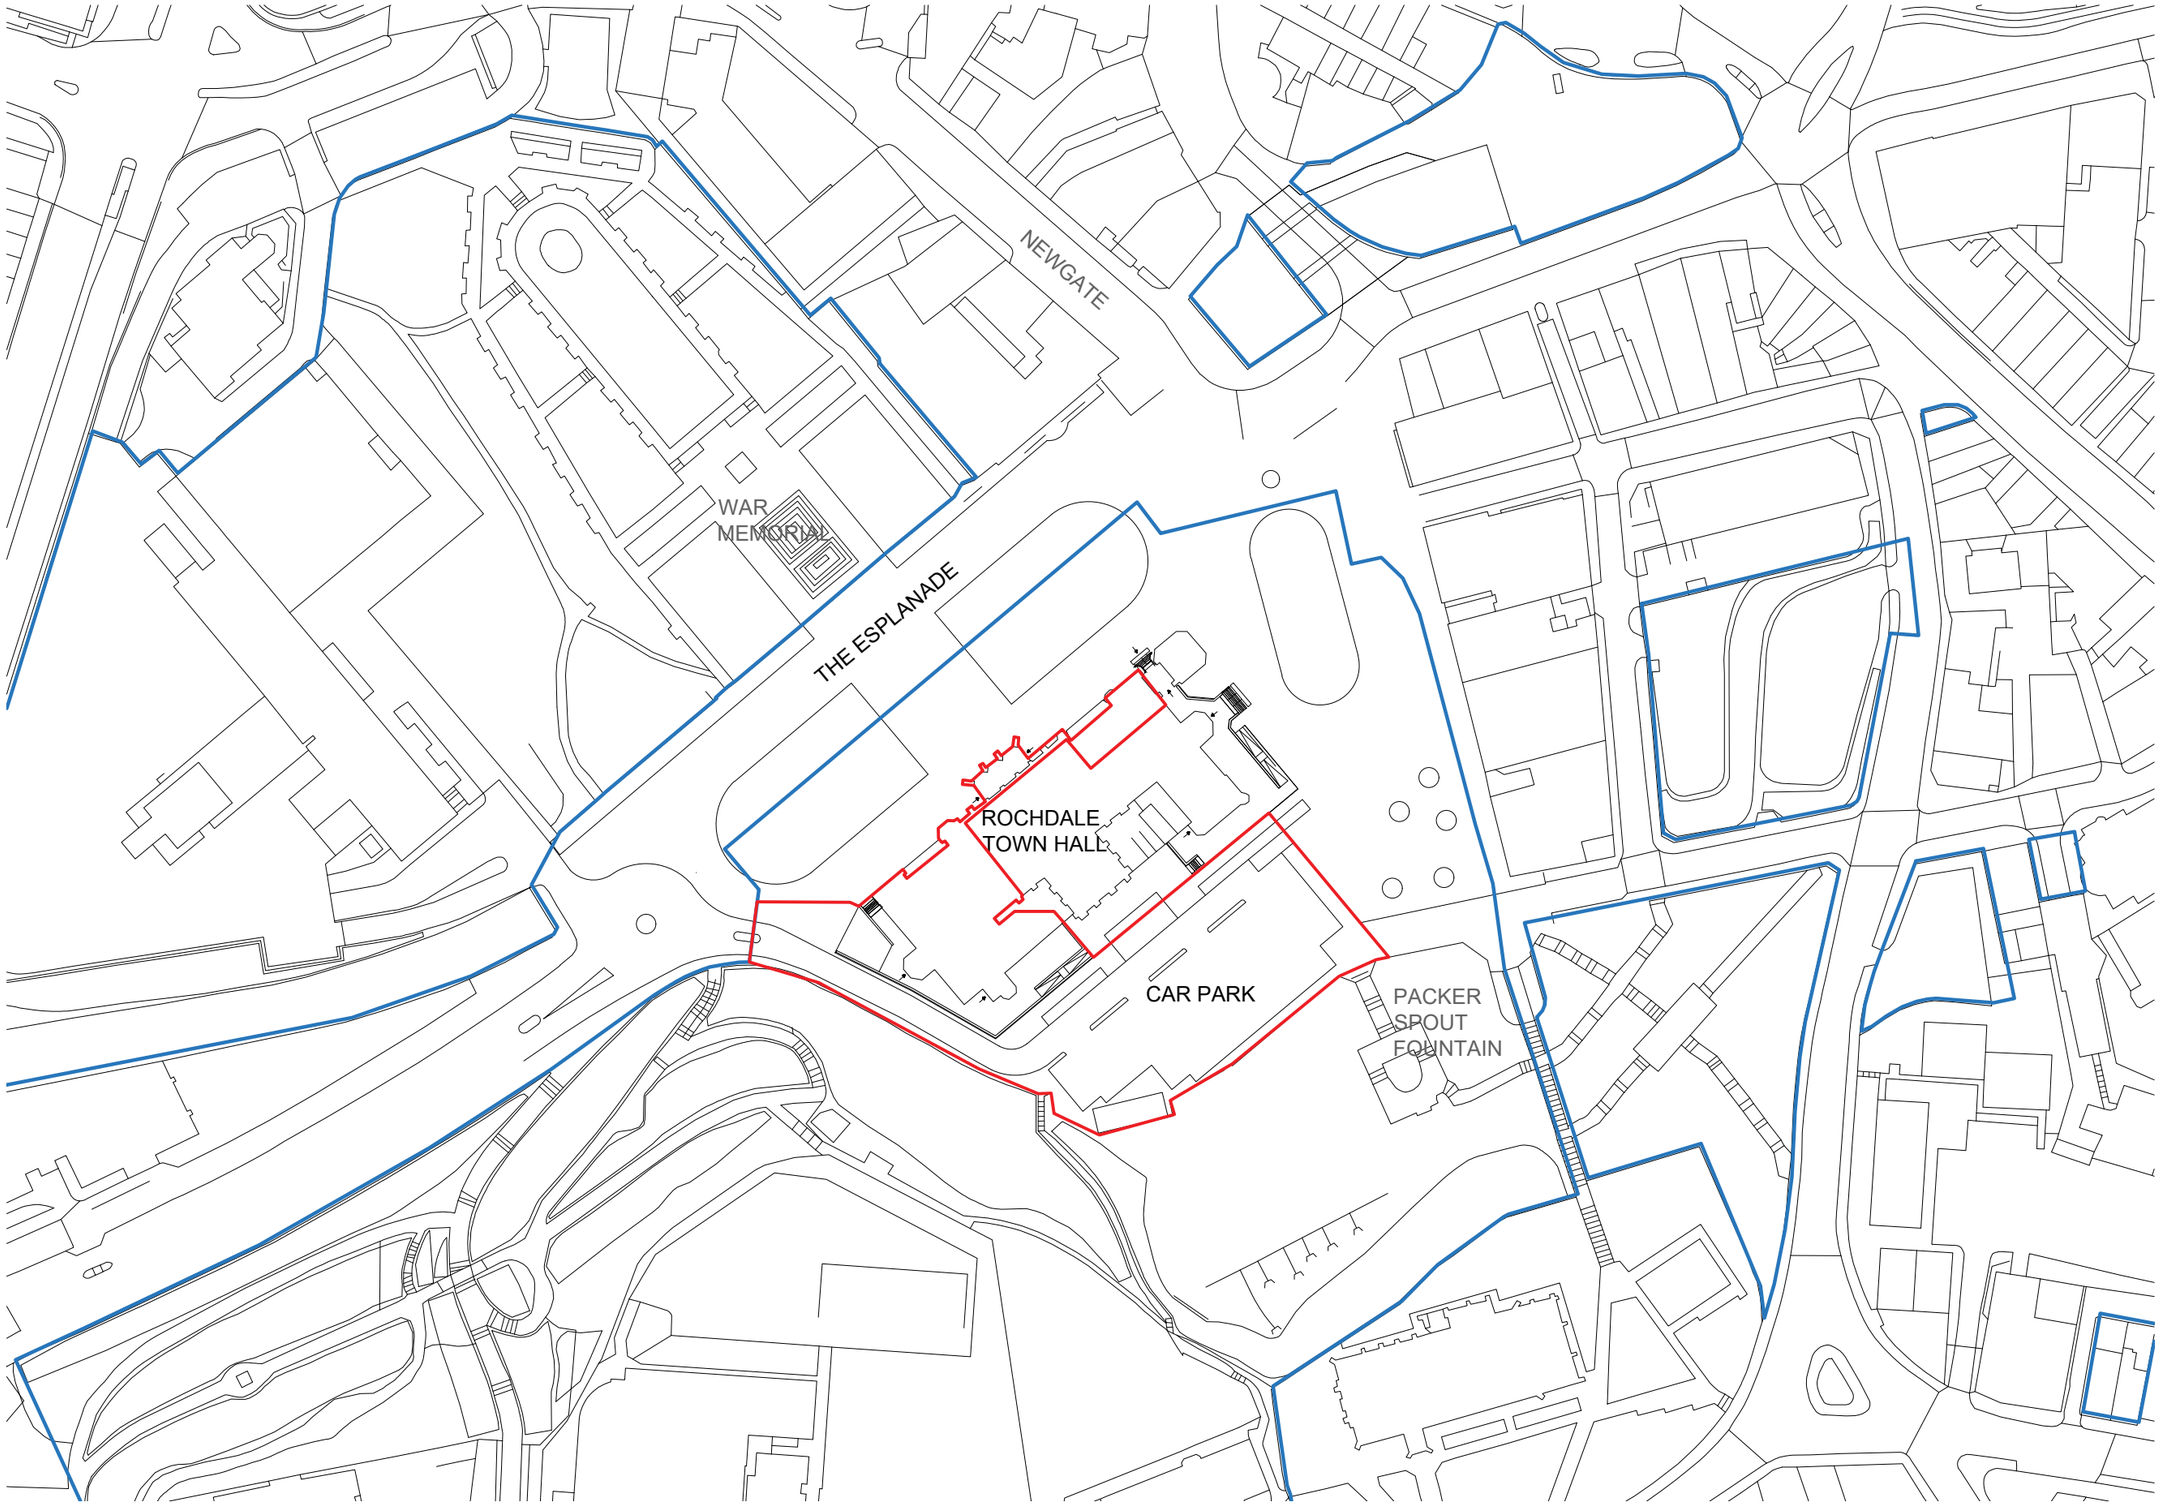


Notes

1. Any dwg format drawing is to be read in conjunction with and at the scale of the accompanying pdf.
2. Where colours other than black or grey are used, the drawing must be plotted in colour.
3. For status 'C' (Construction) drawings all dimensions are to be checked on site by the contractor, scaling is for Local Authority purposes only.
4. Unless otherwise indicated, all dimensions are in millimeters.
5. All information on this drawing is to be read in conjunction with the relevant Donald Insall Associates specification and trade contractors' drawings and information by specialists.
6. In the event of any discrepancy, please contact us immediately.
7. This drawing may contain survey information by others and is to be used solely for the purposes for which it was issued.
8. These are uncontrolled documents issued for information purposes only. If you have any queries regarding the drawings, please contact DIA immediately.
9. Please note DIA cannot be held responsible for any errors arising from changes made to an uncontrolled dwg file.

Status codes

S0	Work in Progress	**D1**	Suitable for Costing
S1	Suitable for Co-ordination	**D2**	Suitable for Tender
S2	Suitable for Information	**D3**	Suitable for Contractor Design
S3	Suitable for Review & Comment	**D4**	Suitable for Manufacture/Procurement
S4	Suitable for Stage Approval		

A1,A2,A3, An etc. Approved and accepted as stage complete
B1,B2,B3, Bn etc. Partially signed off: with minor comments from the Client
CR Construction Record

Rev	Date	Dwn	Auth	Revision	Rev	Date	Dwn	Auth	Revision
P03	25-05-23	CZS	ARF	Issued for Planning and LBC					
P02	02-02-23	CZS	ARF	Scope of works change					
P01	11-01-23	CZS	ARF	Pre App					

Donald Insall Associates
Chartered Architects and Historic Building Consultants

Bridgegate House, 5 Bridge Place, Chester CH1 1SA
(+44) 01244 350 063
chester@insall-architects.co.uk

Rochdale Town Hall
for Rochdale Development Agency

Scale A3@: 1250 | Status: S4 | Purpose of issue: For Planning and LBC

Site Location Plan
Phase 3

File Name: RTH - DIA - XX - XX - DR - A - 4001 | P03

Project - Originator - Volume - Level - Type - Role - Number | Revision

© 2019 DONALD INSALL ASSOCIATES LTD