



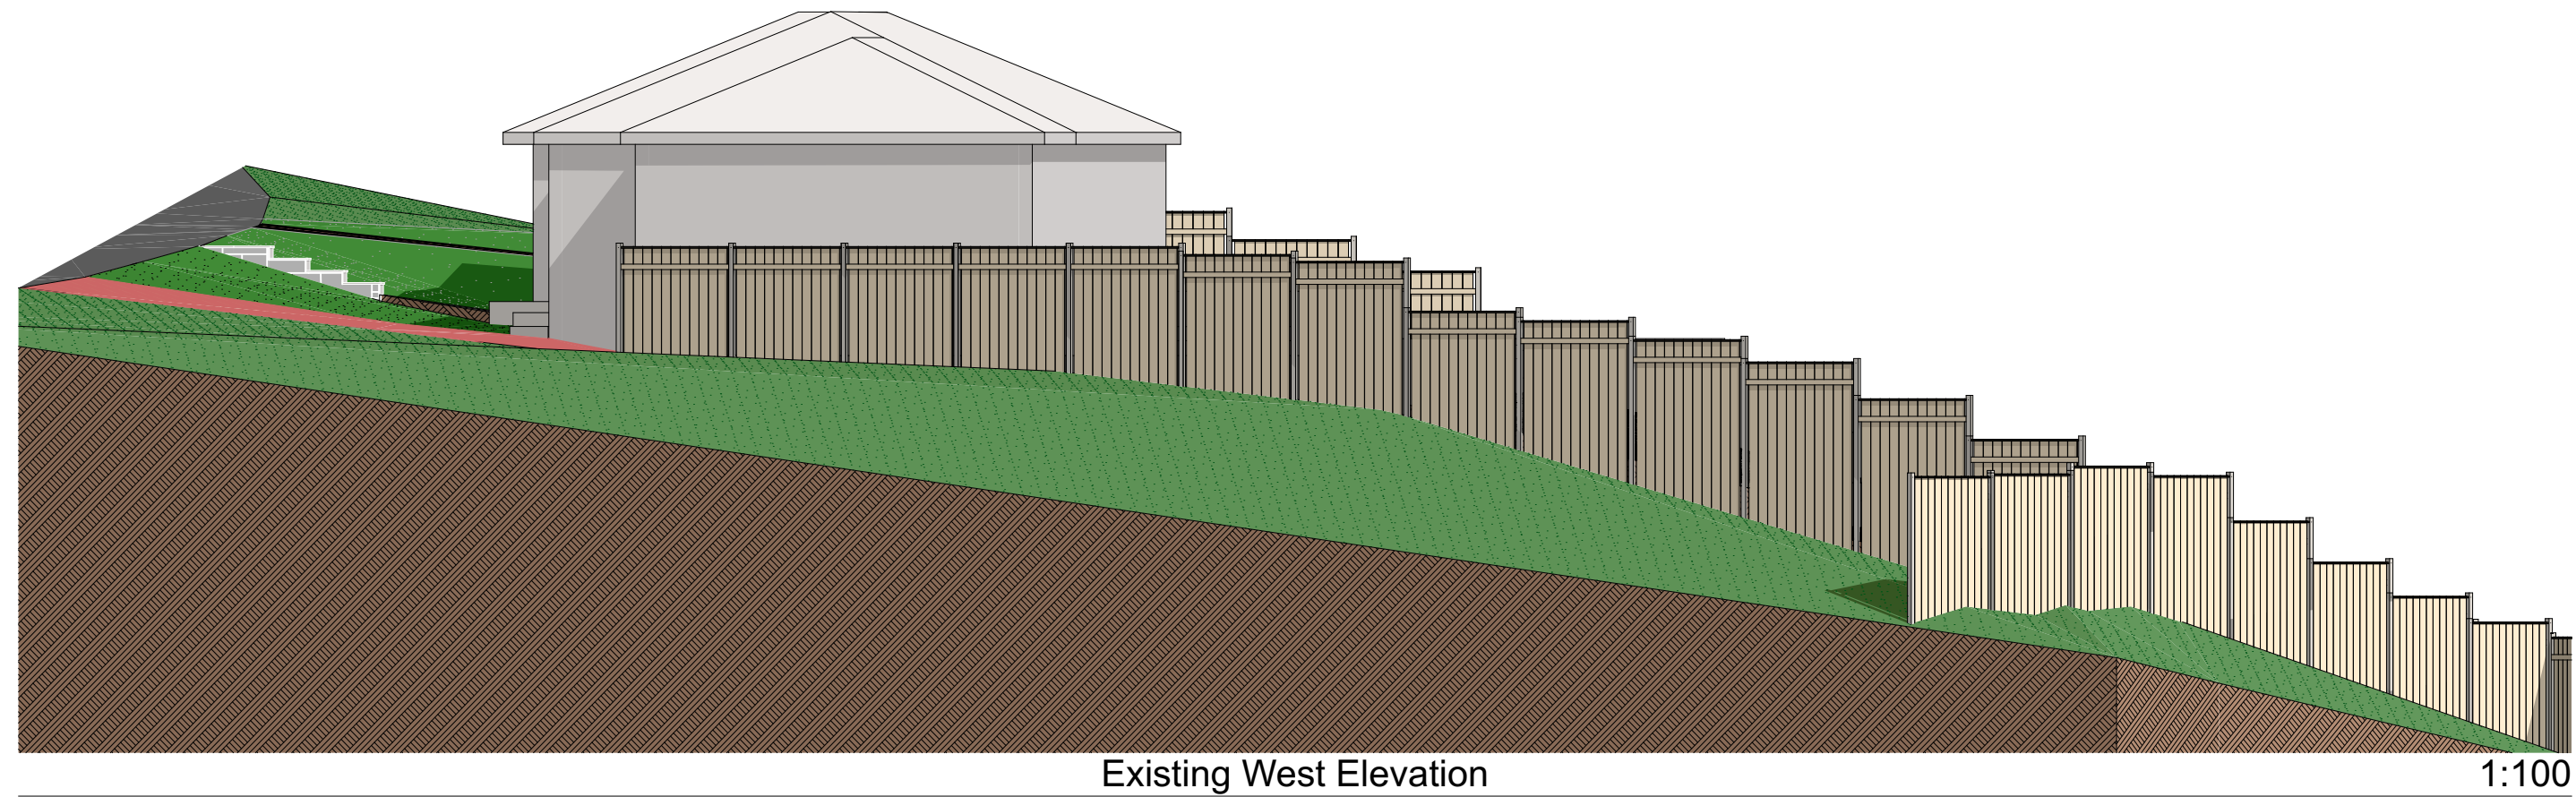

Existing West Elevation

1:100

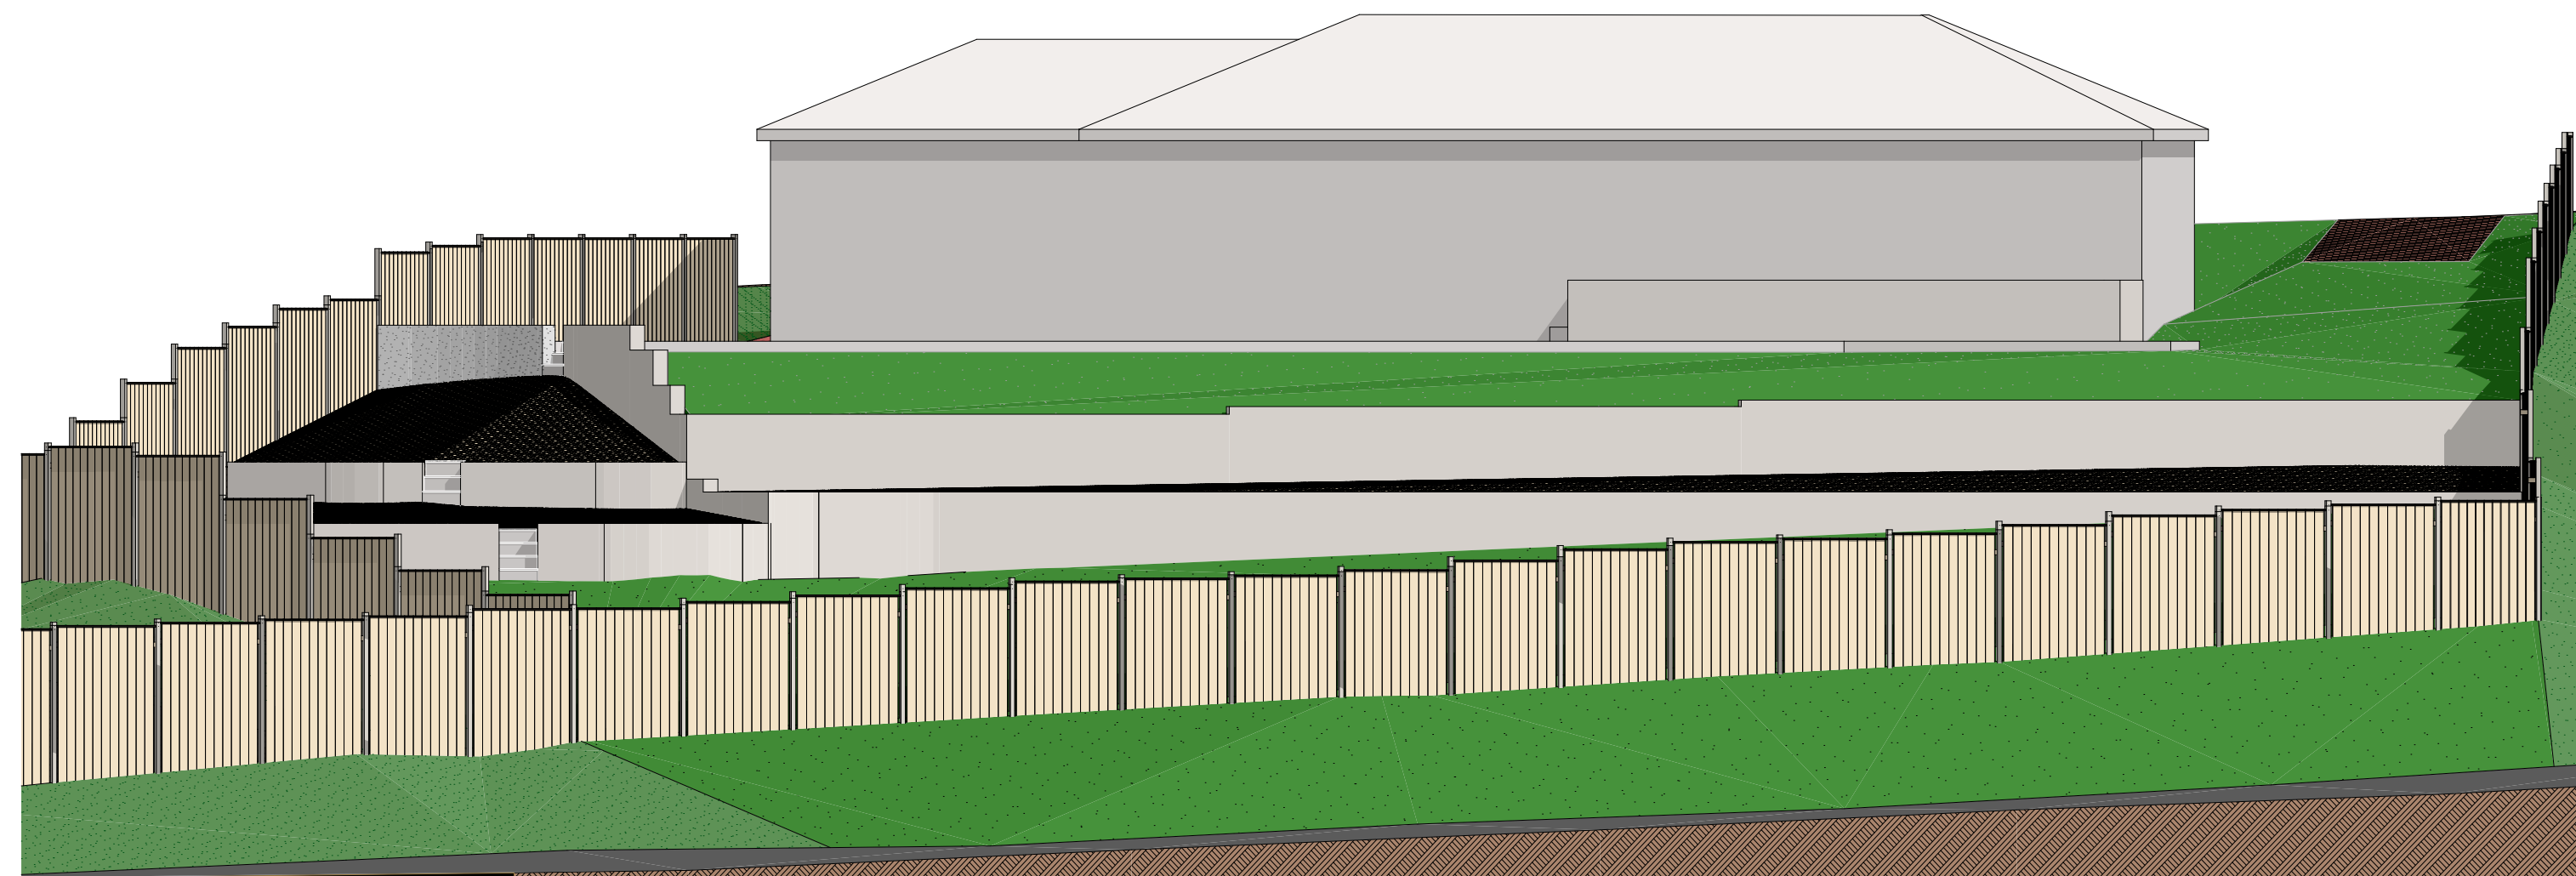

Existing South Elevation

1:100

Printed: 17/04/2025

This drawing and the design shown remain the COPYRIGHT of Goodchild Design Partnership © no copy or alteration to the drawing may be made without our prior written authorisation.