


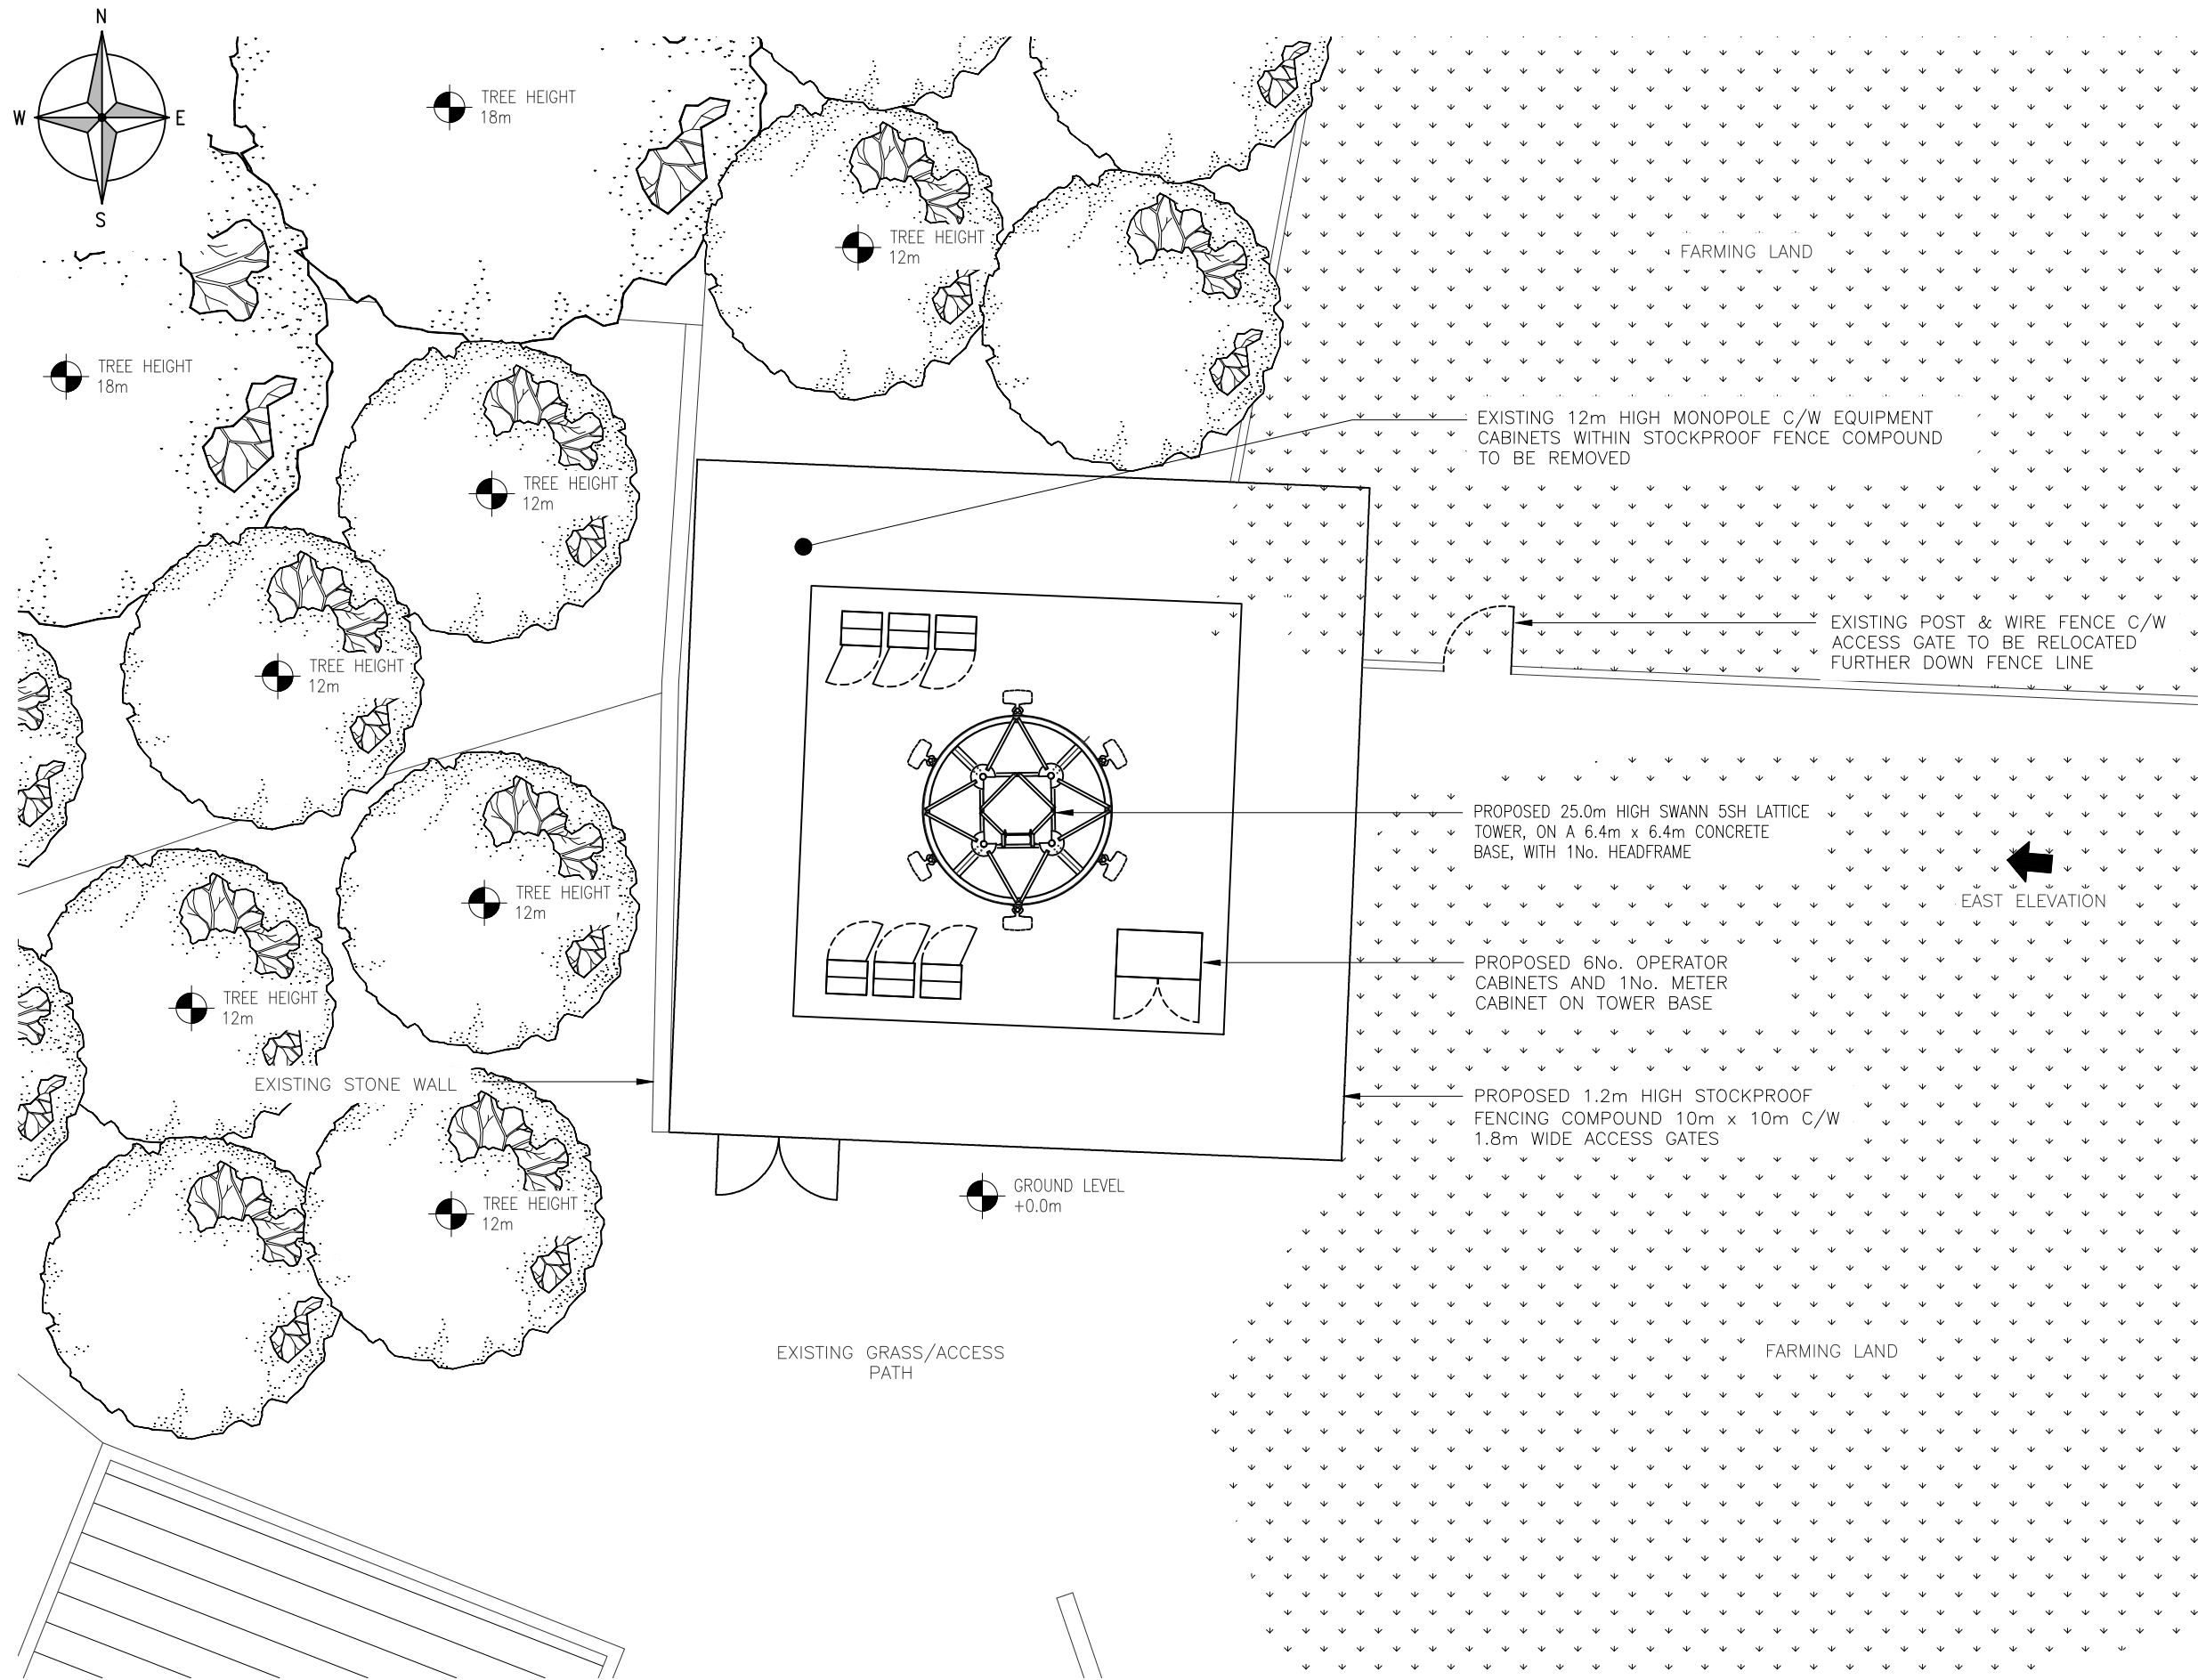

NOTES: - EXCLUSION ZONES CONFORM TO THE ICNIRP REFERENCE LEVEL FOR LIMITED EXPOSURE TO MEMBERS OF THE GENERAL PUBLIC			
A	INITIAL ISSUE	JCCS JEM	28.02.23
REV.	MODIFICATION	BY CHK.	DATE
ICON TOWER INNOVATIVE INFRASTRUCTURE SOLUTIONS			
ICON TOWER REFERENCE No.: GBR-RCH0001			
OPERATOR 2 REFERENCE No.: N/A			
OPERATOR 3 REFERENCE No.: N/A			
SITE NAME AND ADDRESS: HOLLANDS FARM OLDHAM GREATER MANCHESTER OL12 6BN			
DRAWING TITLE: PROPOSED SITE LAYOUT			
PURPOSE OF ISSUE: PLANNING			
DRAWING NUMBER: 201			
SURVEYED BY: JEM		ORIGINAL SIZE: A3	ISSUE: A
DRAWN: JCCS	DATE: 28.02.23	CHECKED: JEM	