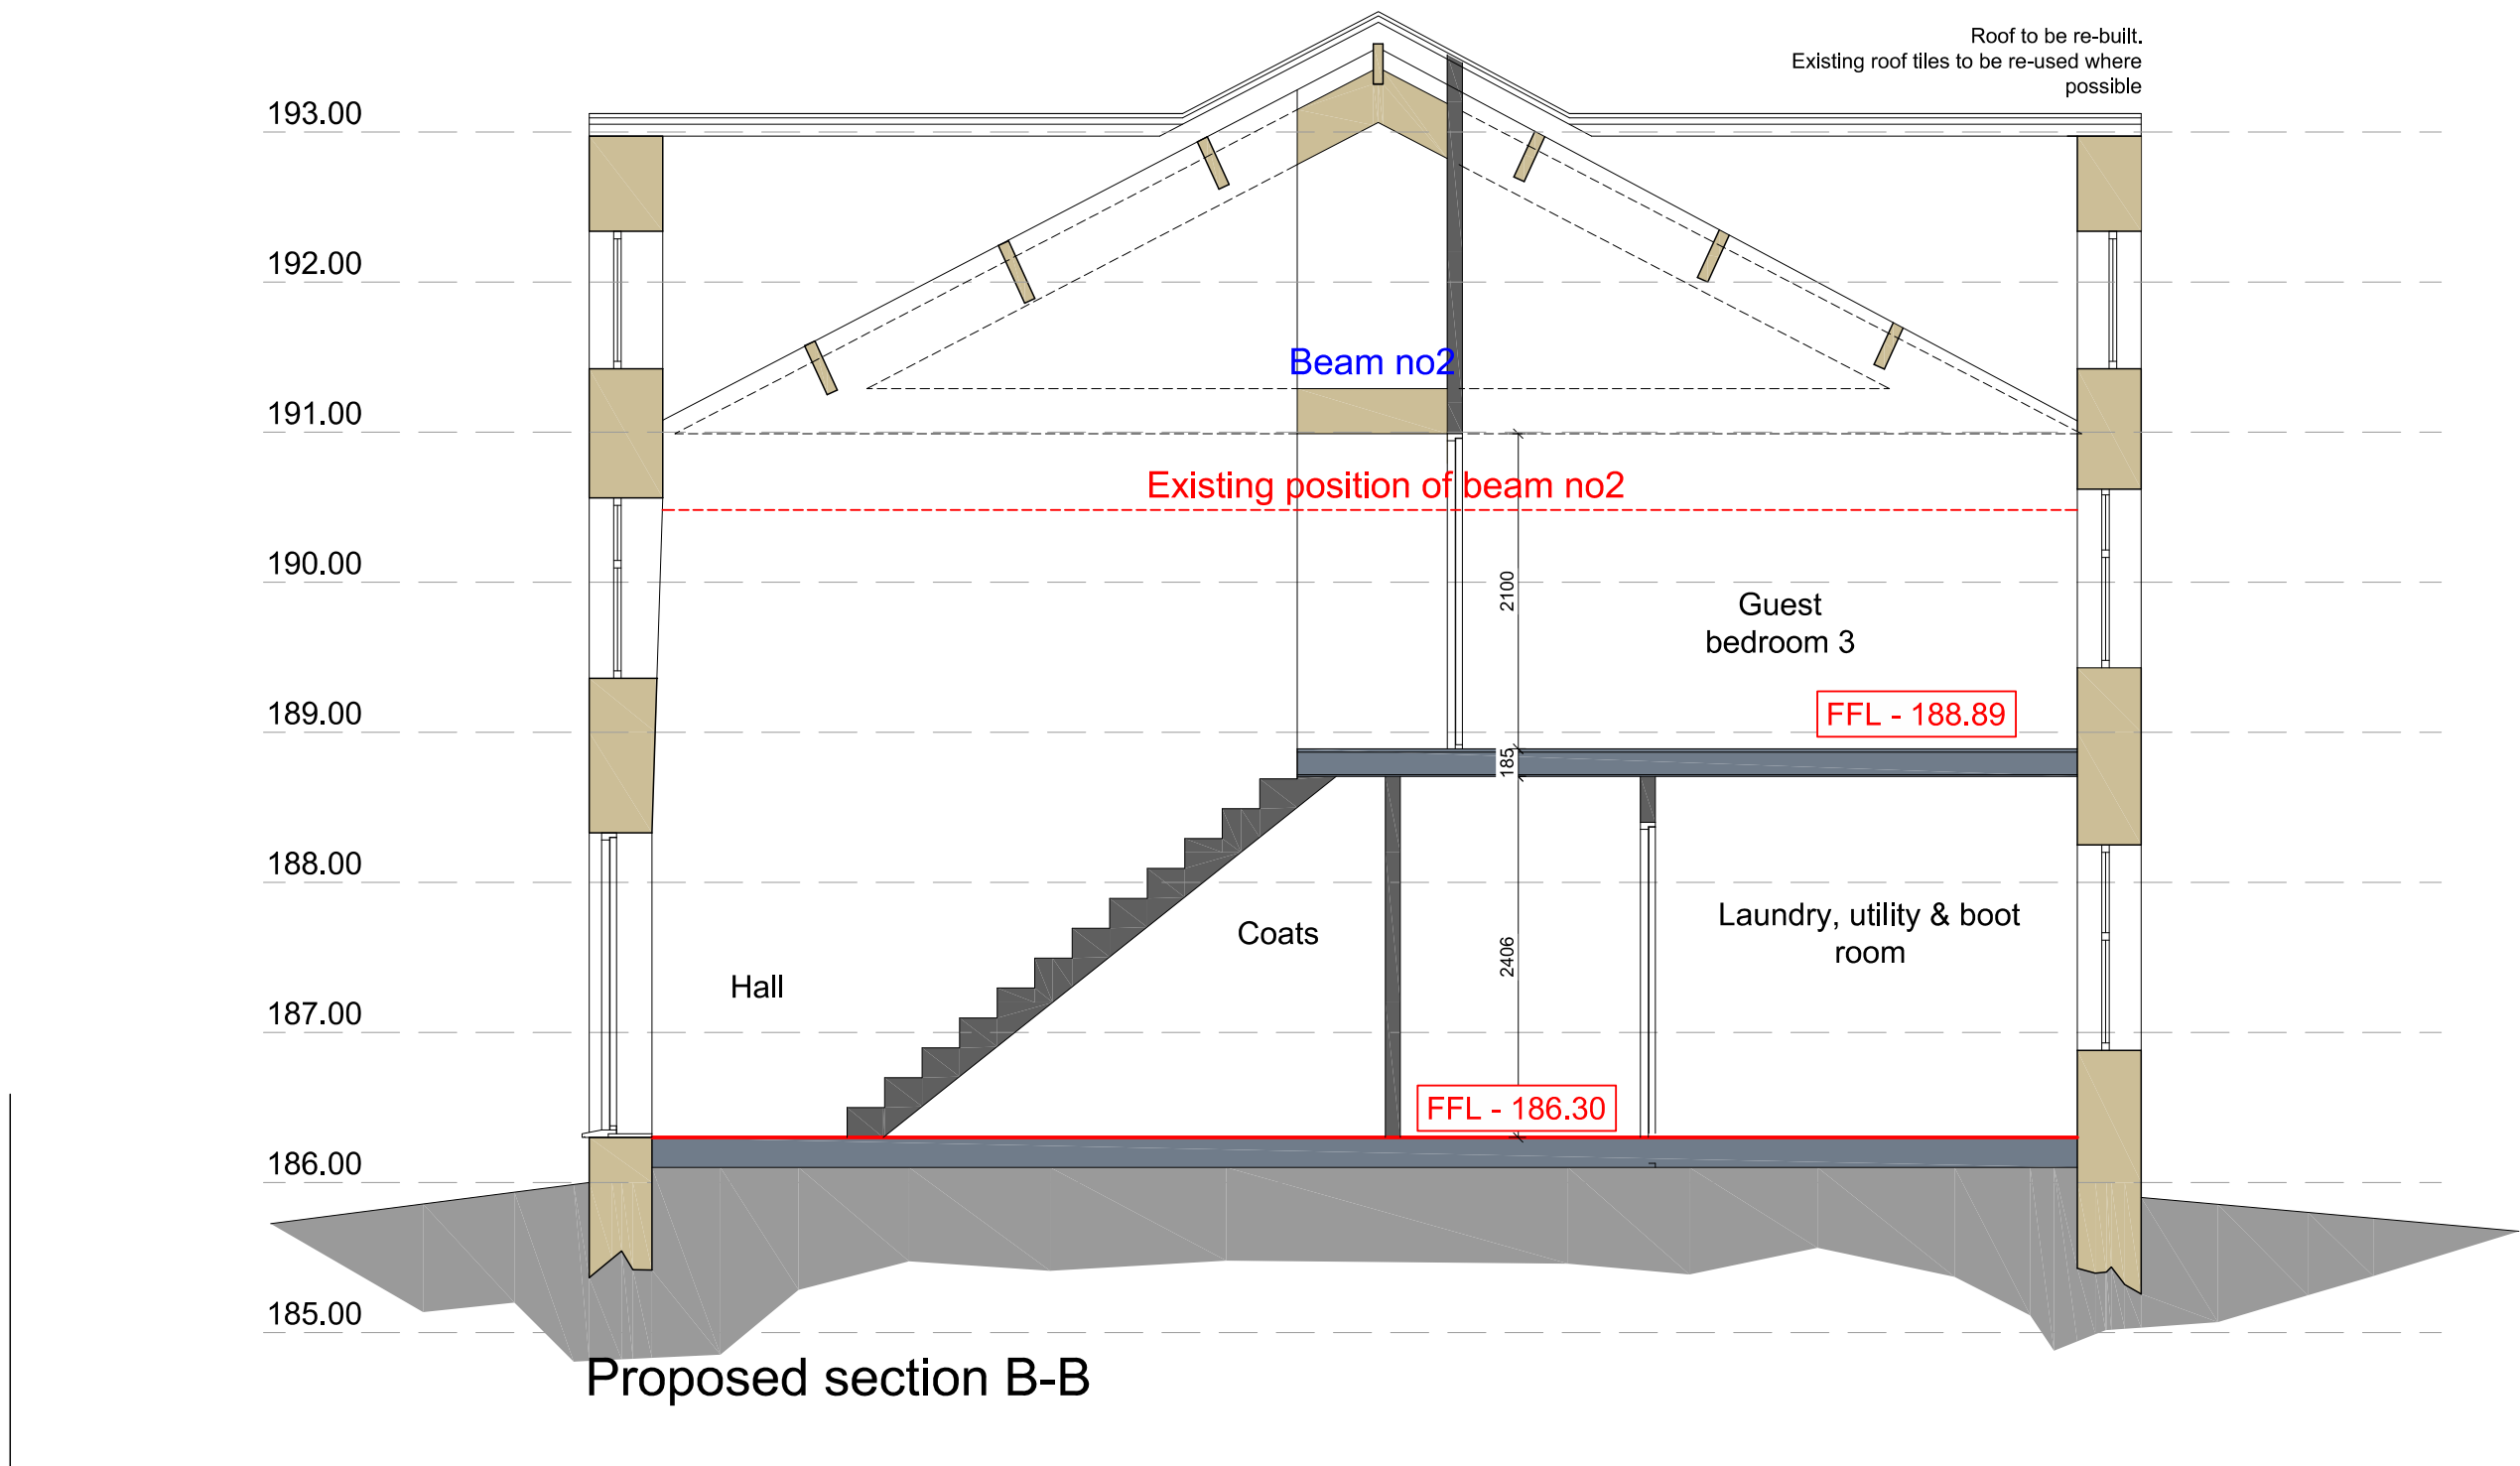
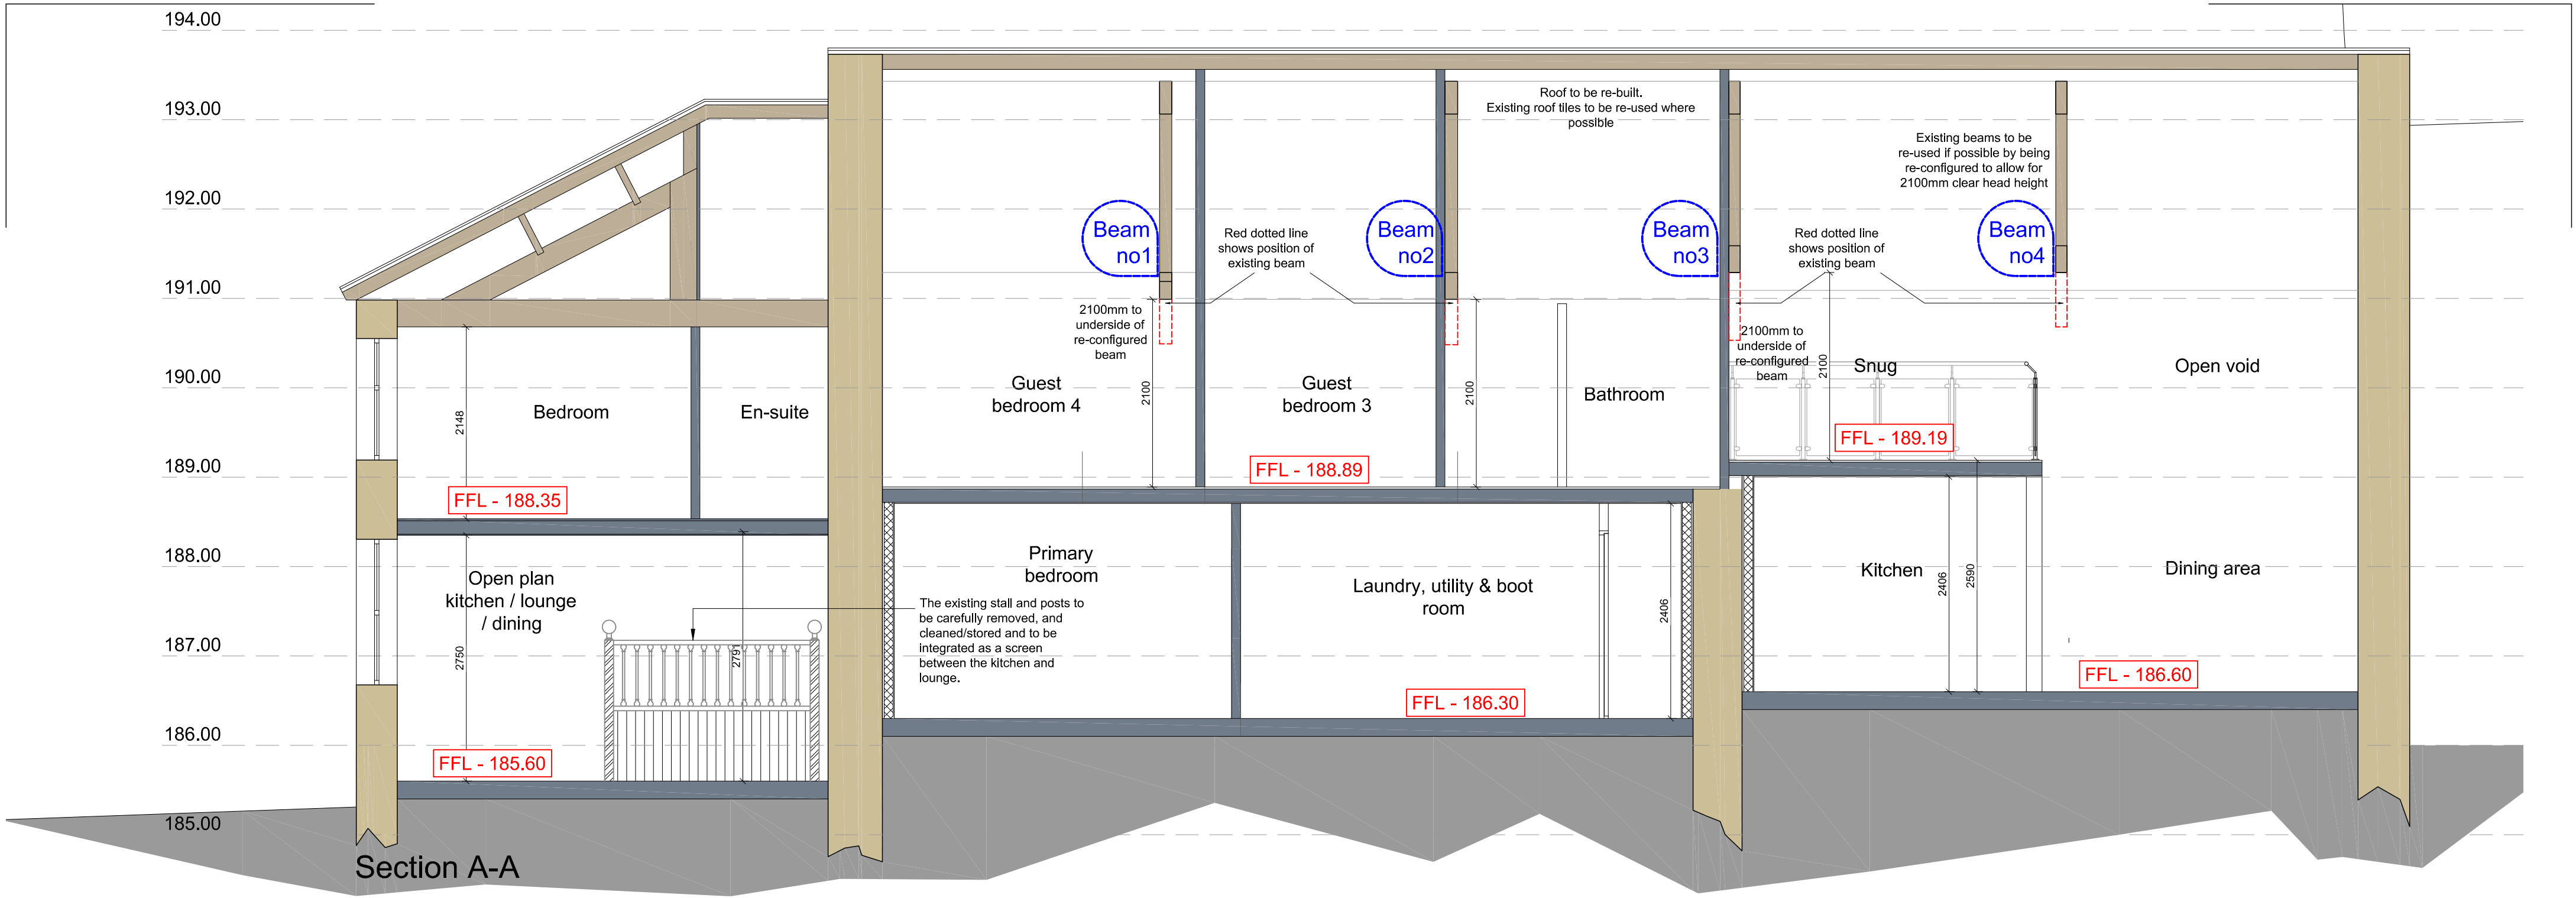


|     |          |                                                                               |    |      |
|-----|----------|-------------------------------------------------------------------------------|----|------|
| B   | 24/01/24 | Existing stable screens to be re-used within Holiday Lets 1 & 2 (Section A-A) | GG | --   |
| A   | 06/10/23 | Floor levels updated. New independent structure shown to support first floor  | YQ | GG   |
| REV | DATE     | AMENDMENT                                                                     | BY | CHKD |

# HNA architects

Architecture | Planning | Design

|           |                                      |                        |                   |                 |
|-----------|--------------------------------------|------------------------|-------------------|-----------------|
| PROJECT:  | Syke House Farm, Syke Road, Rochdale |                        |                   |                 |
| CLIENT:   | Mr J Bullock                         |                        |                   |                 |
| DRAWING:  | Proposed sections A-A & B-B          |                        |                   |                 |
| DRAWN BY: | YQ                                   | CHECKED BY:            | MB                | CREATED: Feb 23 |
| STATUS:   | Planning                             | DRAWING No: 1423-P-300 | SCALE: 1:100 @ A3 | REVISION: B     |

DO NOT SCALE.  
COPYRIGHT REMAINS WITH HNA ARCHITECTS Ltd.

TEMPLE WORKS, TEMPLE STREET, OLDHAM, OL13NJ  
TEL: 0161 688 1820  
E-MAIL: info@hna-architects.co.uk

RIBA

Chartered Practice