



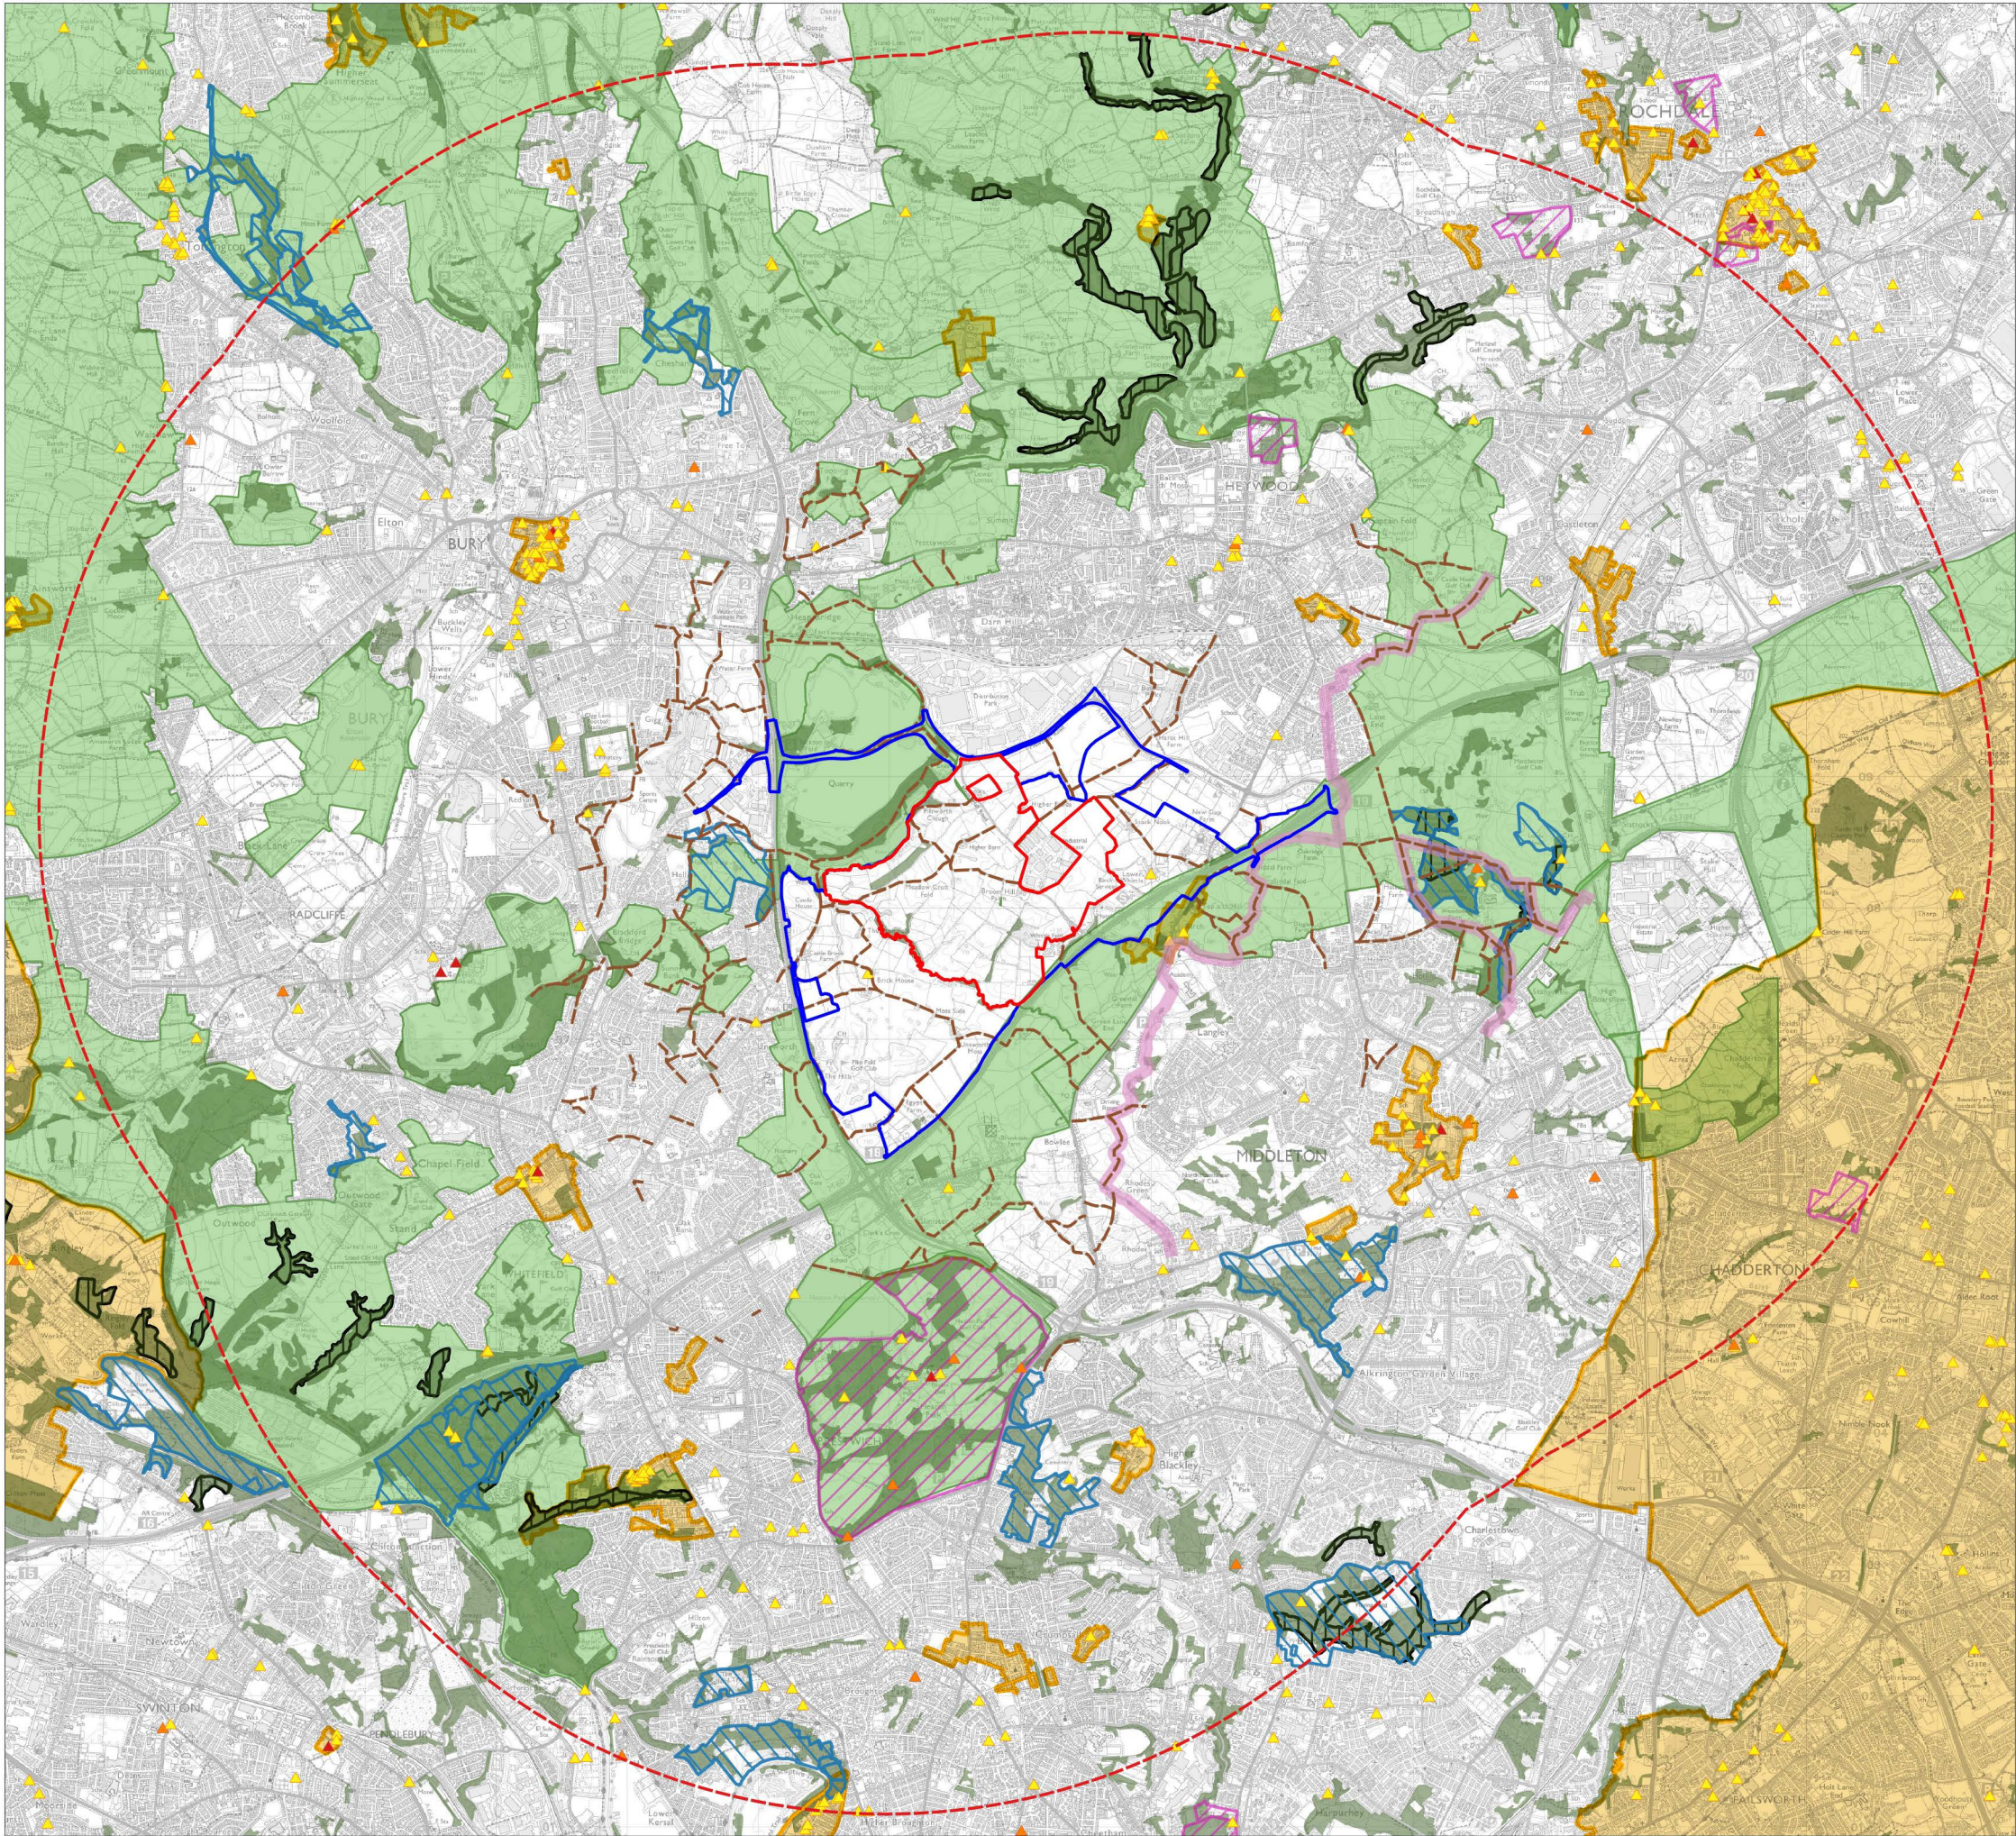

LEGEND

- Application Boundary
- Assessment Boundary
- Green Belt
- National Forest Inventory
- Ancient Woodland
- Access**
 - Rochdale Way Promoted Footpath
 - Public Rights of Way (PRoW)
- Ecology Designations**
 - Local Nature Reserves
- Heritage Designations**
 - Conservation Area
 - Heaton Park Registered Parks and Gardens
- Listed Buildings**
 - Grade I Listed Building
 - Grade II* Listed Building
 - Grade II Listed Building

Revision	Description
d	Update to study area boundary
c	Update to Assessment and Application Boundaries & Study Area
b	Update to Site Boundary, Study Area & Green Belt
a	Update Assessment and Application Boundaries

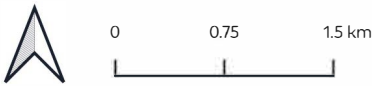

Project	Northern Gateway JPA 1.1
Title	Figure 17.1: Planning Policy and Designations
Scale	1:52,000 @ A3
Drawing No.	16551_P02d
Date	April 2025
Checked	EB/WL



Head Office: 97 Icknield Street, Hockley, Birmingham, B18 6RU
T: 0121 828 4043 E: hello@tylergrange.co.uk W: www.tylergrange.co.uk