


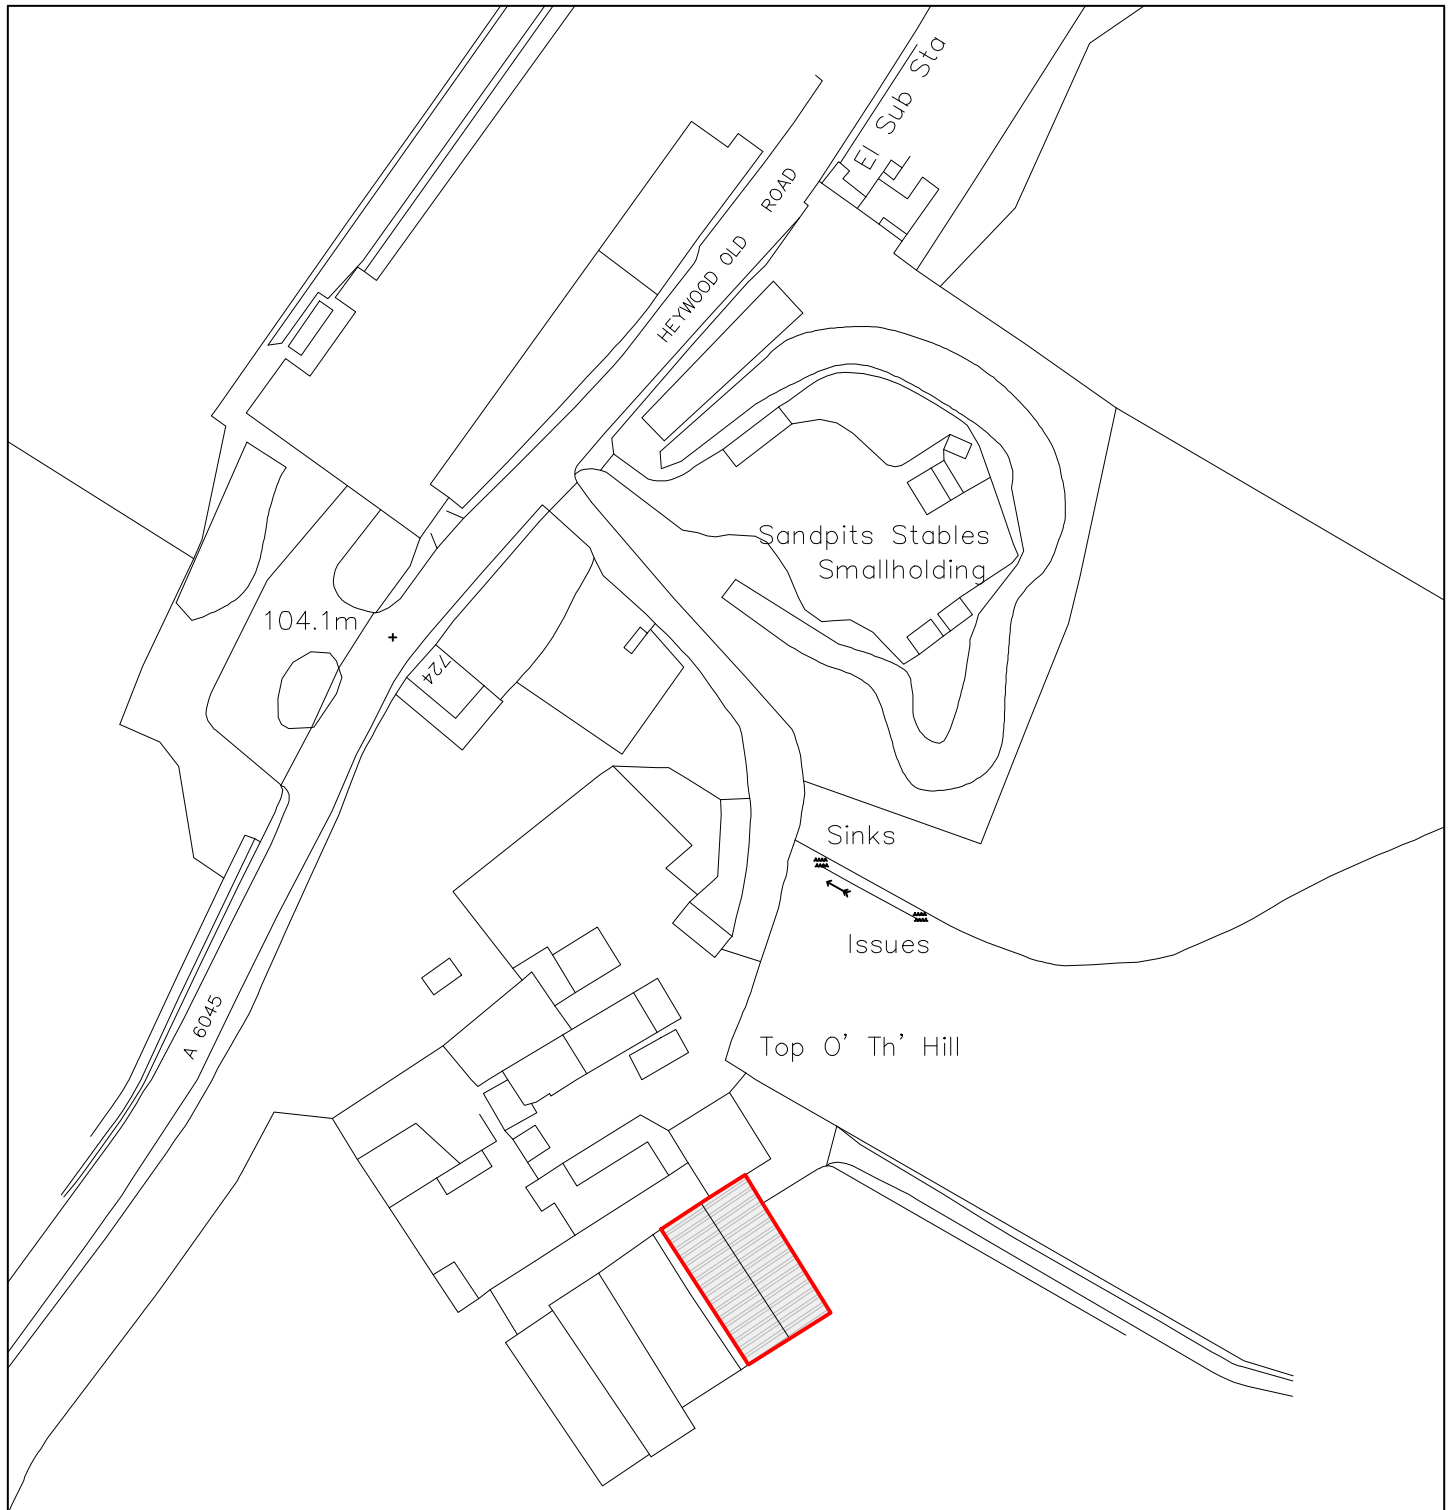

Ordnance Survey (c) Crown Copyright 2024. All rights reserved. Licence number 100022432



Gary Hoerty Associates Chartered Surveyors
Suite 9 - Grindleton Business Centre
The Spinney
Grindleton
Clitheroe
Lancashire BB7 4DH

T: 01200 449700
Email: info@ghaonline.co.uk

Drawing No: Pic.1135.3470.02

Project: (No; Pic.1135.3470.AR)

Prior Notification for canopy over
Midden at:

Top O' Th' Hill Farm
Heywood Old Road
Heywood OL10 2QQ

Title: Location Plan

Notes:
All work is to be carried out to the latest current British standard
Codes of Practice and recognised working practices. All work and
materials should comply with Health and Safety legislation. All
dimensions are in millimetres except where explicitly shown
otherwise. The contractor should check and certify all dimensions as
work proceeds and notify the architect of any discrepancies. Do not
scale off the drawings, if in doubt ask.

Client: Mr B Picken

Drawn: KA

Date: 26.03.2024

Scale: 1:1250 @ A4

Amendments: