




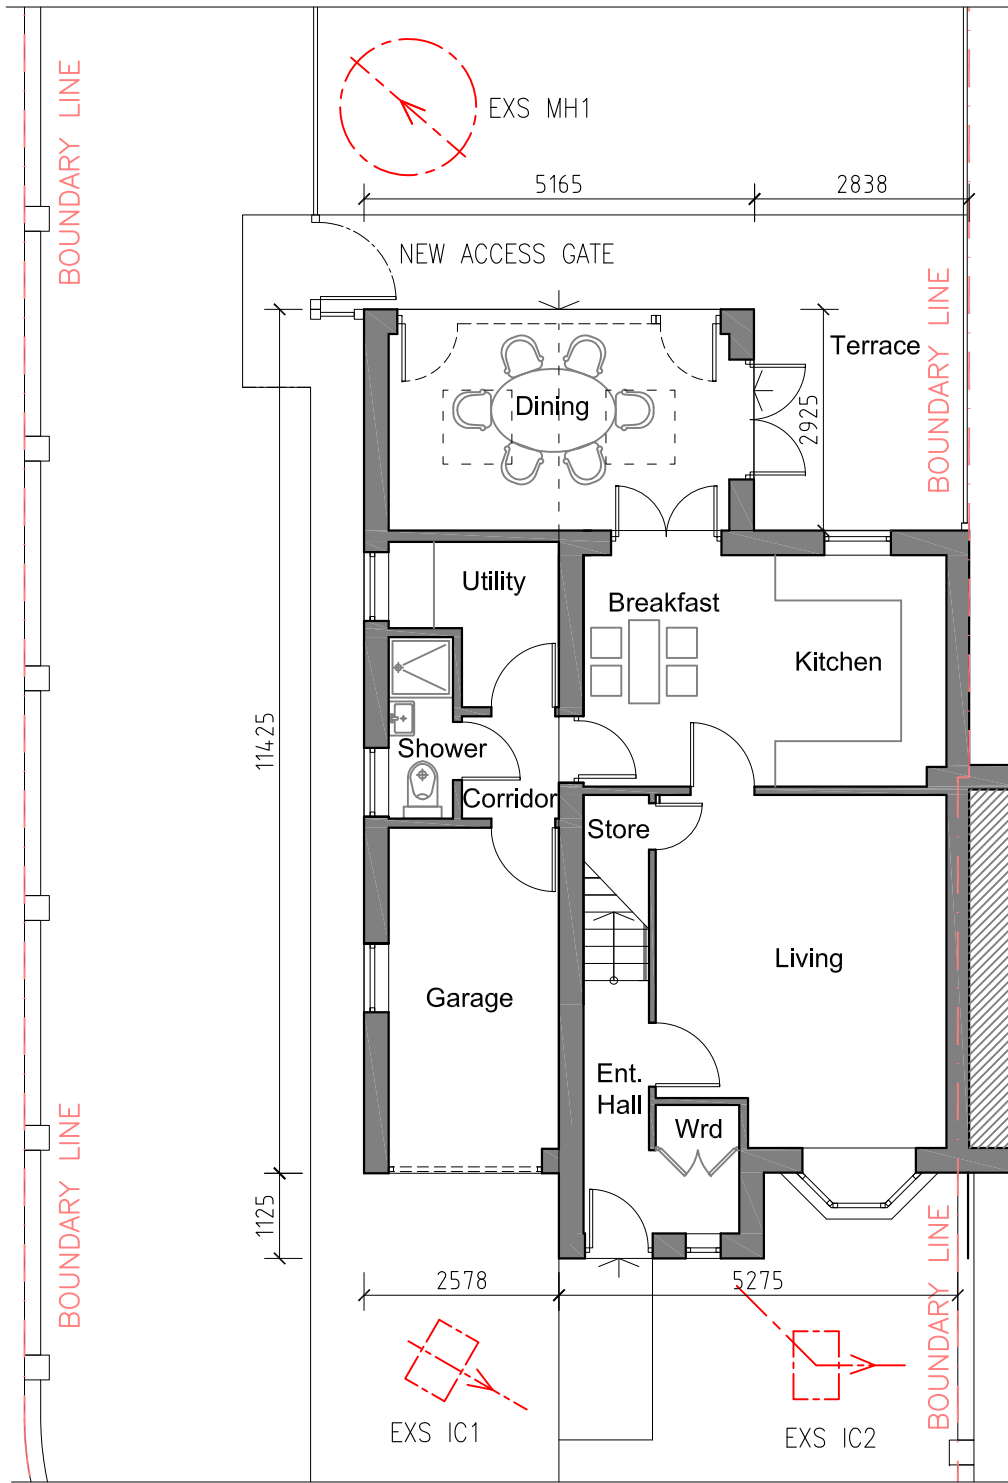


PROPOSED GROUND FLOOR PLAN
SC. 1:100

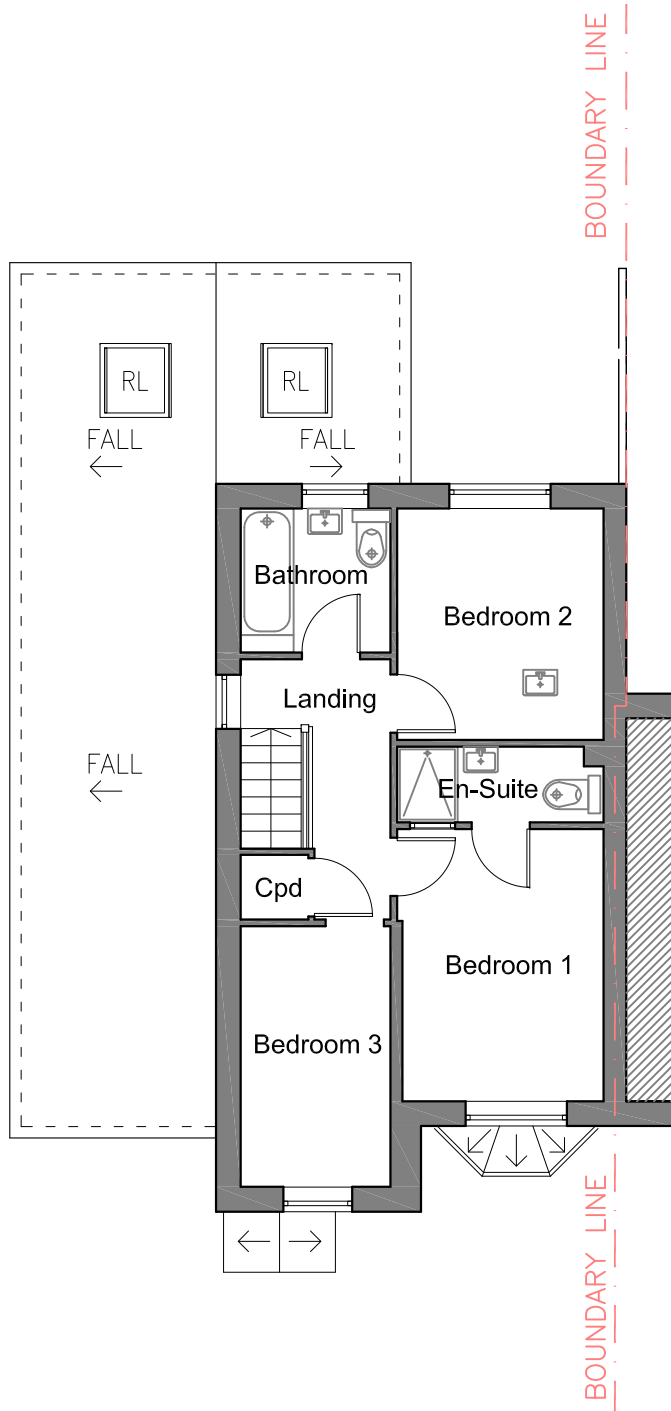

PROPOSED FIRST FLOOR PLAN (NO CHANGE)
SC. 1:100

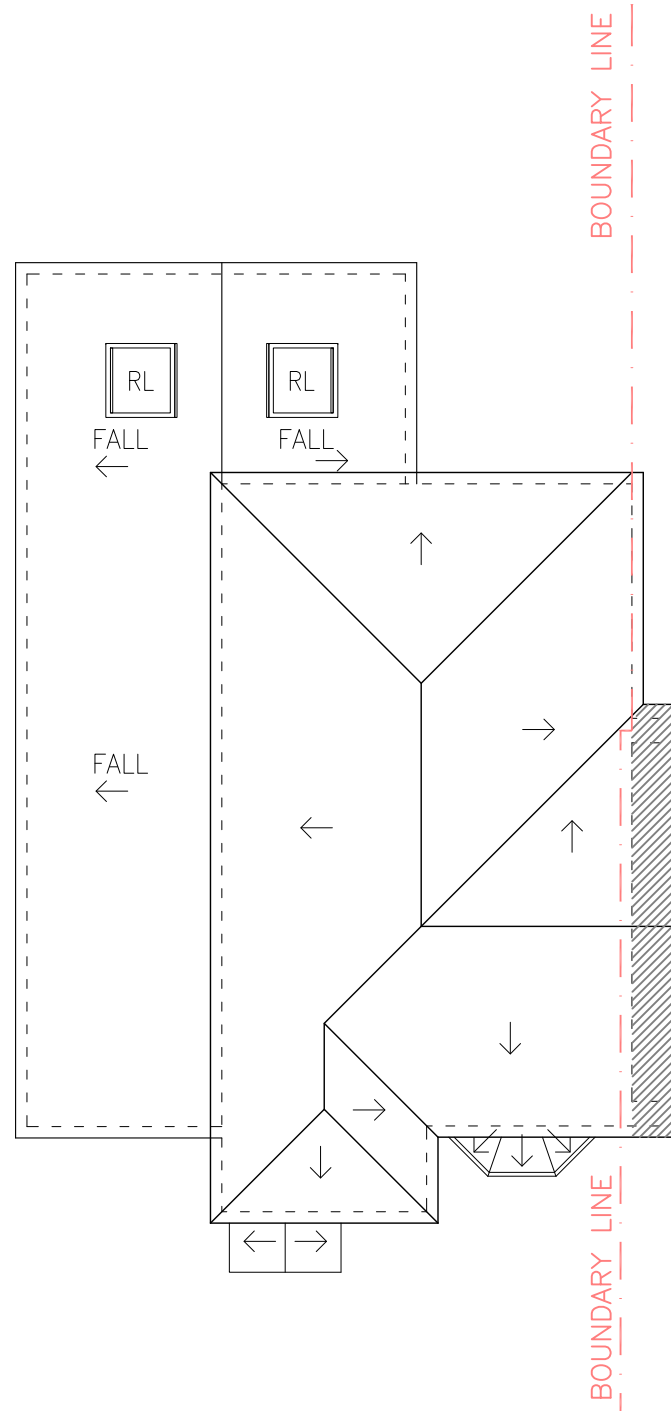

PROPOSED ROOF PLAN
SC. 1:100

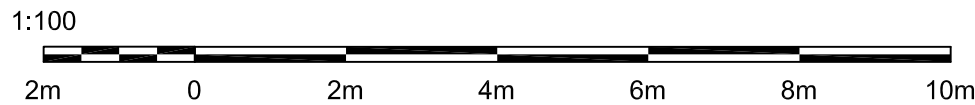

1 FENWICK DRIVE, MIDDLETON, M24 4SN

SHEET 06
PROPOSED FLOOR PLANS

(SC. 1:100 @ A3)
08.08.2024