


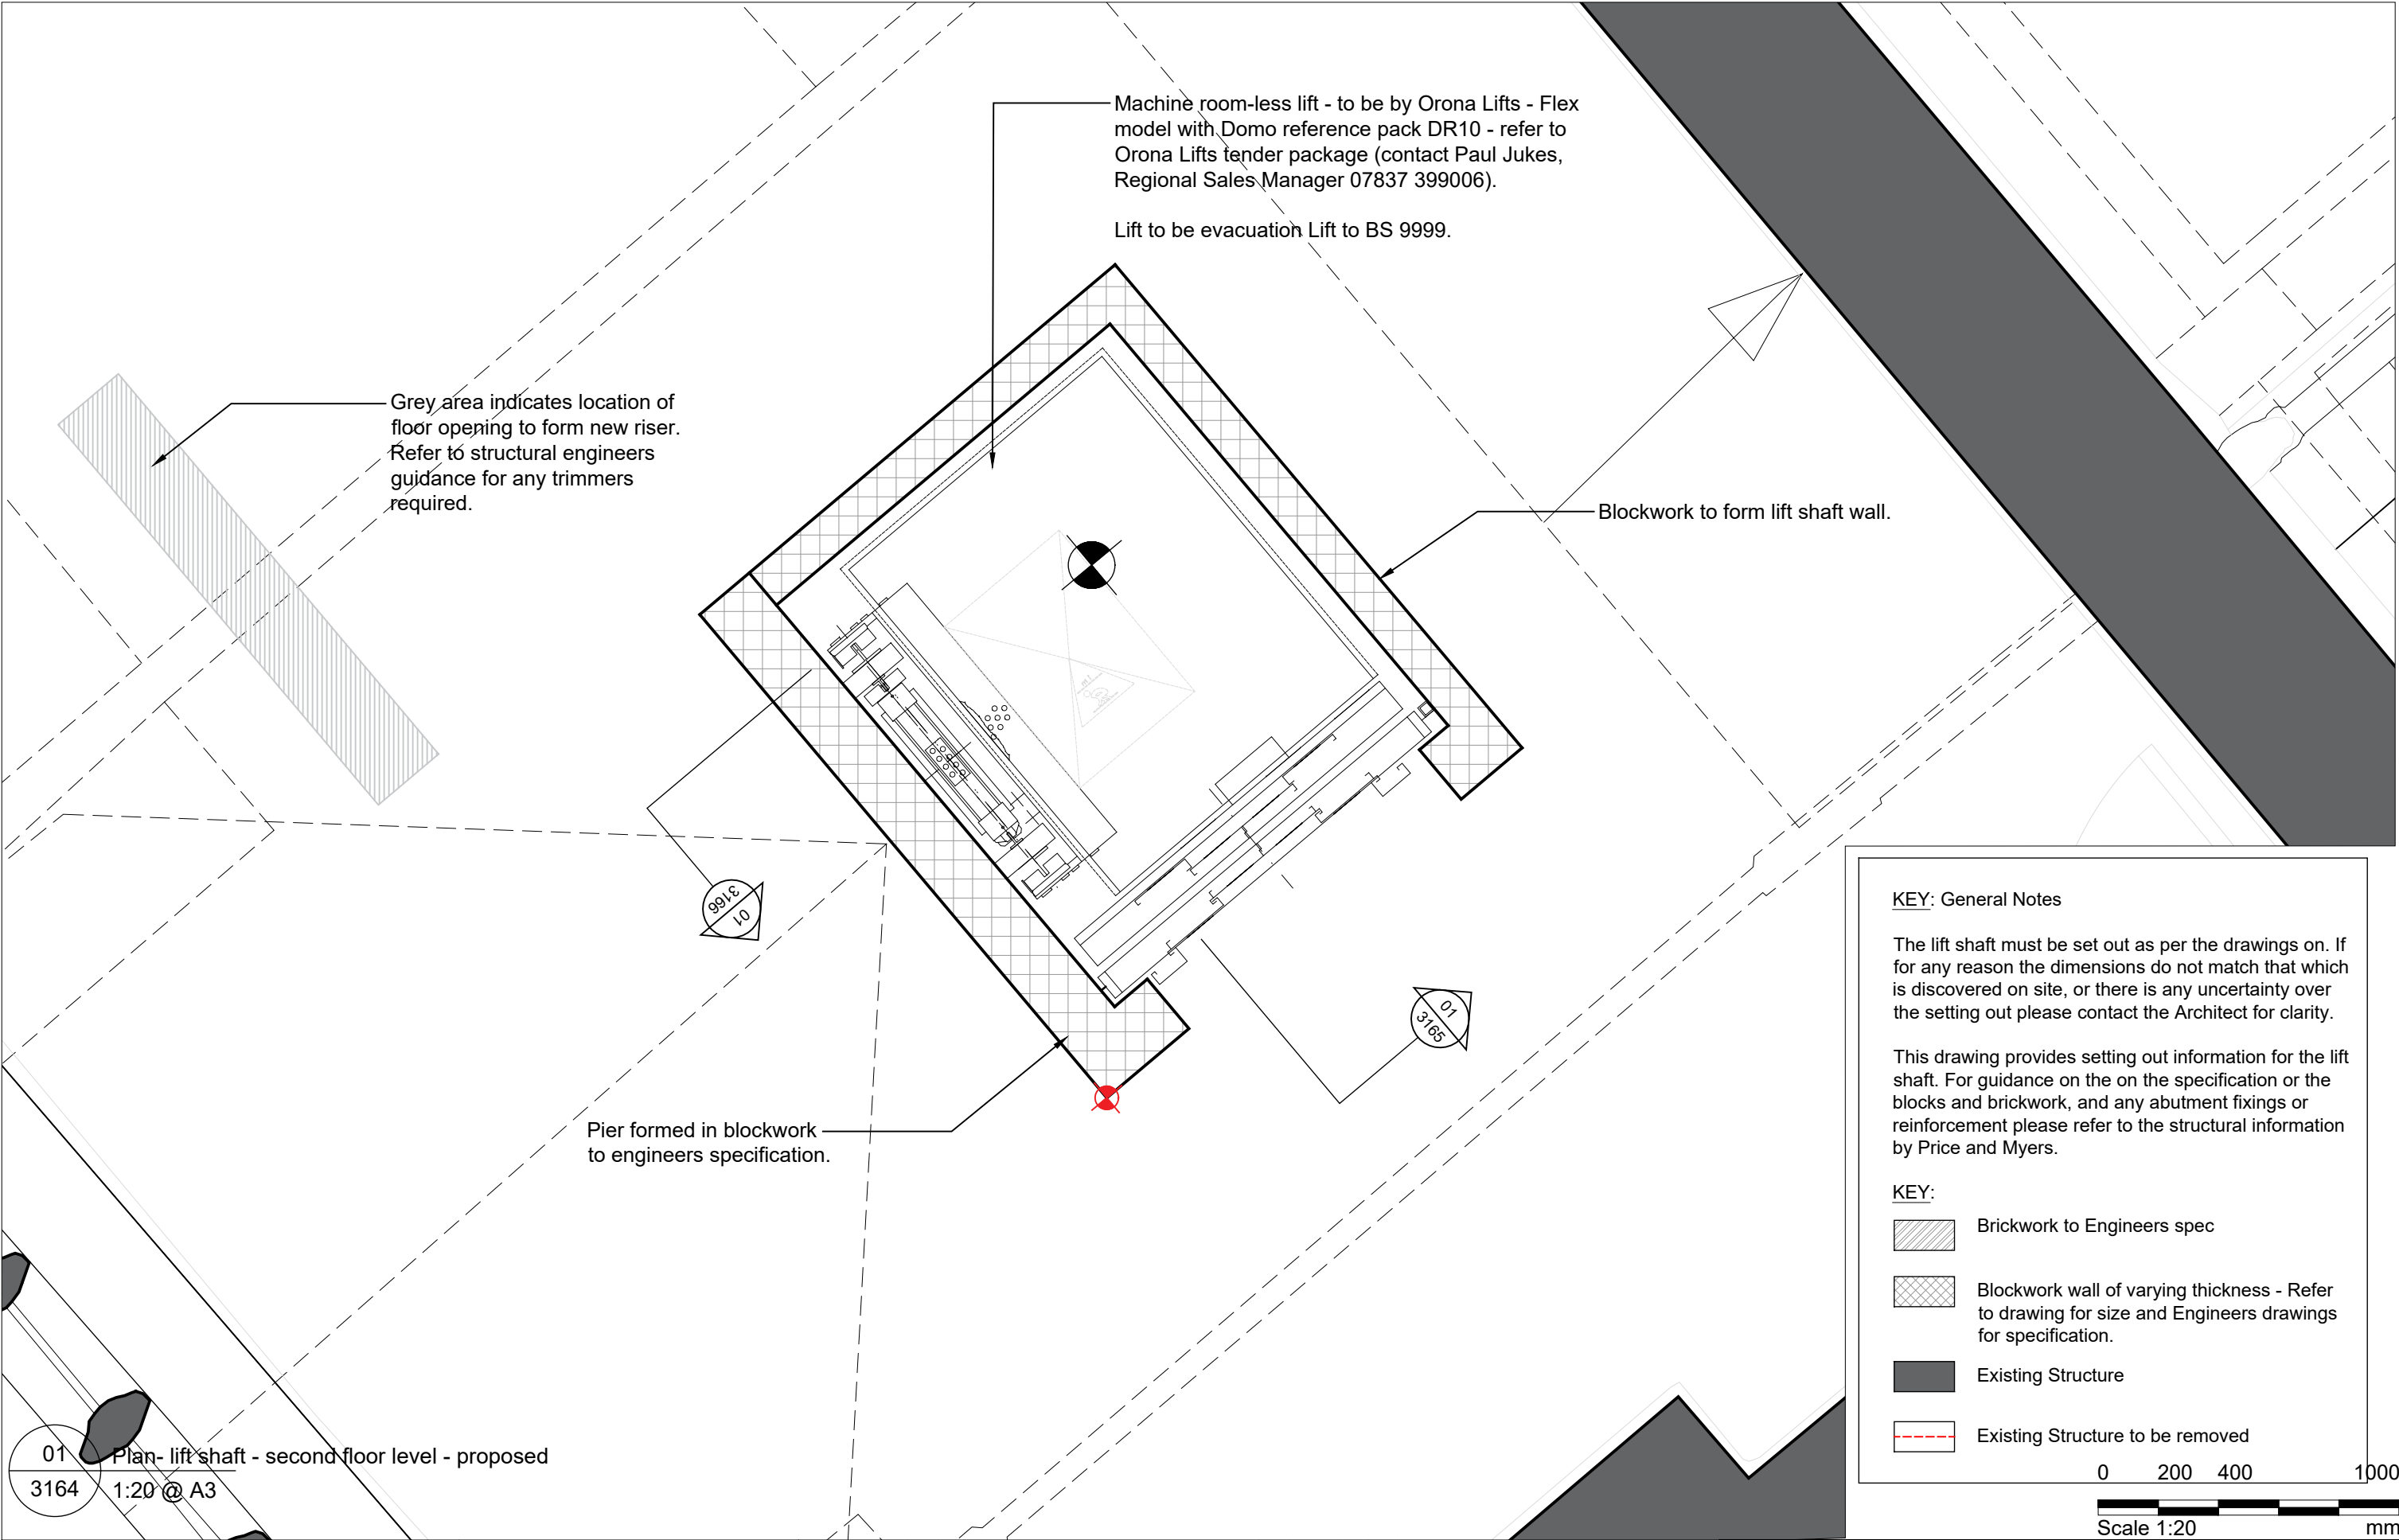

**KEY: General Notes**

The lift shaft must be set out as per the drawings on. If for any reason the dimensions do not match that which is discovered on site, or there is any uncertainty over the setting out please contact the Architect for clarity.

This drawing provides setting out information for the lift shaft. For guidance on the on the specification or the blocks and brickwork, and any abutment fixings or reinforcement please refer to the structural information by Price and Myers.

**KEY:**

- Brickwork to Engineers spec
- Blockwork wall of varying thickness - Refer to drawing for size and Engineers drawings for specification.
- Existing Structure
- Existing Structure to be removed

0 200 400 1000  
Scale 1:20 mm

**Notes**

- Any dwg format drawing is to be read in conjunction with and at the scale of the accompanying pdf.
- Where colours other than black or grey are used, the drawing must be plotted in colour.
- For status 'C' (Construction) drawings all dimensions are to be checked on site by the contractor, scaling is for Local Authority purposes only.
- Unless otherwise indicated, all dimensions are in millimeters.
- All information on this drawing is to be read in conjunction with the relevant Donald Insall Associates specification and trade contractors' drawings and information by specialists.
- In the event of any discrepancy, please contact us immediately.
- This drawing may contain survey information by others and is to be used solely for the purposes for which it was issued.
- These are uncontrolled documents issued for information purposes only. If you have any queries regarding the drawings, please contact DIA immediately.
- Please note DIA cannot be held responsible for any errors arising from changes made to an uncontrolled dwg file.

**Status codes**

|                                         |                                                |
|-----------------------------------------|------------------------------------------------|
| <b>S0</b> Work in Progress              | <b>D1</b> Suitable for Costing                 |
| <b>S1</b> Suitable for Co-ordination    | <b>D2</b> Suitable for Tender                  |
| <b>S2</b> Suitable for Information      | <b>D3</b> Suitable for Contractor Design       |
| <b>S3</b> Suitable for Review & Comment | <b>D4</b> Suitable for Manufacture/Procurement |
| <b>S4</b> Suitable for Stage Approval   |                                                |

**A1,A2,A3, An etc.** Approved and accepted as stage complete  
**B1,B2,B3, Bn etc.** Partially signed off, with minor comments from the Client  
**CR** Construction Record

|     |            |     |      |                                                                                           |
|-----|------------|-----|------|-------------------------------------------------------------------------------------------|
| P05 | 24-09-24   | CZS | DAC  | For Listed Building Consent updates- alterations to lift details and addition of riser 3. |
| C01 | 16-10-2023 | AF  | AF   | Issued for Construction                                                                   |
| P04 | 26-09-23   | CZS |      | Value Engineering                                                                         |
| P03 | 22-06-23   | CZS | ARF  | For Building Control                                                                      |
| P02 | 05-06-2023 | CZS | ARF  | For Planning & LBC                                                                        |
| P01 | 24-02-2023 | SXG | SXG  | Issued for stage 4 costing                                                                |
| Rev | Date       | Dwn | Auth | Revision                                                                                  |

**Donald Insall Associates**  
Chartered Architects and Historic Building Consultants

Rochdale Town Hall  
for Rochdale Development Agency

Phase Three  
LiftShaft - Second Floor Level - Proposed

Bridgegate House, 5 Bridge Place, Chester CH1 1SA  
(+44) 01244 350 063  
chester@insall-architects.co.uk

Scale A3@ 20  
Status S4  
Purpose of issue Consents

File Name  
RTH.06- DIA- XX- 30 - DR- A - 3164  
Project Originator Volume Level Type Role Number Revision

P05