



PLANNING

Do not scale from this drawing

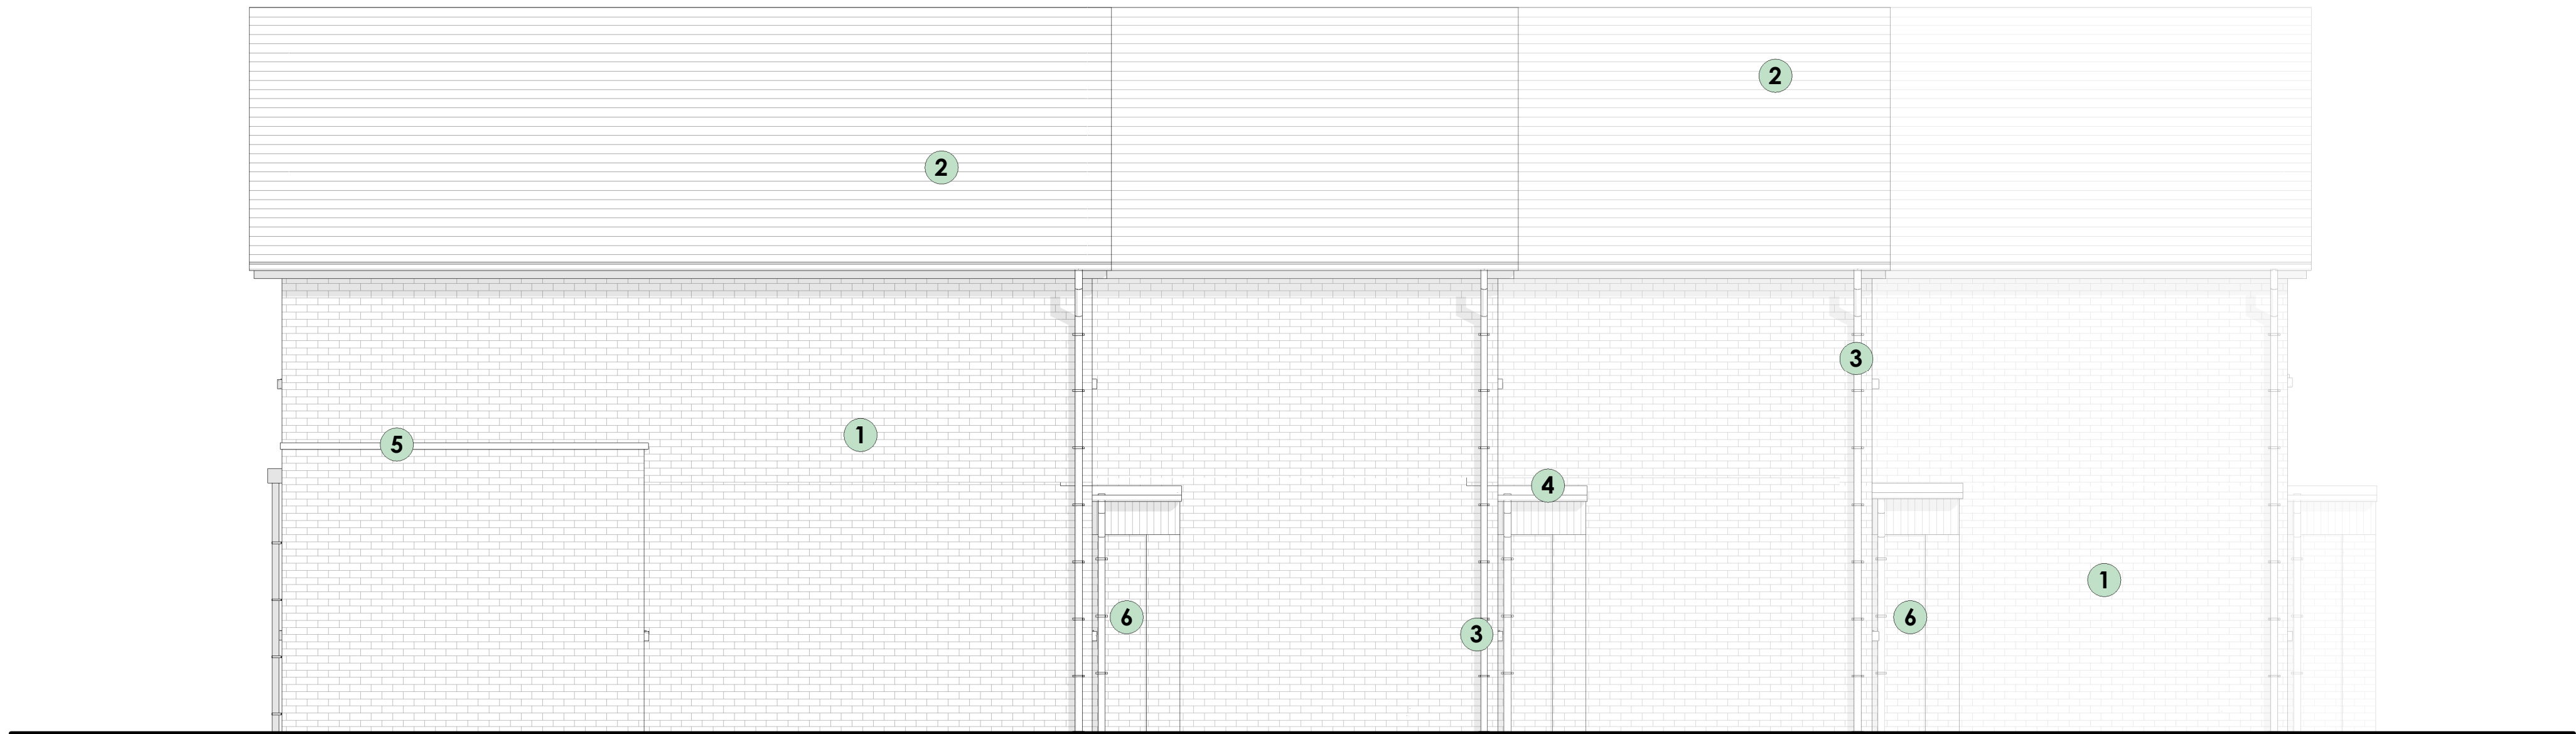

Plots 1-4 - Side (Left) Elevation
1 : 50

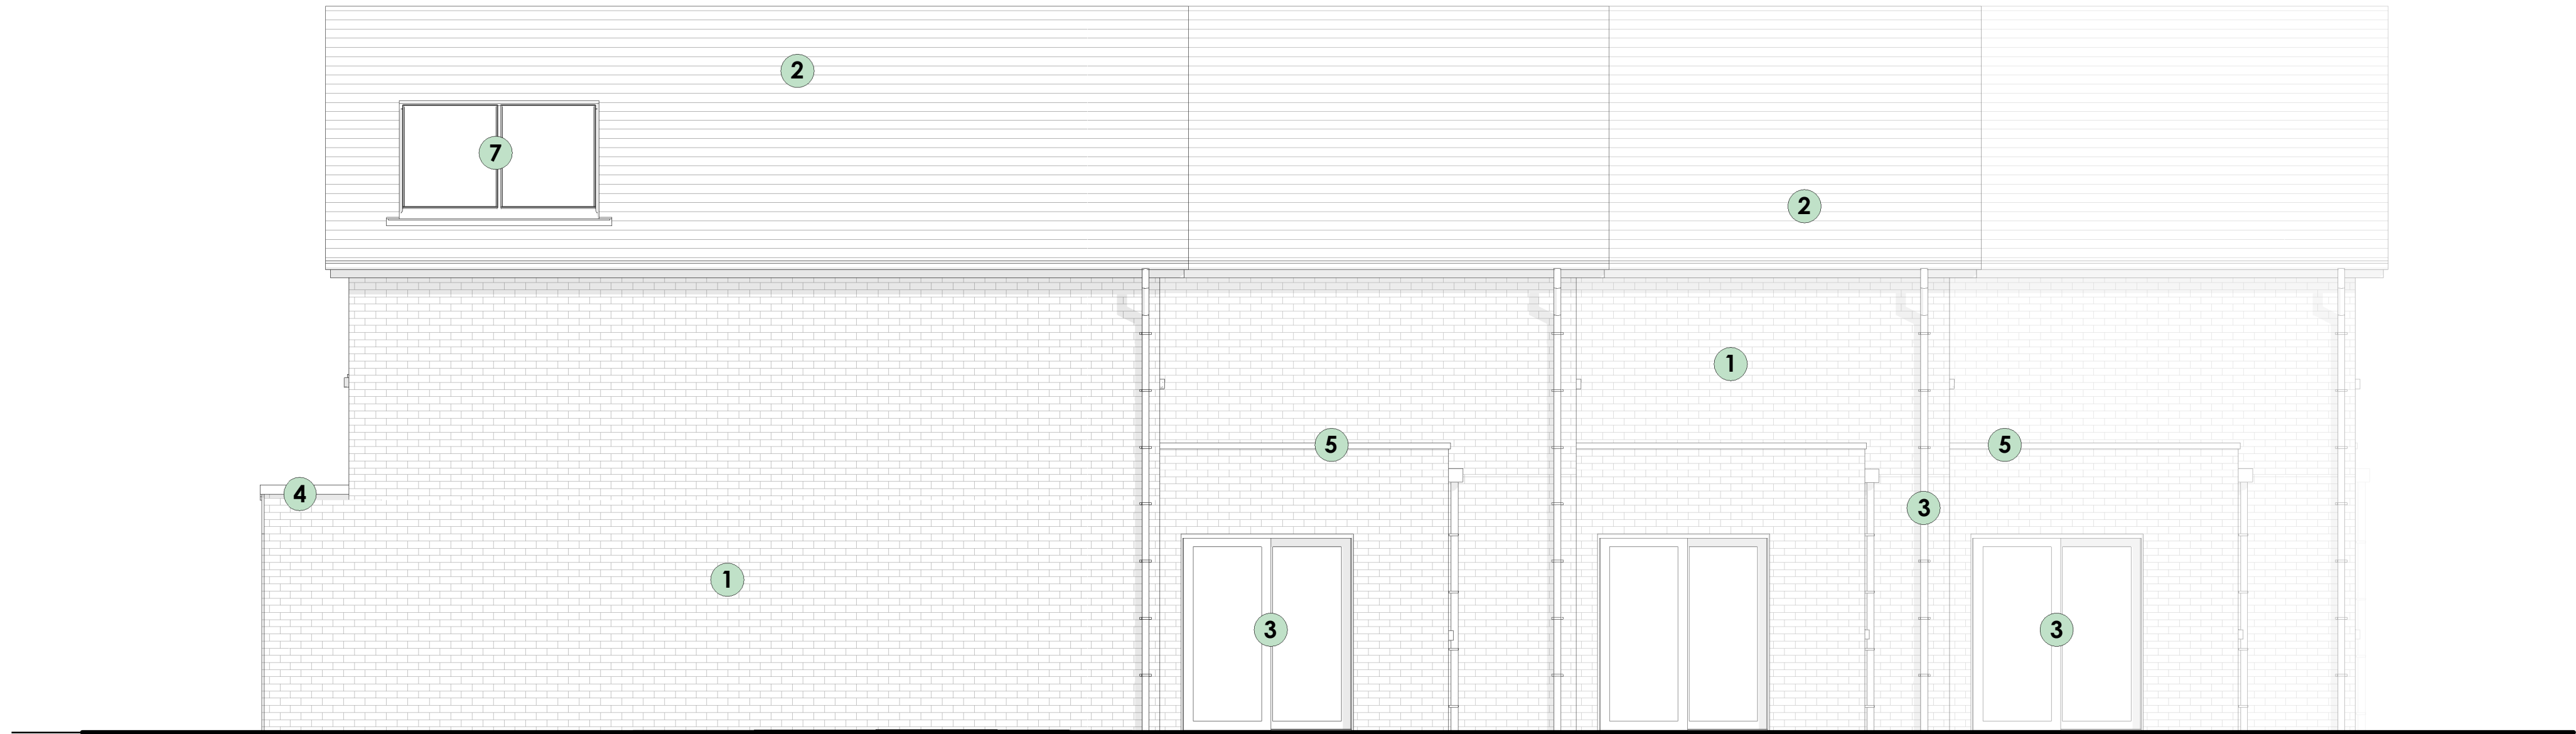

Plots 1-4 - Side (Right) Elevation
1 : 50

1



Cheshire Red Brick
- External walls

2



Marley Edgemere Roof Tiles
- External Roof

3



UPVC Windows and rainwater goods
- Anthracite Grey (RAL 7016) (smooth)

4



Eaves
- External Roofs

5



Stone cill and capping
- External Elevations

6



Buff brick
- External Walls

7



Solar Panels
- External Roofs

Job Number 2693

Revisions

C	Planner comments	24.03.25		
B	Solar Panels added	10.03.25		
A	Revised Elevations	28.02.25		



RIBA Chartered Architects

studio@whiteboxarchitecture.com
www.whiteboxarchitecture.com

Knutsford, Cheshire 01565 754 500

Heswall, Wirral 0151 342 0591

Plots 1-4 Elevations - Page 2

As indicated@A1

Date	Drawn	Checked
10/24/23	JW	IS
Drawing number	Revision	

204

C