




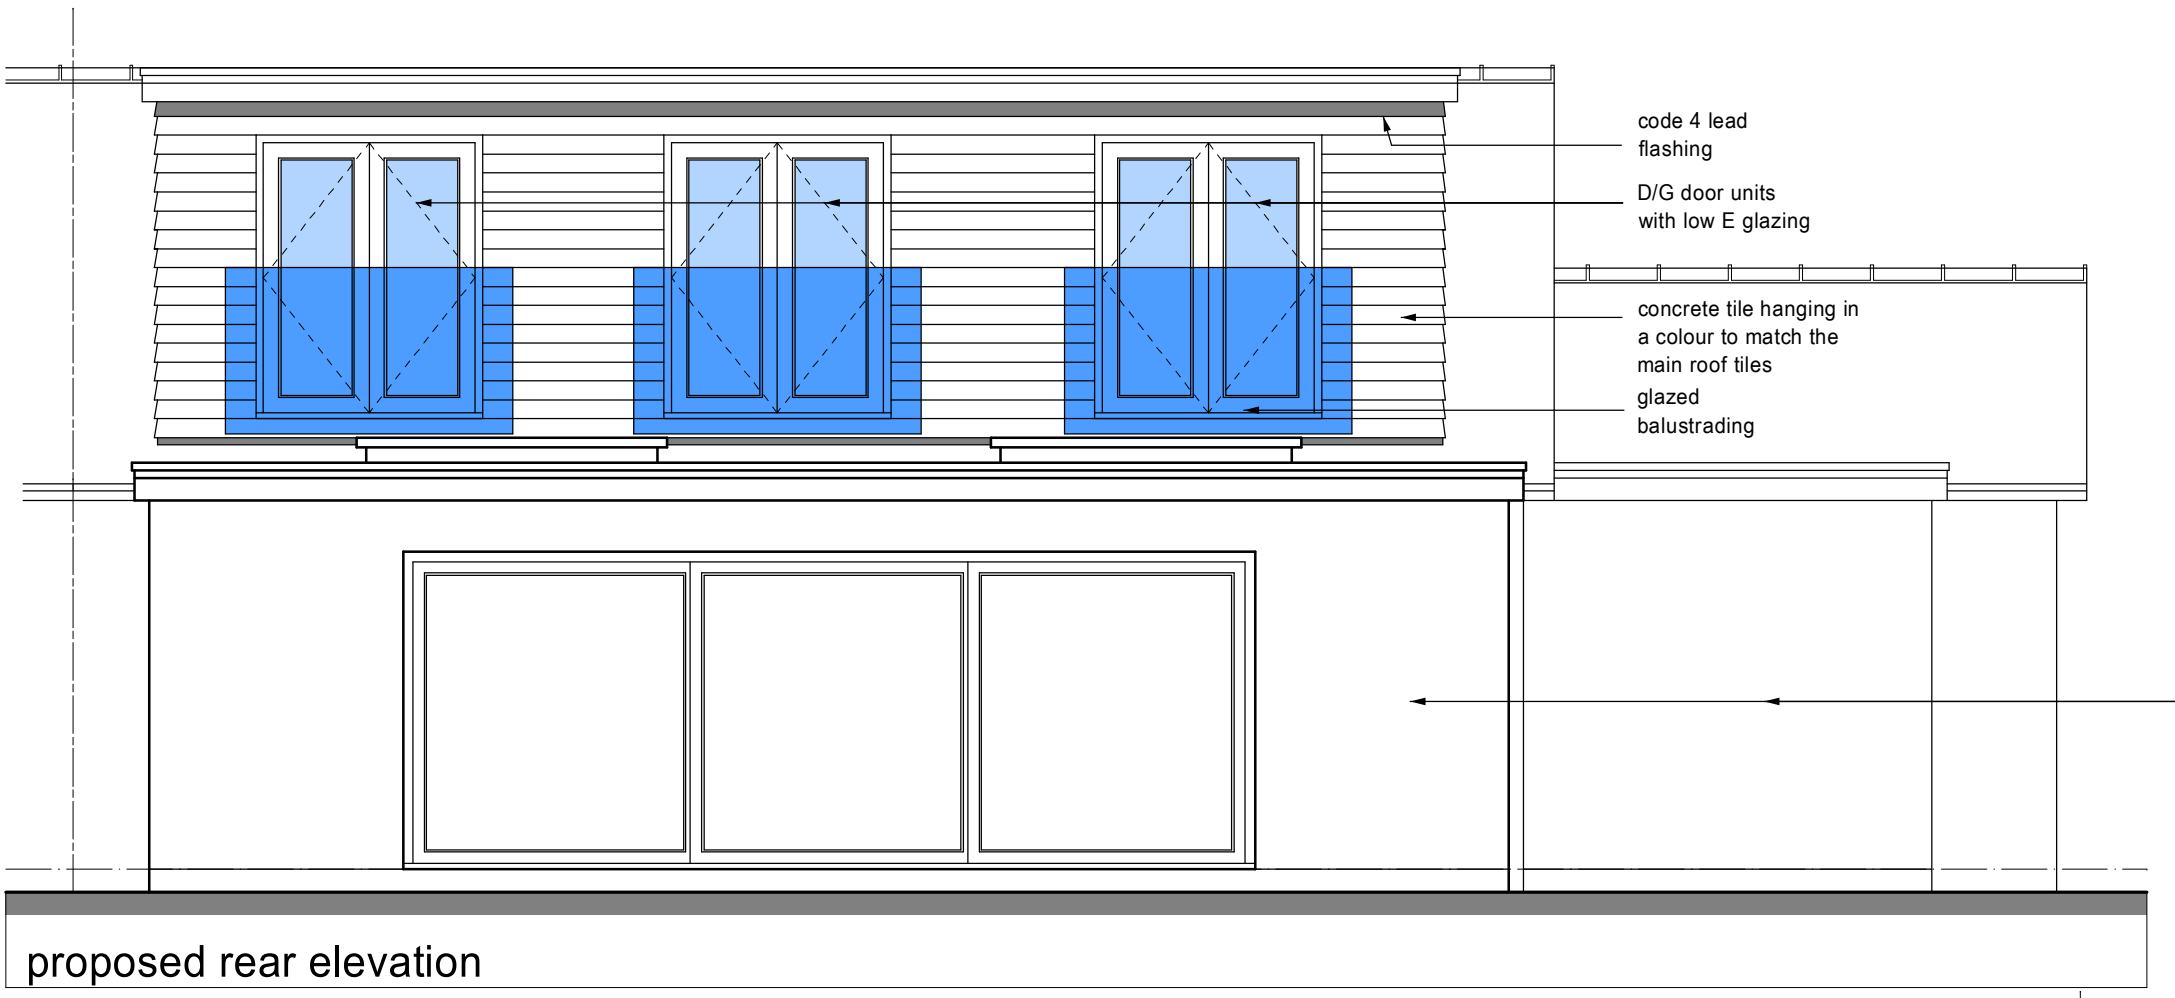


proposed rear elevation

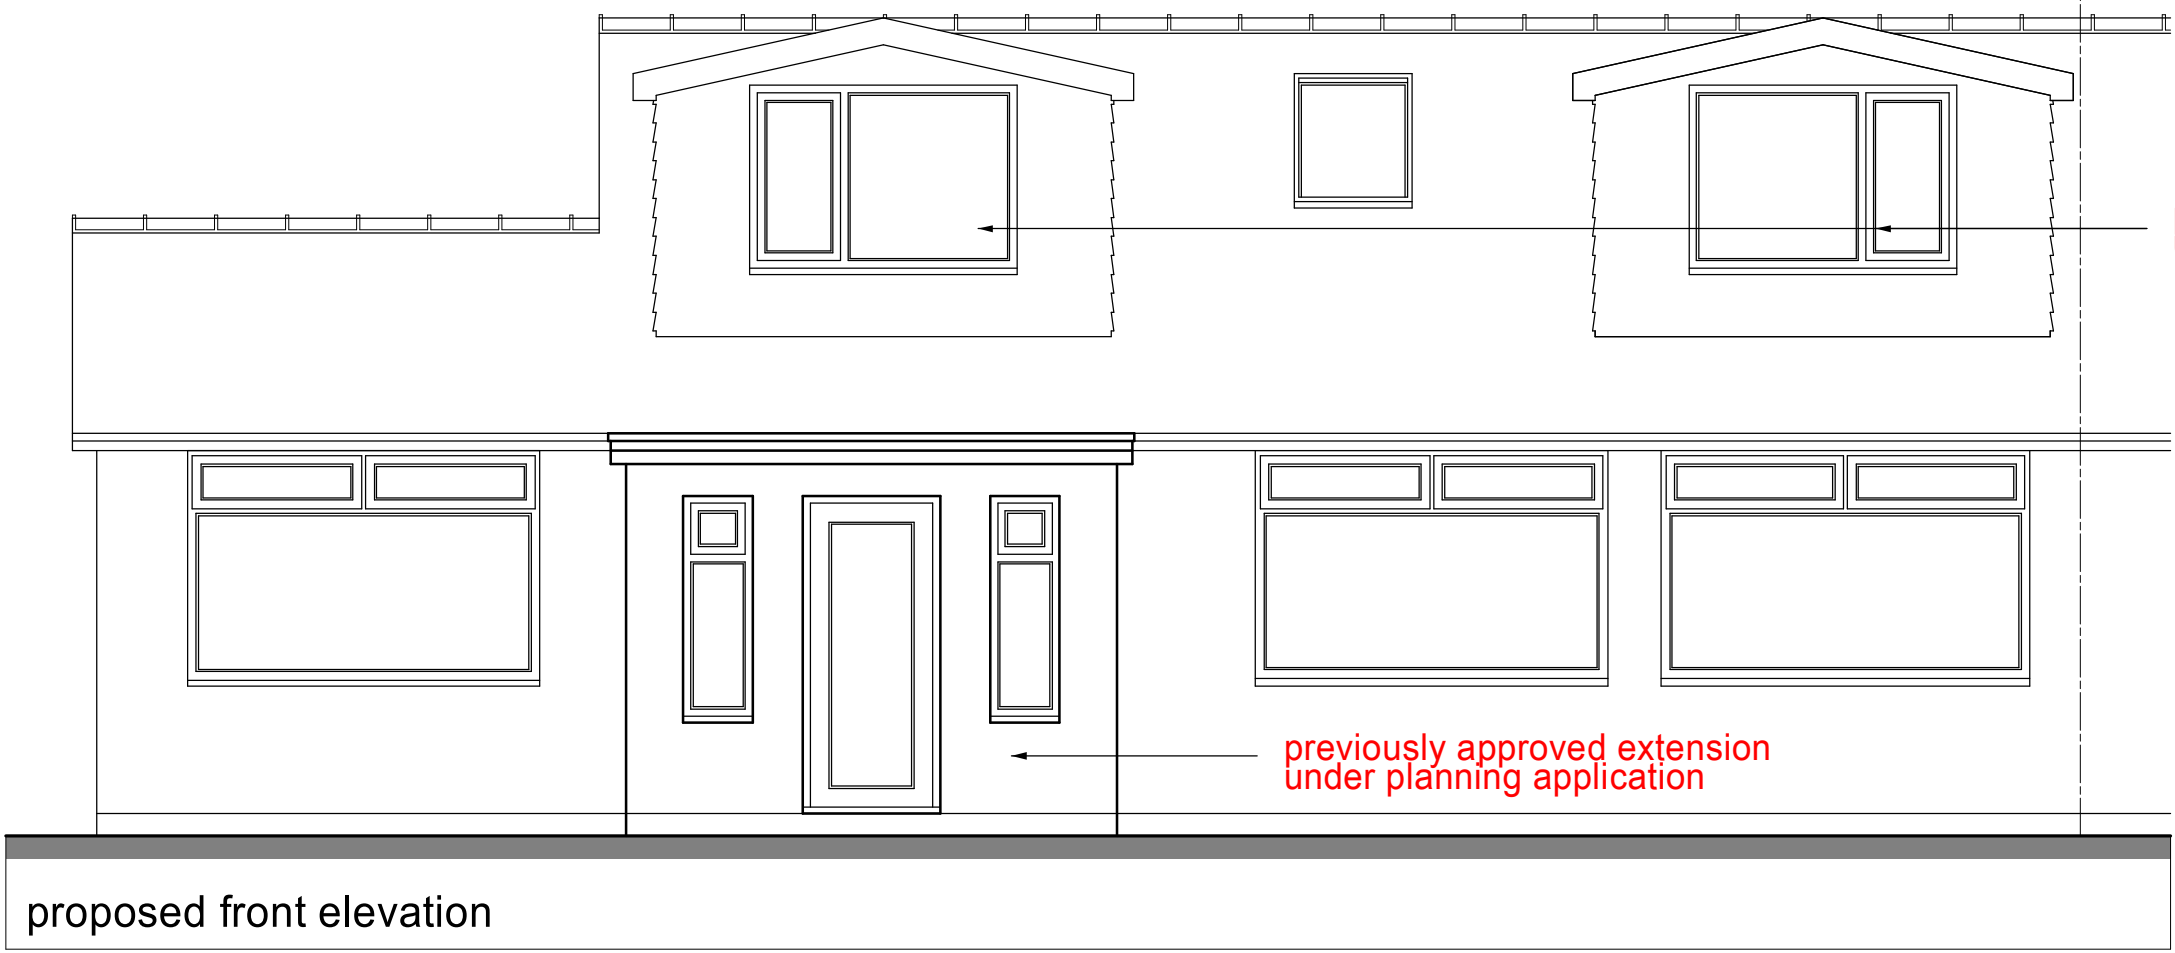


proposed front elevation

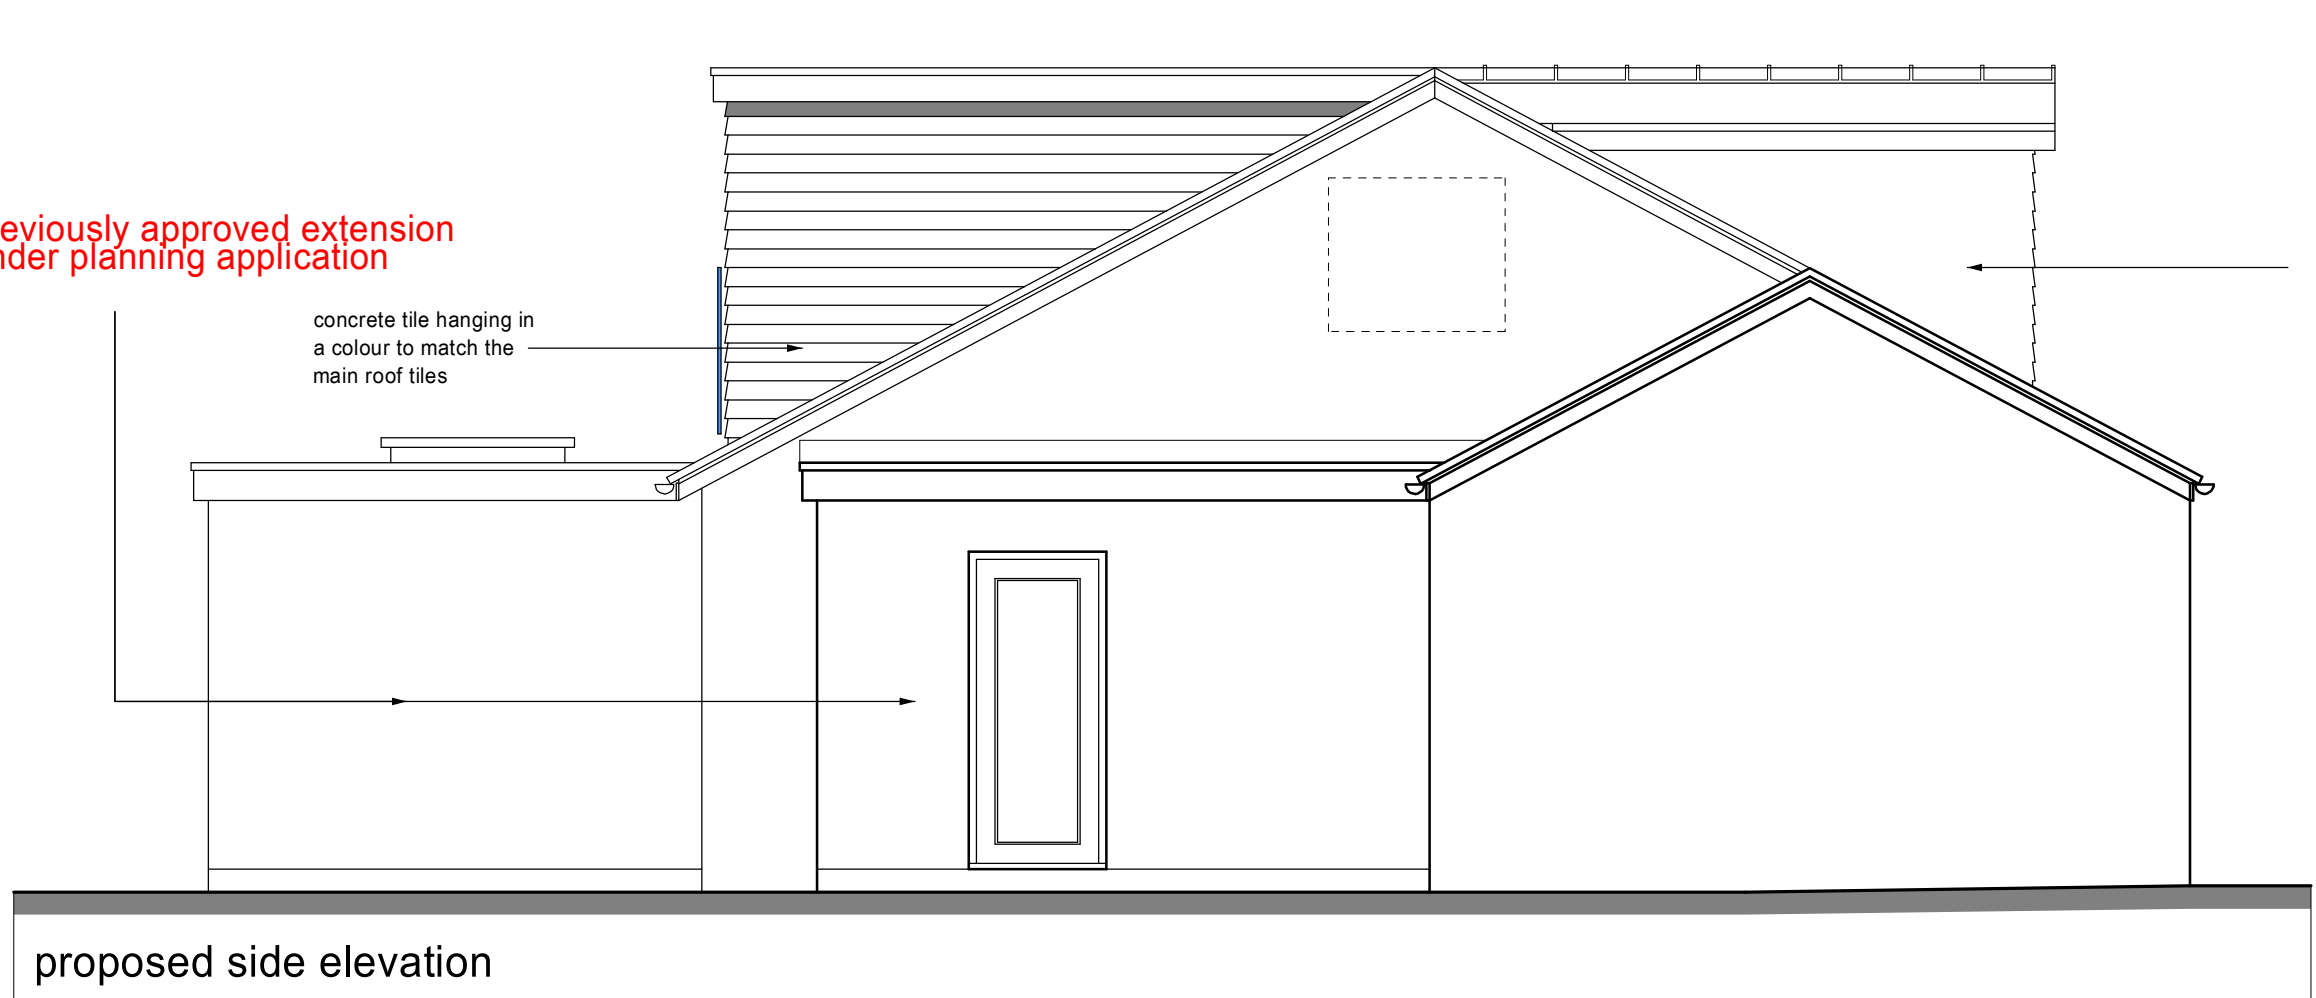


proposed side elevation

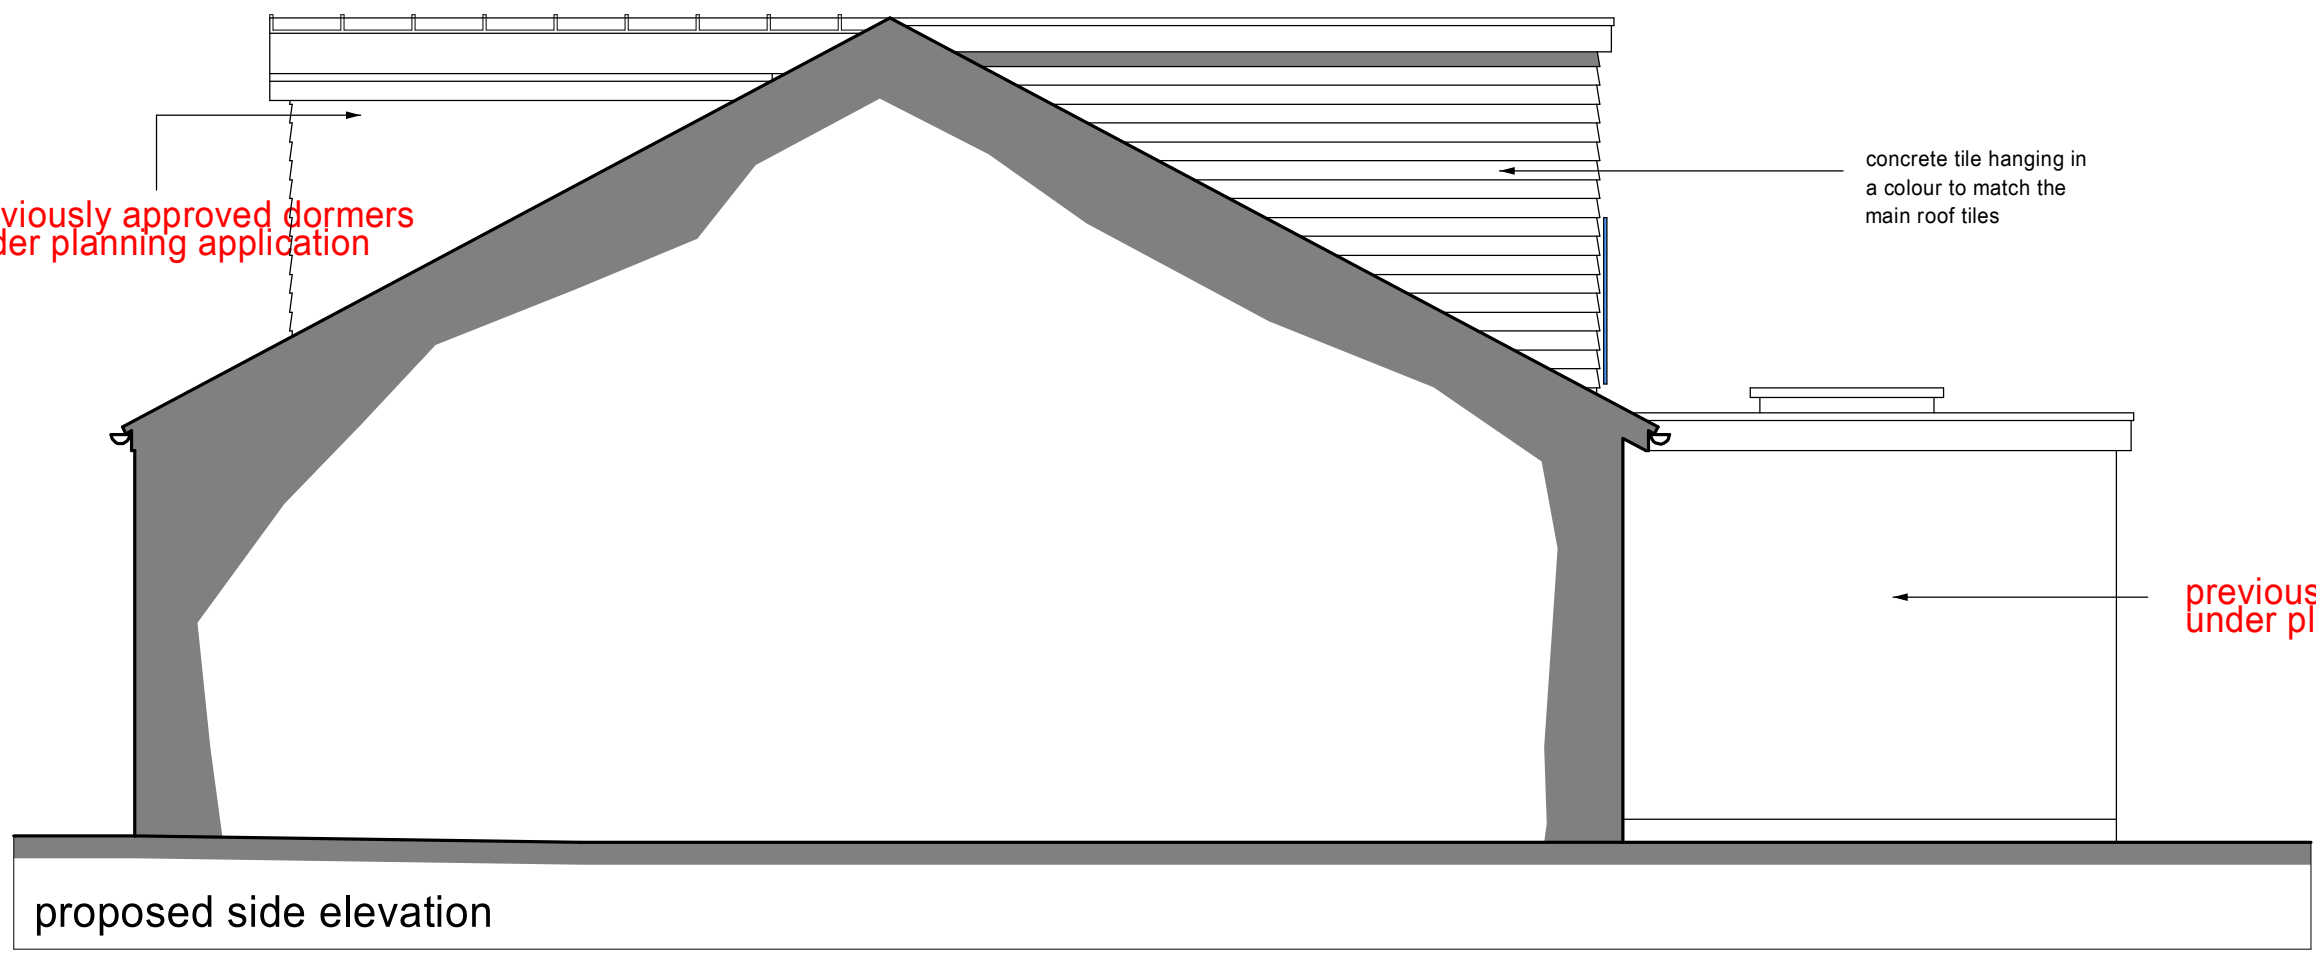

proposed side elevation

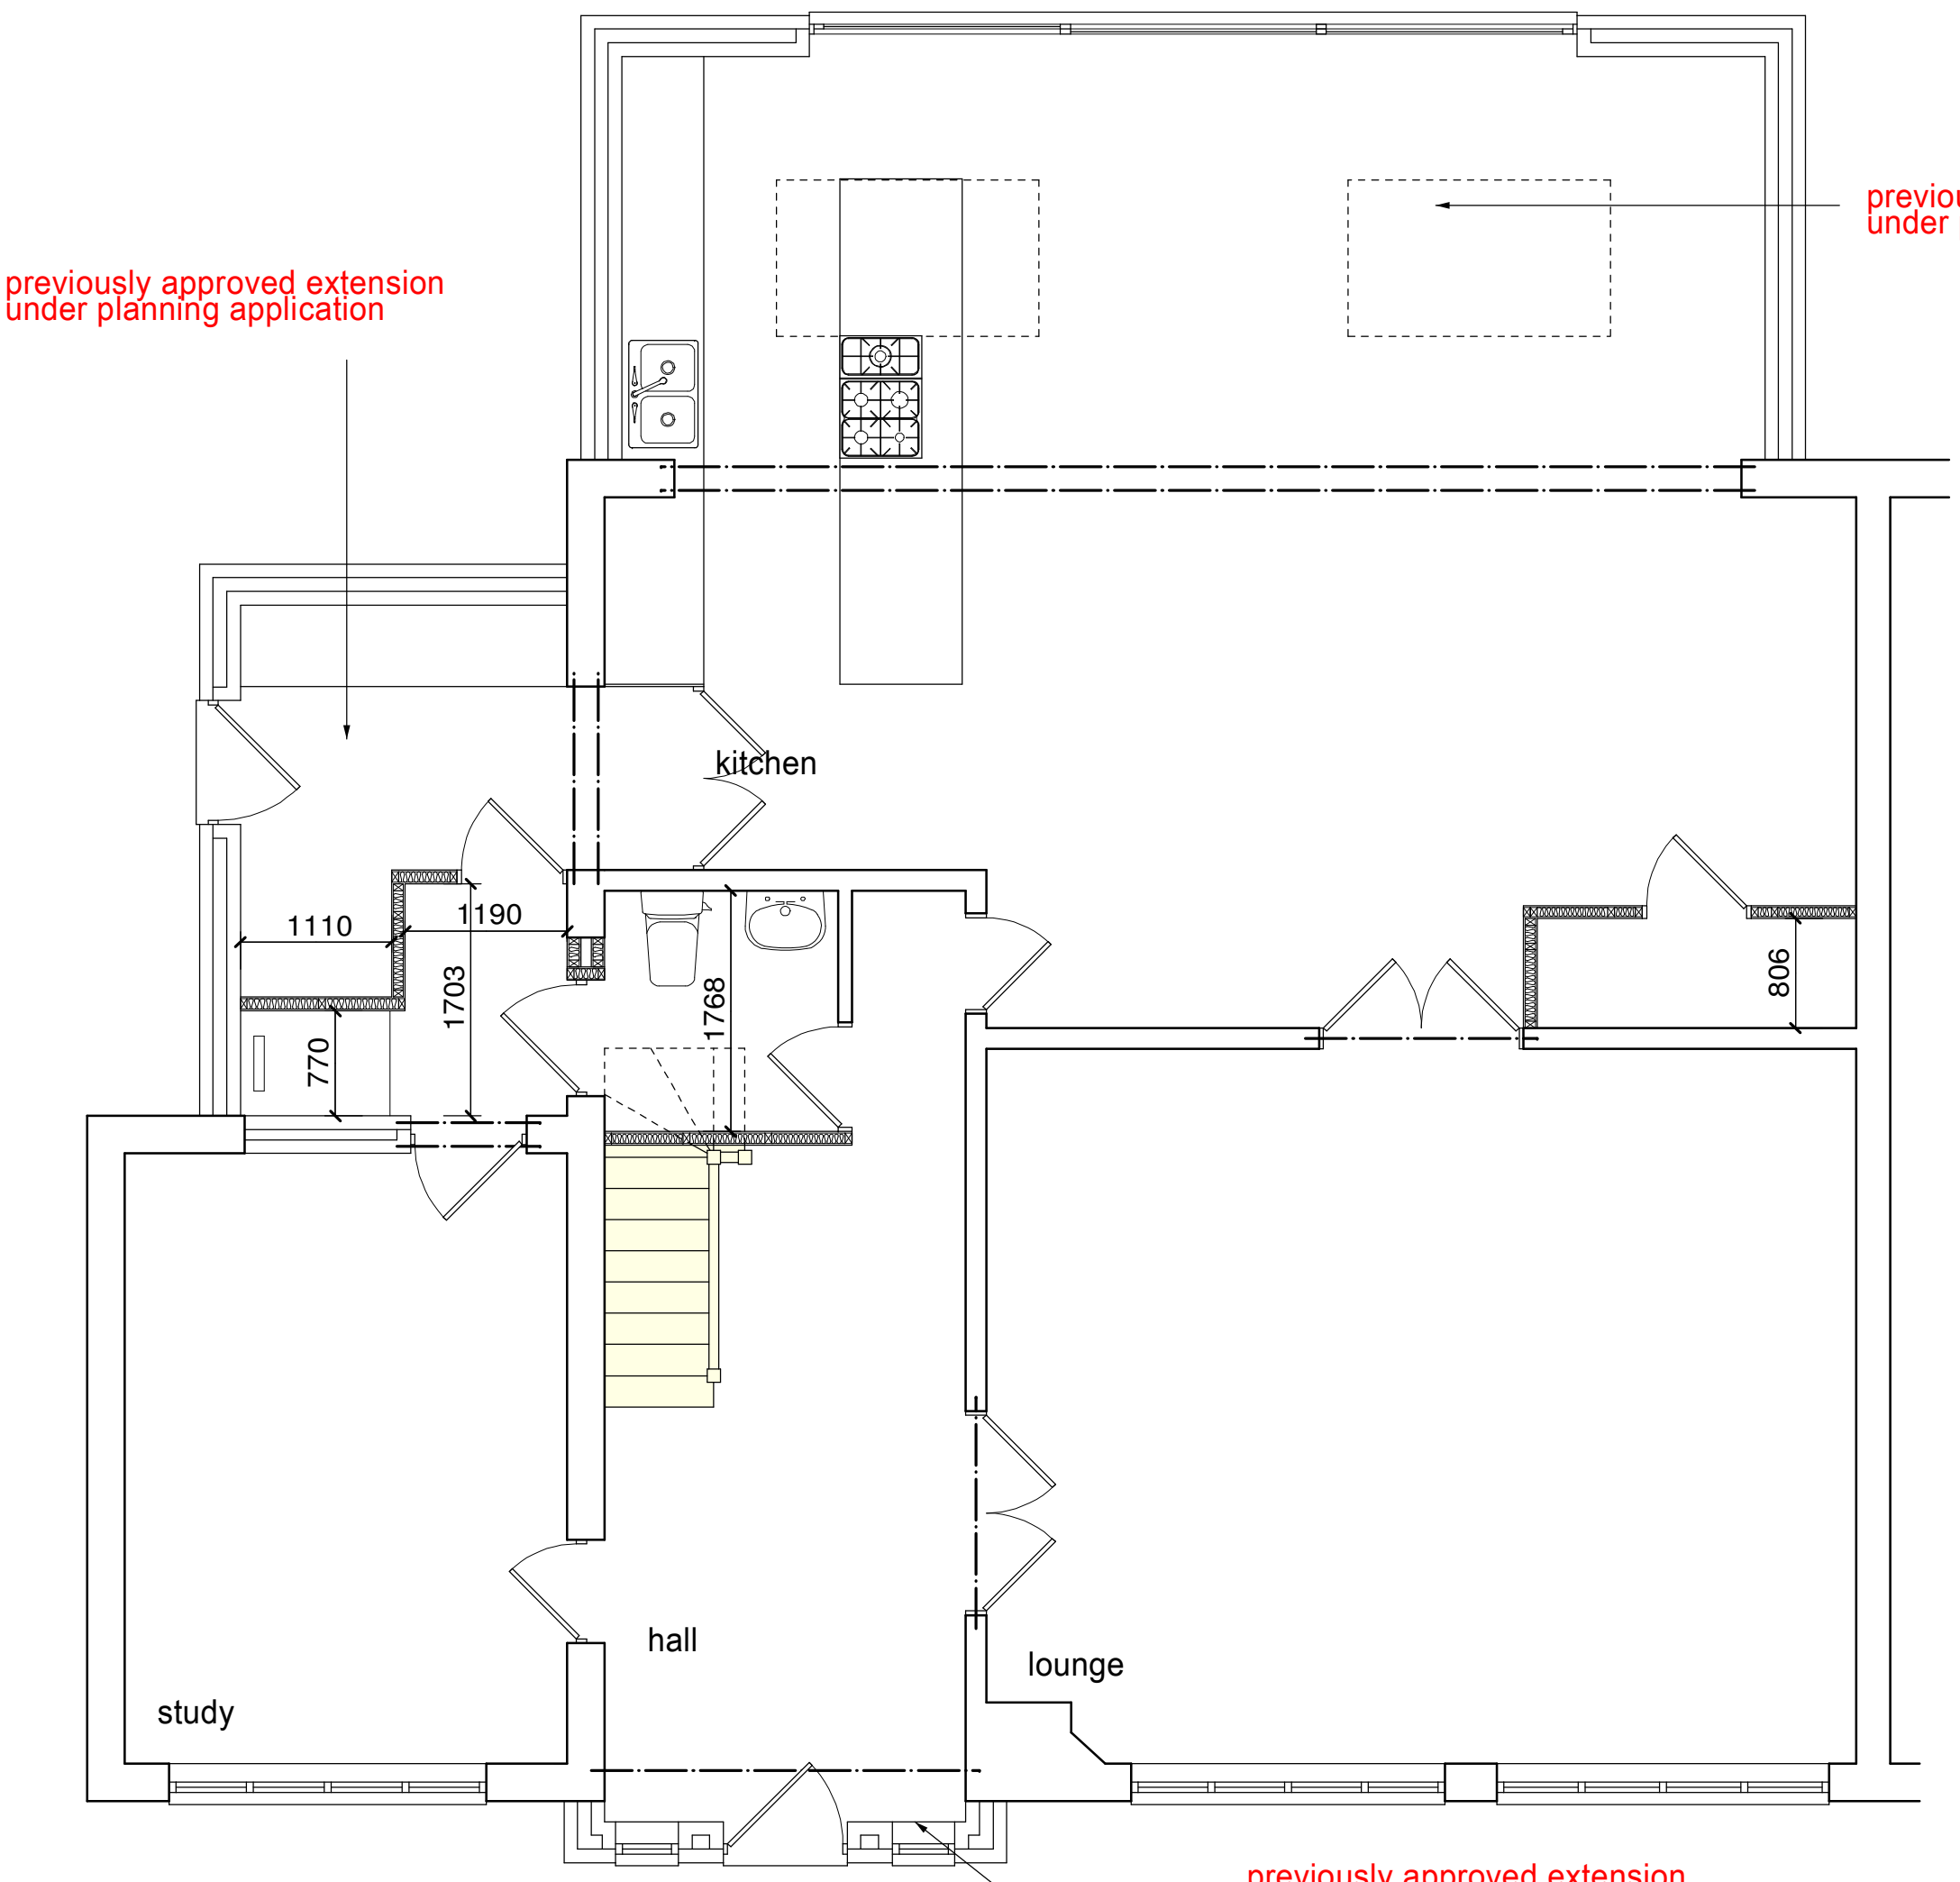

proposed ground floor plan

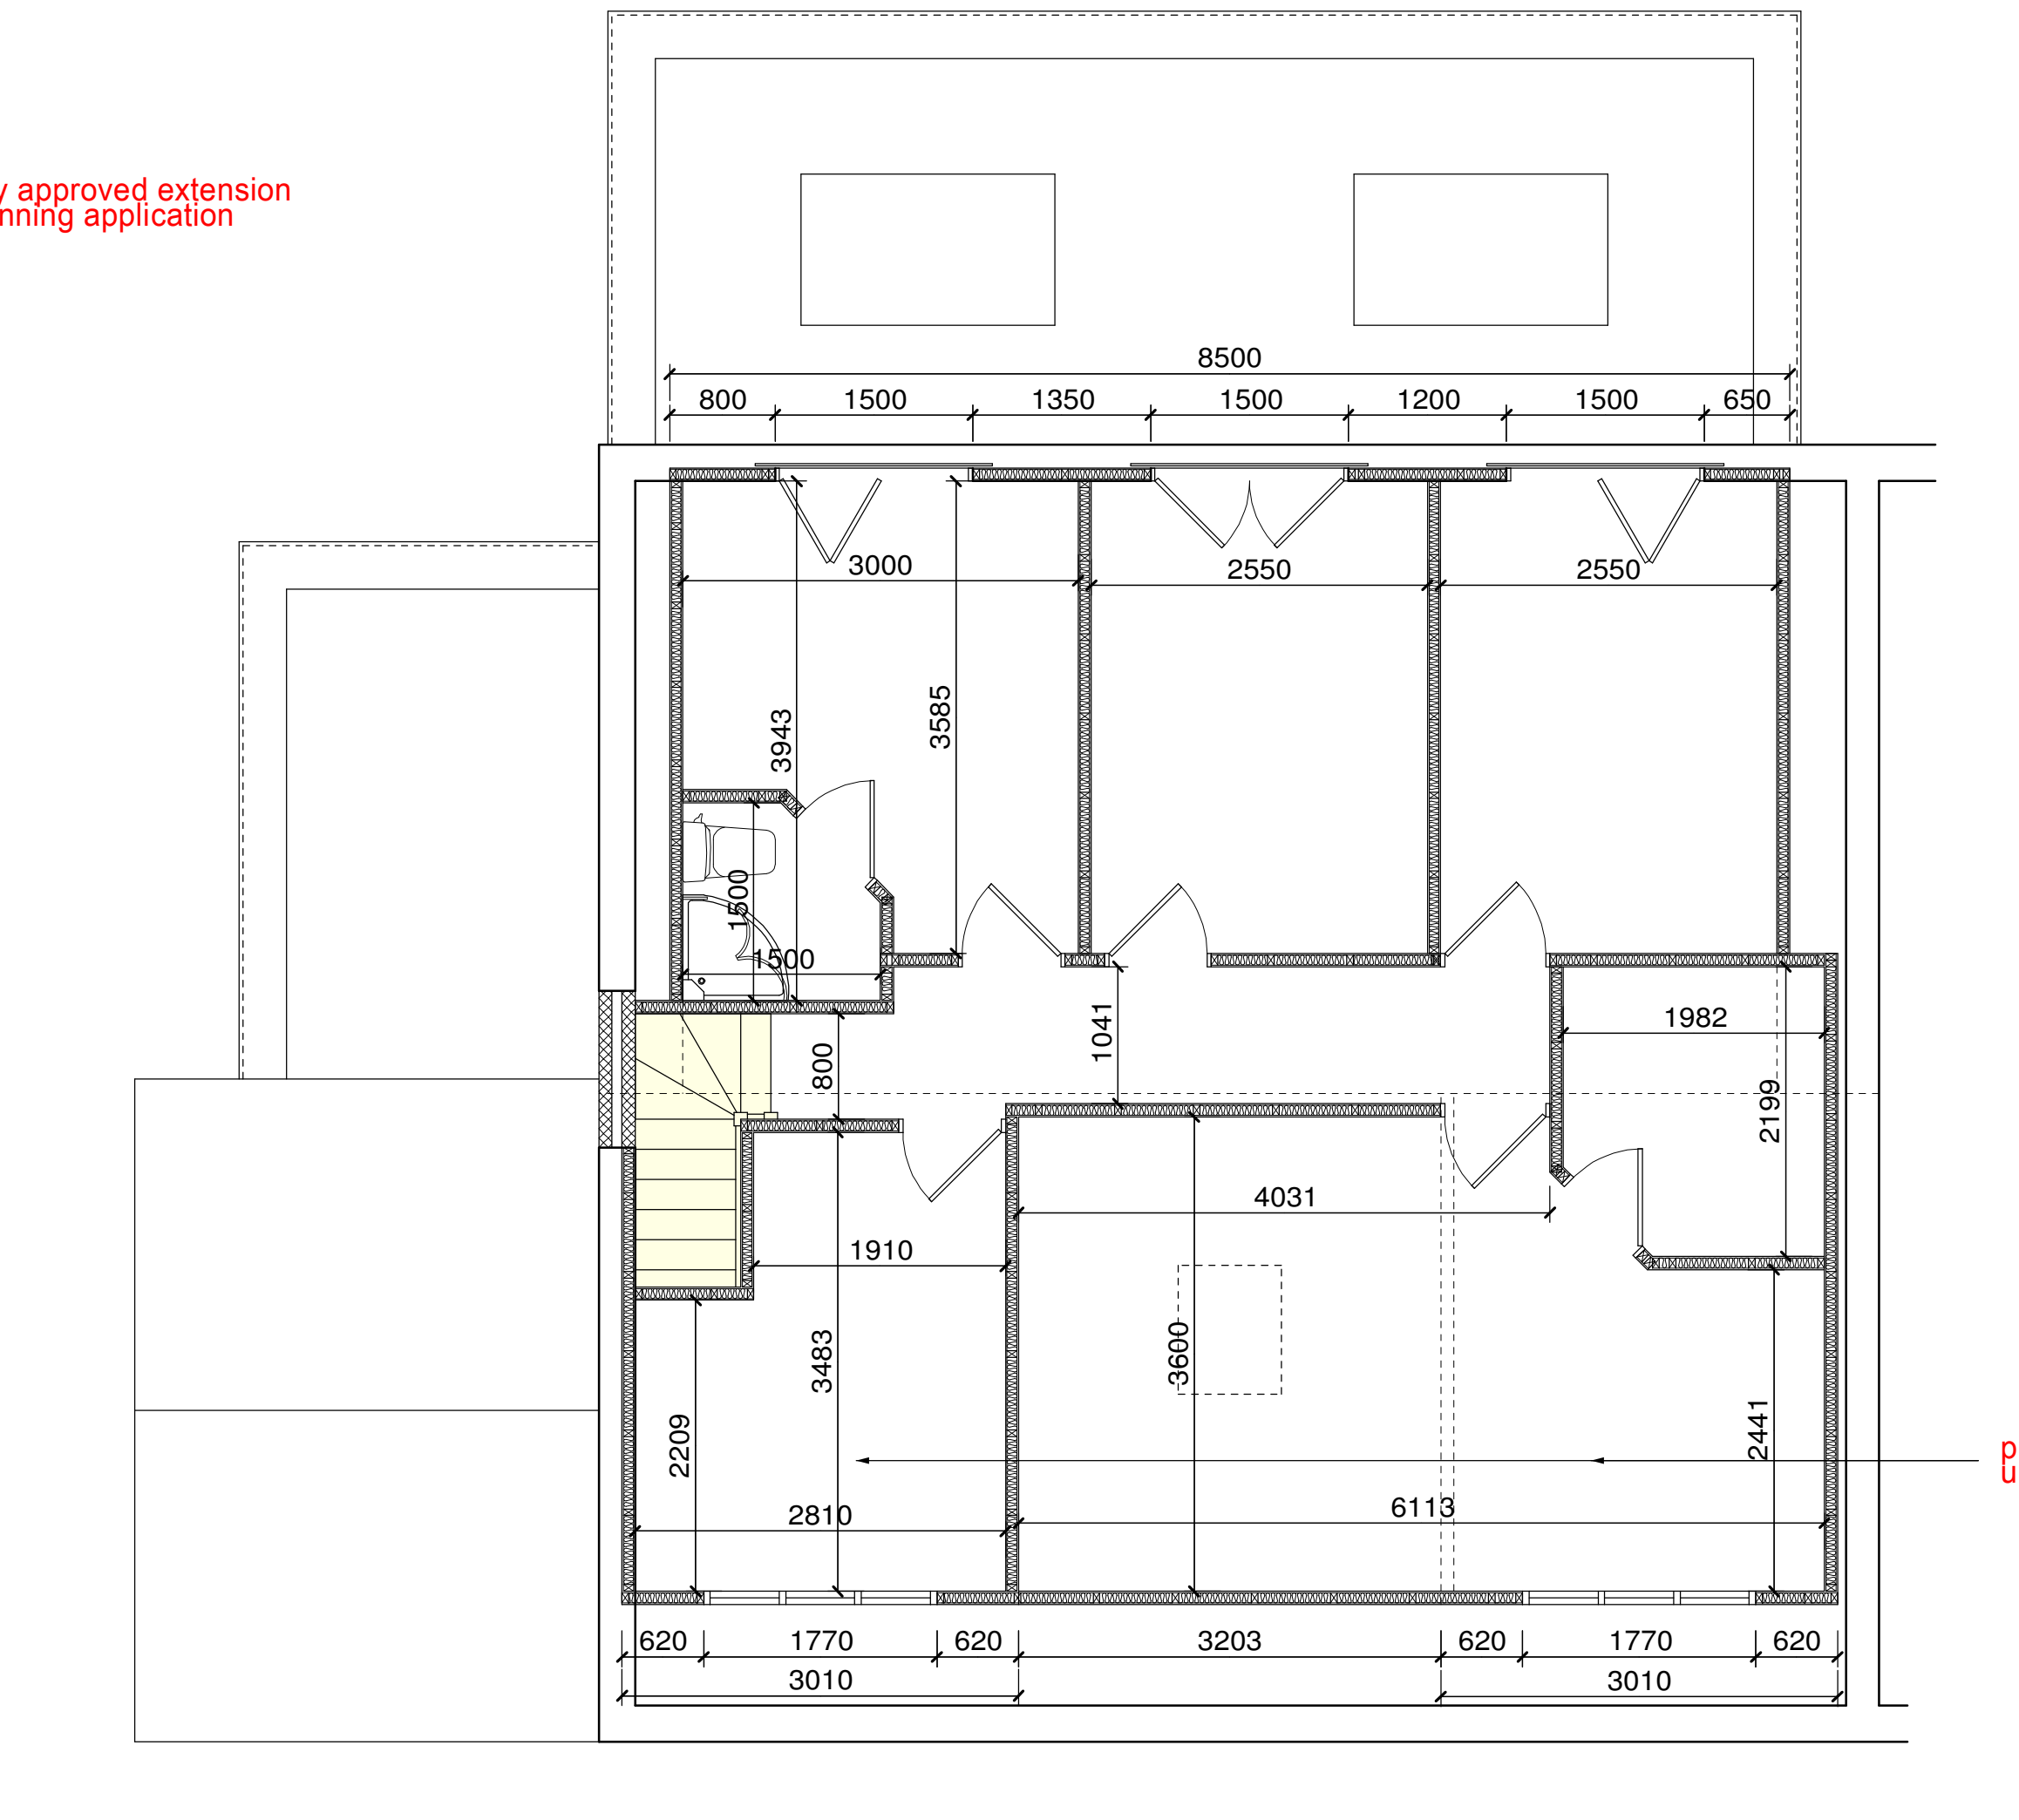

proposed loft plan

This drawing has been prepared for the sole purpose of obtaining Planning Permission and Building Regulation Approval ONLY. All structural calculations are to be checked by structural engineer prior to construction.

All dimensions & details are to be checked on site prior to construction, any discrepancies reported to ExtensionsNW prior to any work undertaken. Any work undertaken prior to full planning & building regulation approval is at the builders own risk. ExtensionsNW will not be held responsible for any problems arising.

This drawing is the copyright of ExtensionsNW and any reproduction in whole or part is strictly forbidden.
Plotted on 10/04/2025
ExtensionsNW reserve the right to modify and make necessary alterations dependent on site conditions.

D	
C	
B	
A	
DATE	

SCALE	1:50	DATE	Jan 23
DRAWN	JDJ	PP	B.R
CUSTOMER	Mr K Walker		
PROJECT	Loft Conversion		
LOCATION	114 Kingsway middleton M24 1HN		
LOCAL AUTHORITY			

Extensions
NW

3 Cribden Street, Rawtenstall, Boscobel, BB4 6EZ
Mob: 07968438495
Web: www.extensionsnw.co.uk E-mail: jpf@extensionsnw.co.uk

JOB No.	3094 - 02	REV.
---------	-----------	------