

PROPOSED ELEVATION A
SCALE 1:50@A1

0m 1m 2m 3m 4m 5m

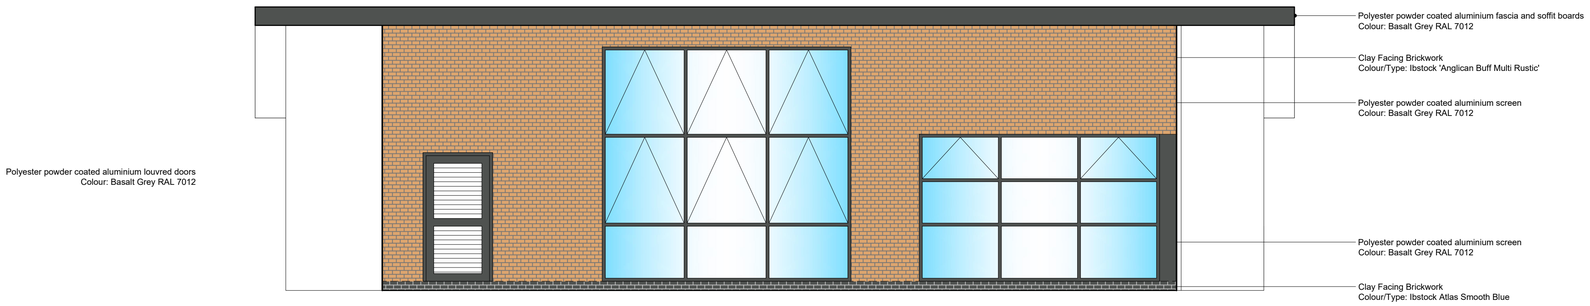

PROPOSED ELEVATION B
SCALE 1:50@A1

0m 1m 2m 3m 4m 5m

PROPOSED ELEVATION C
SCALE 1:50@A1

0m 1m 2m 3m 4m 5m

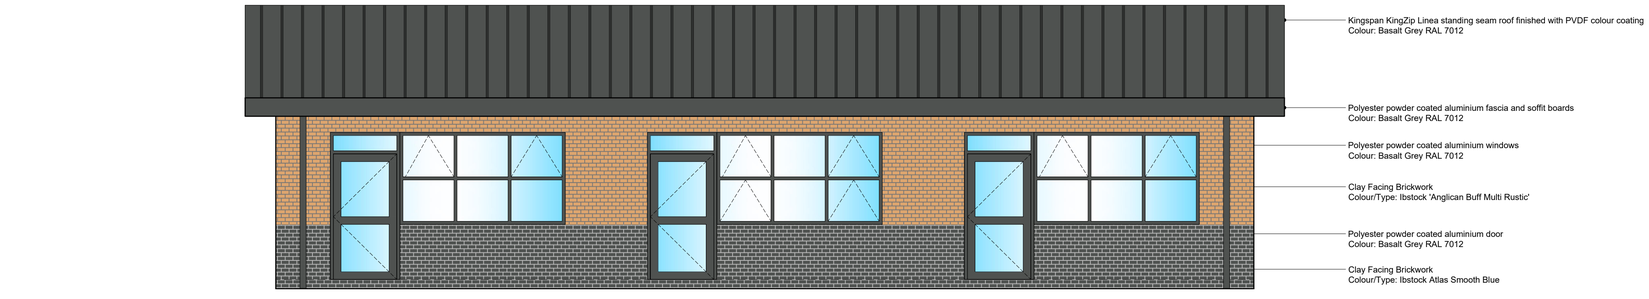

PROPOSED ELEVATION D
SCALE 1:50@A1

0m 1m 2m 3m 4m 5m

©

This drawing is Copyright and the property of Lancaster Maloney Limited and must not be reproduced in whole or in part without their written permission. Copyright is reserved. ©
This drawing must not be scaled. The Contractor is to report all dimensional discrepancies & errors to the Contract Administrator prior to commencing construction.
It is essential that this drawing is read in conjunction with the specification and all works identified included for.

NOTES

Rev	Date	Comments	By
A	01/04/21	Window Ref: W8 to Therapy/ Sensory Room to Elevation A reduced in size to accommodate steel brace within cavity wall. Roof covering specification changed to Kingspan KingZip Linea standing seam roof.	MAB

STATUS
PLANNING ISSUE

Client
The Board of Governors
St Cuthbert's RC High School

Project Title
SEND Unit

Drawing Title
Proposed Elevations
(SEND Unit)

Scale	Drawn by	Date
1:50@A1	MAB	March 2021
Job no. 2011/04	Drawing no. PL05	Revision no. A

lancastermaloney
Lancaster Maloney Limited Registered Office:
Equitas House Unit 6 Station View Rhinn Court Stockport SK7 5ER
Tel: 0161 477 3500 Fax: 0161 477 3600
E-mail: enquiries@lancastermaloney.co.uk www.lancastermaloney.co.uk
Registered in England No 4846621