


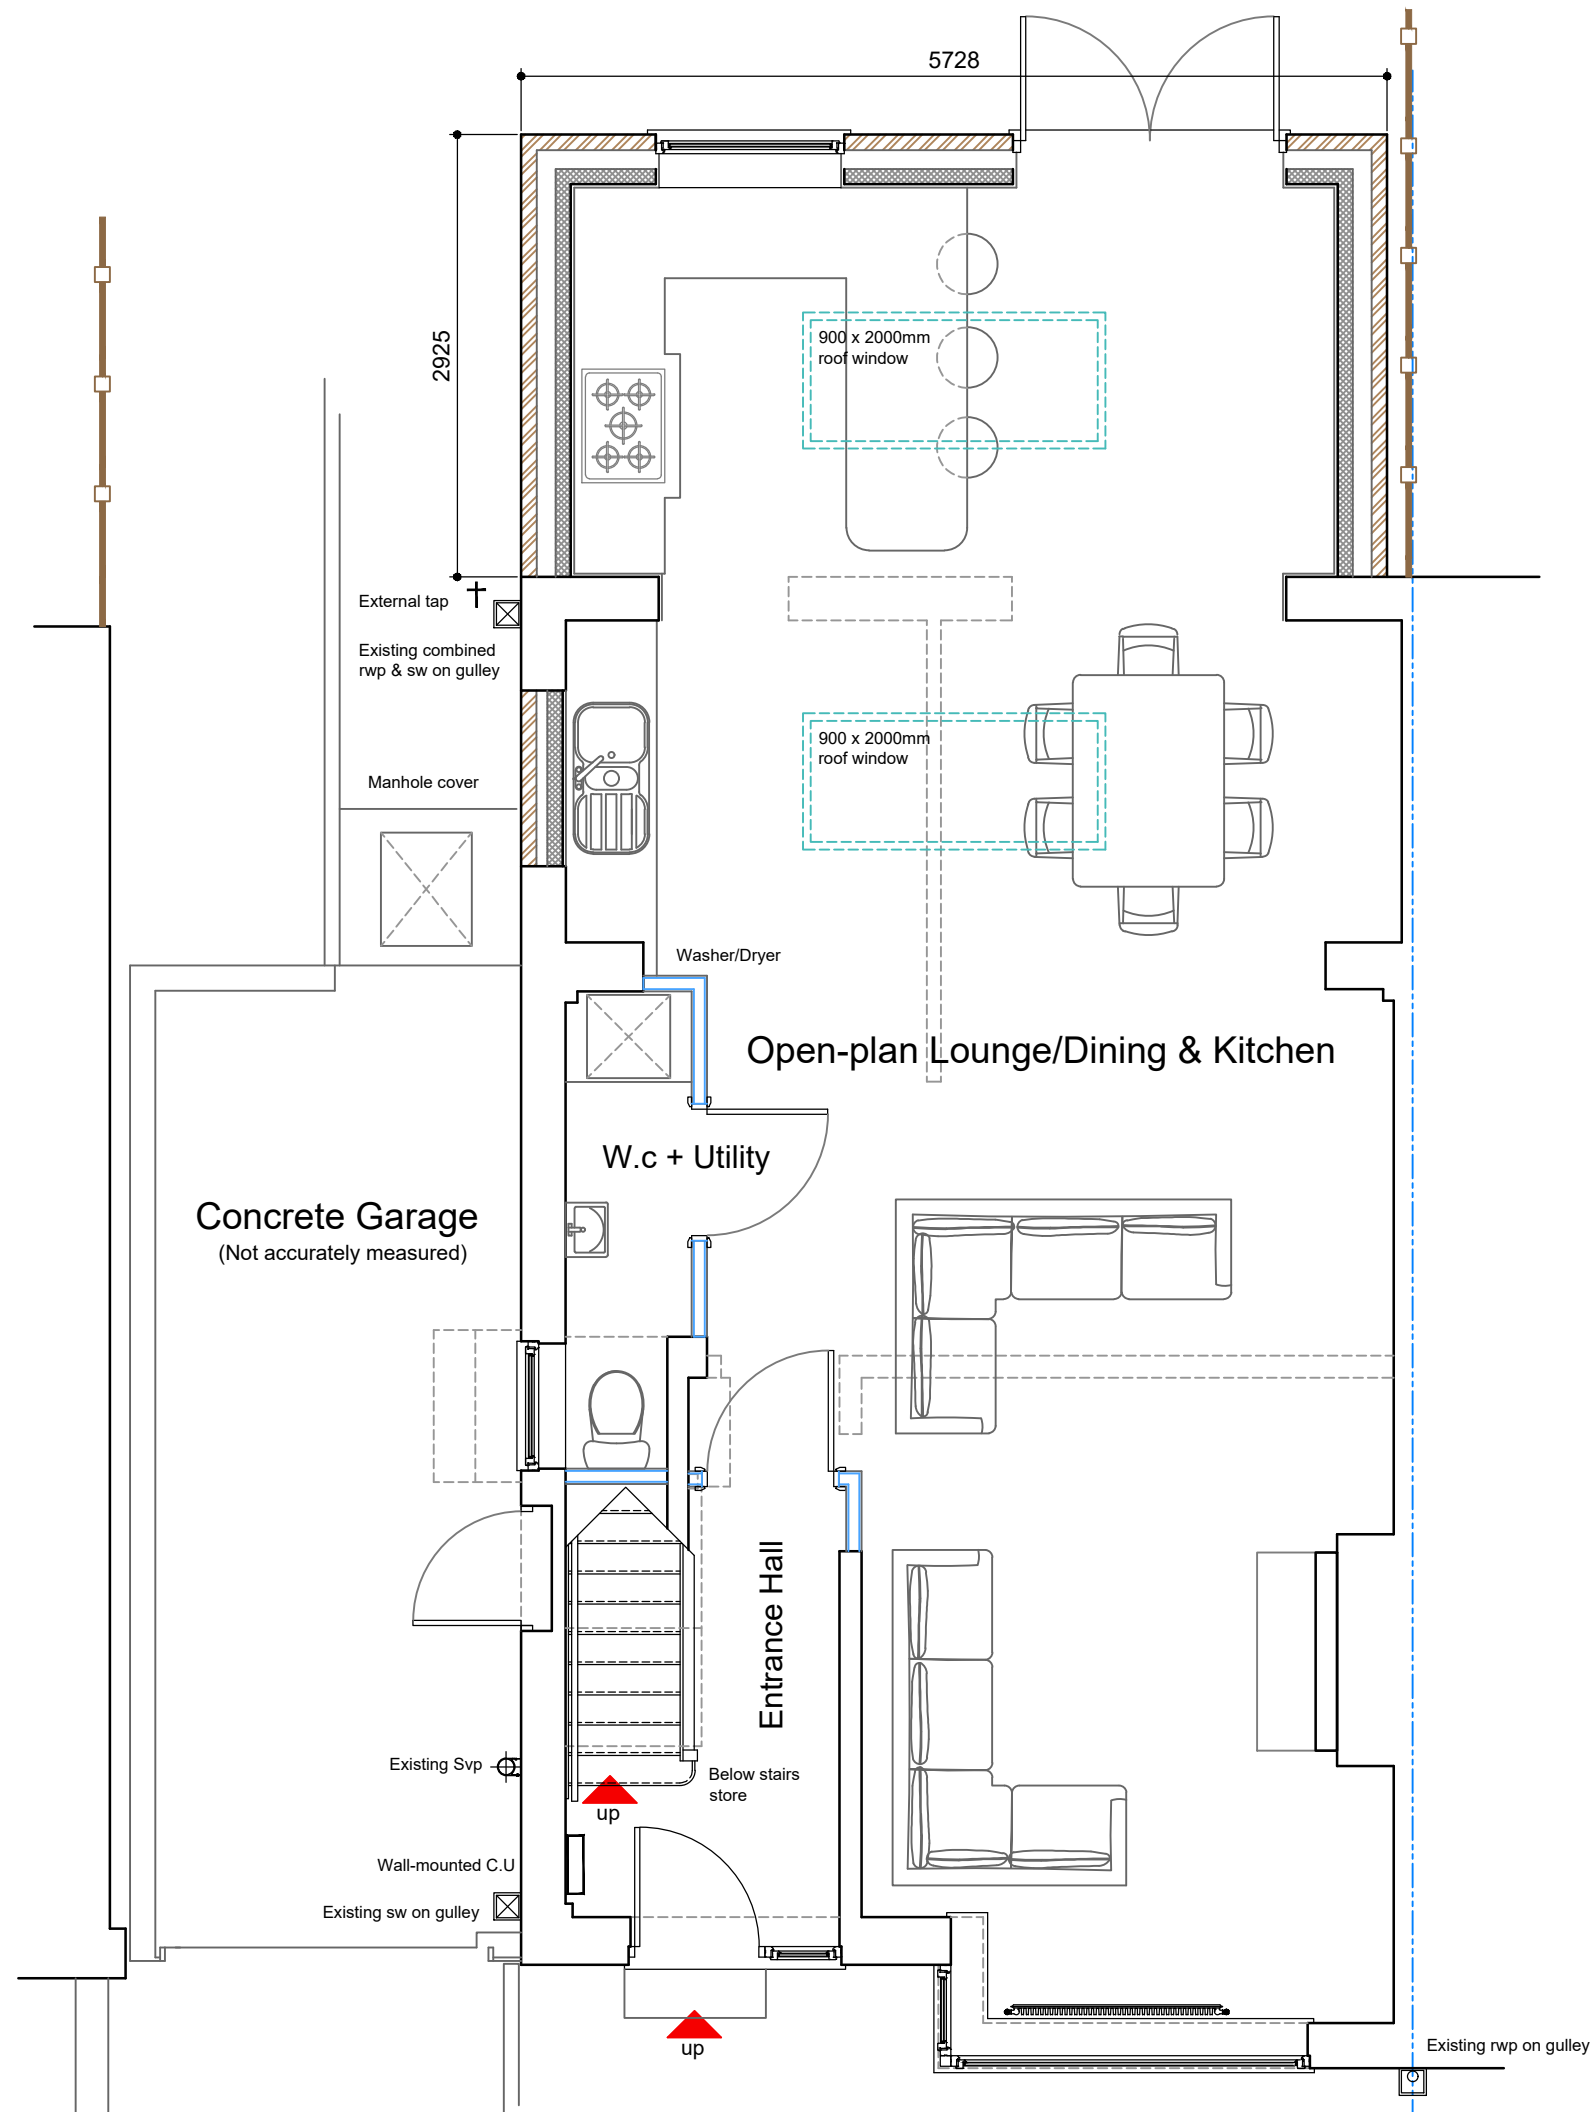

Status  
Forwarded for L.A Planning approval

Project  
Proposed Single-storey Flat-roof  
Rear Extension to form increased  
living accommodation + various  
Internal & External Alterations,  
25 Parsons Drive, Middleton,  
Manchester, M24 5DJ

Title  
Proposed Ground Floor layout

Client  
Miss A. Cannon & Mr D. Wilson

|        |            |          |
|--------|------------|----------|
| Date   | Scale      |          |
| 03:25  | 1:50@A3    |          |
| Job no | Drawing no | Revision |
| 25-009 | PL-06      |          |



AB Architecture Ltd  
Andrew Barber - Director  
31 Radcliffe Road, Winsford  
Cheshire, CW7 1RE  
07739 795785  
www.abarch.co.uk  
andy@abarch.co.uk