




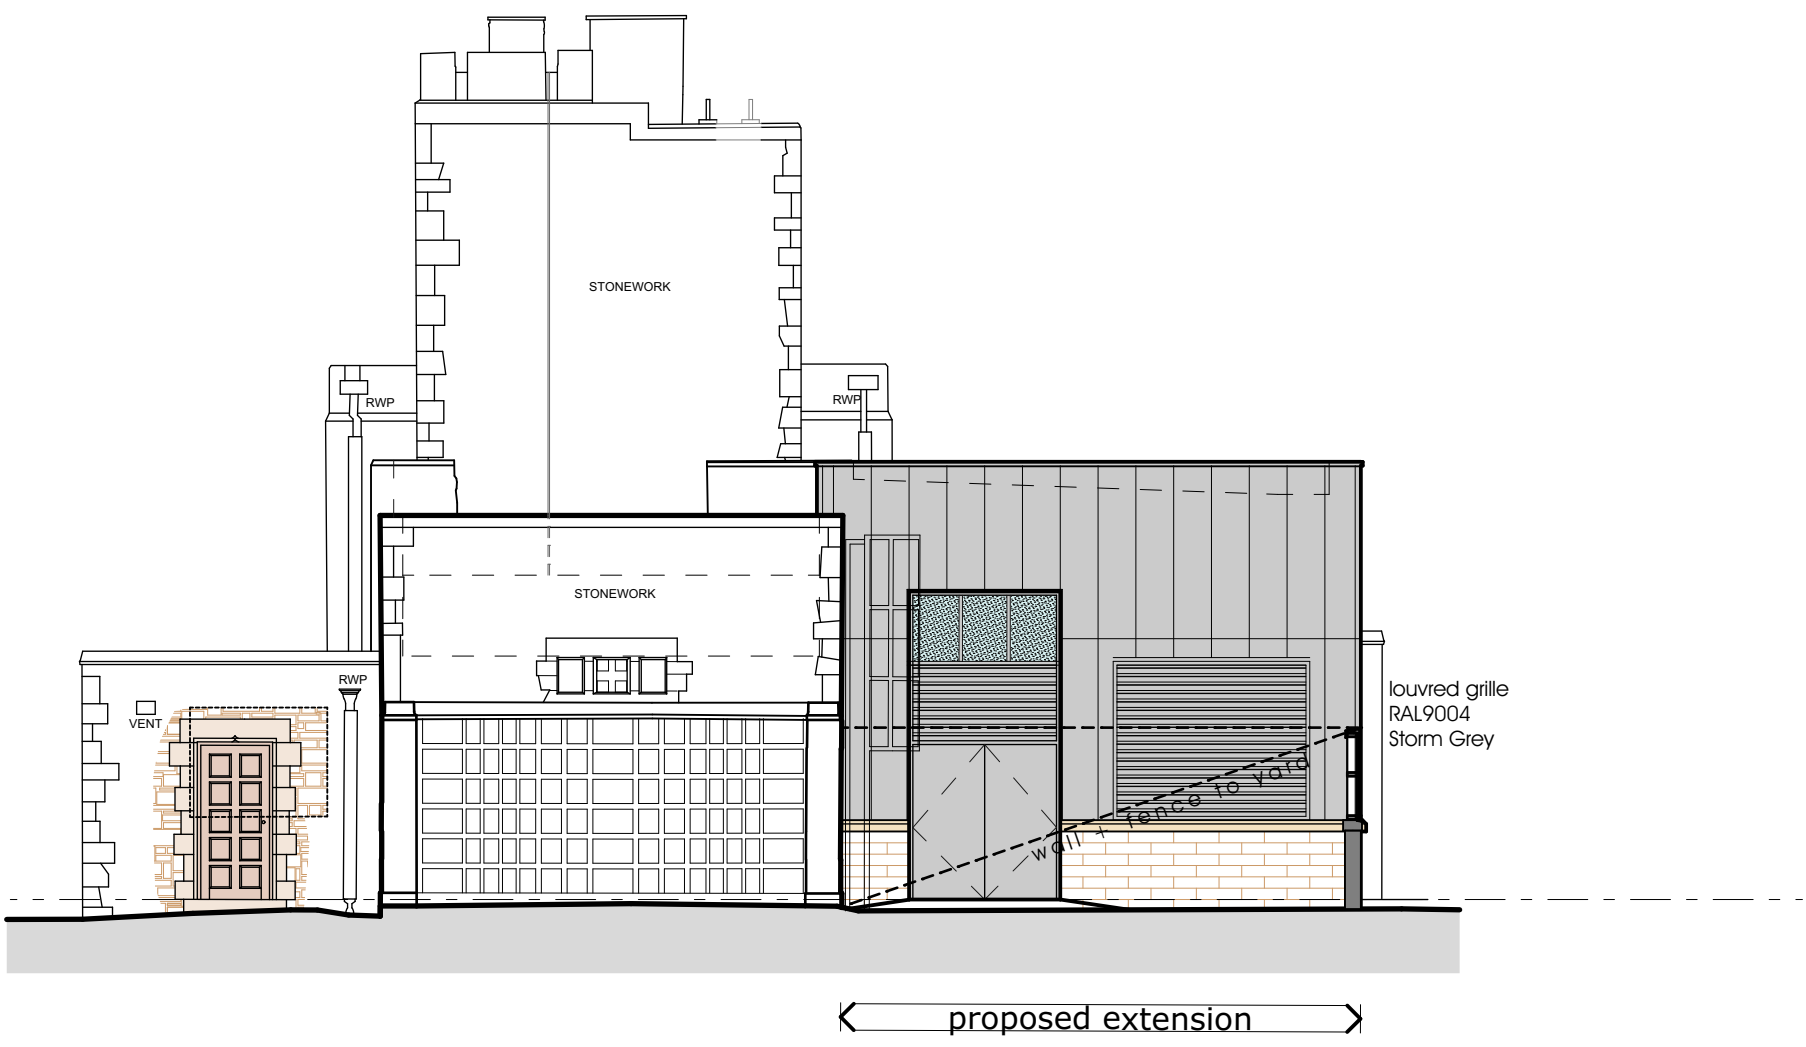

east

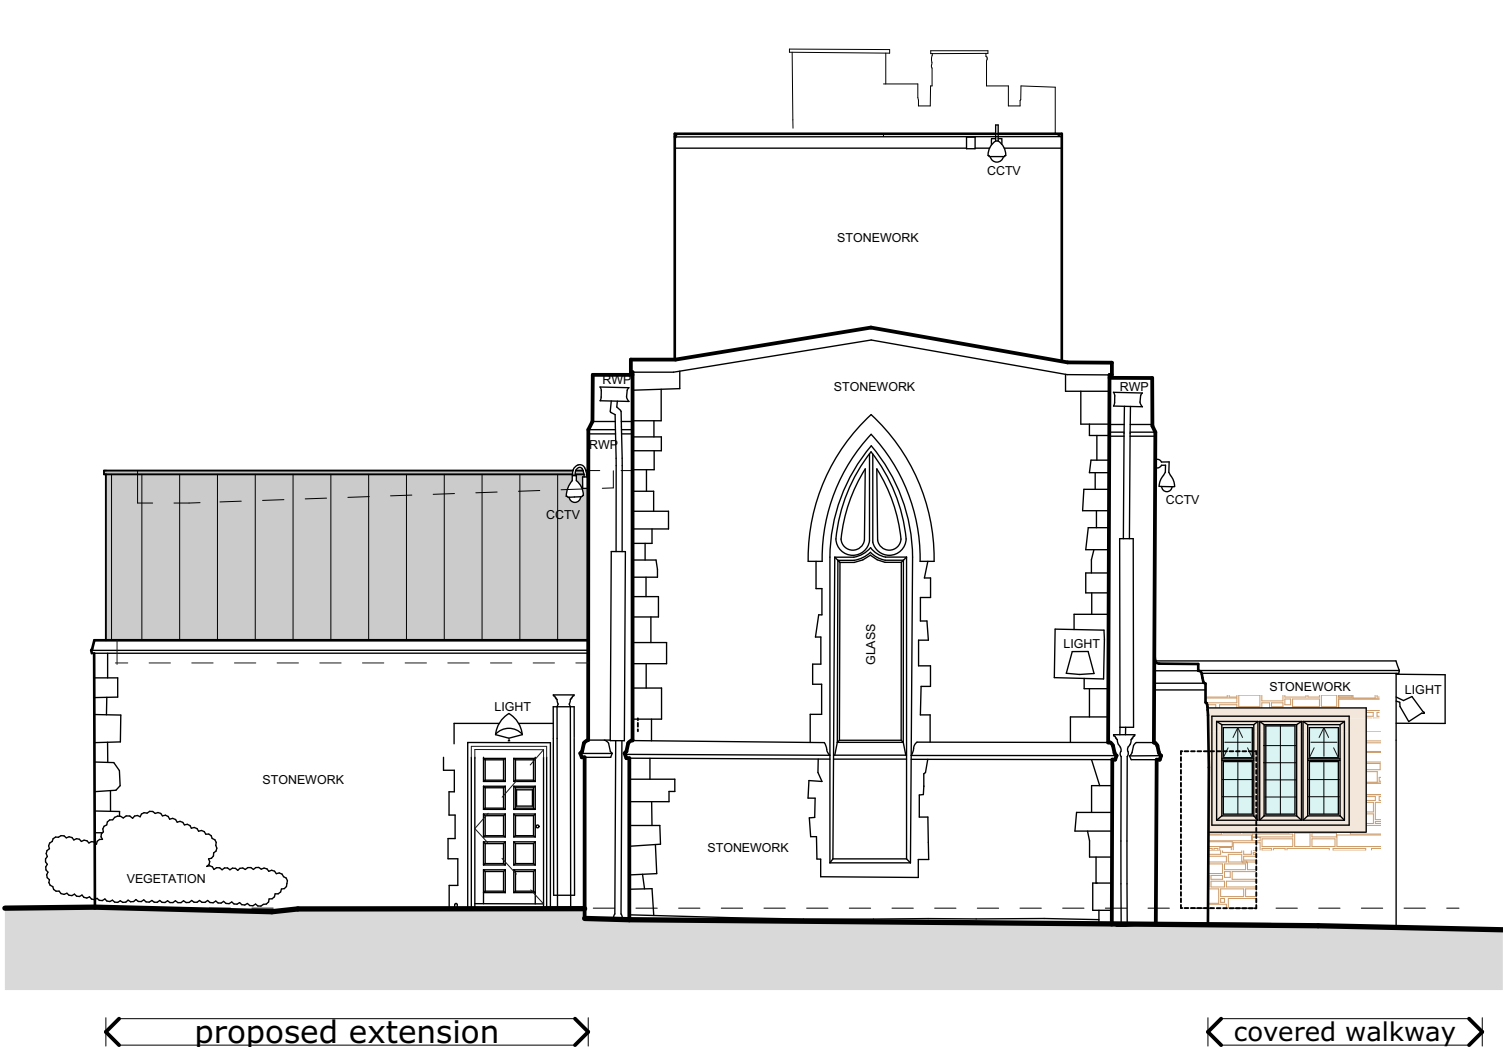


west

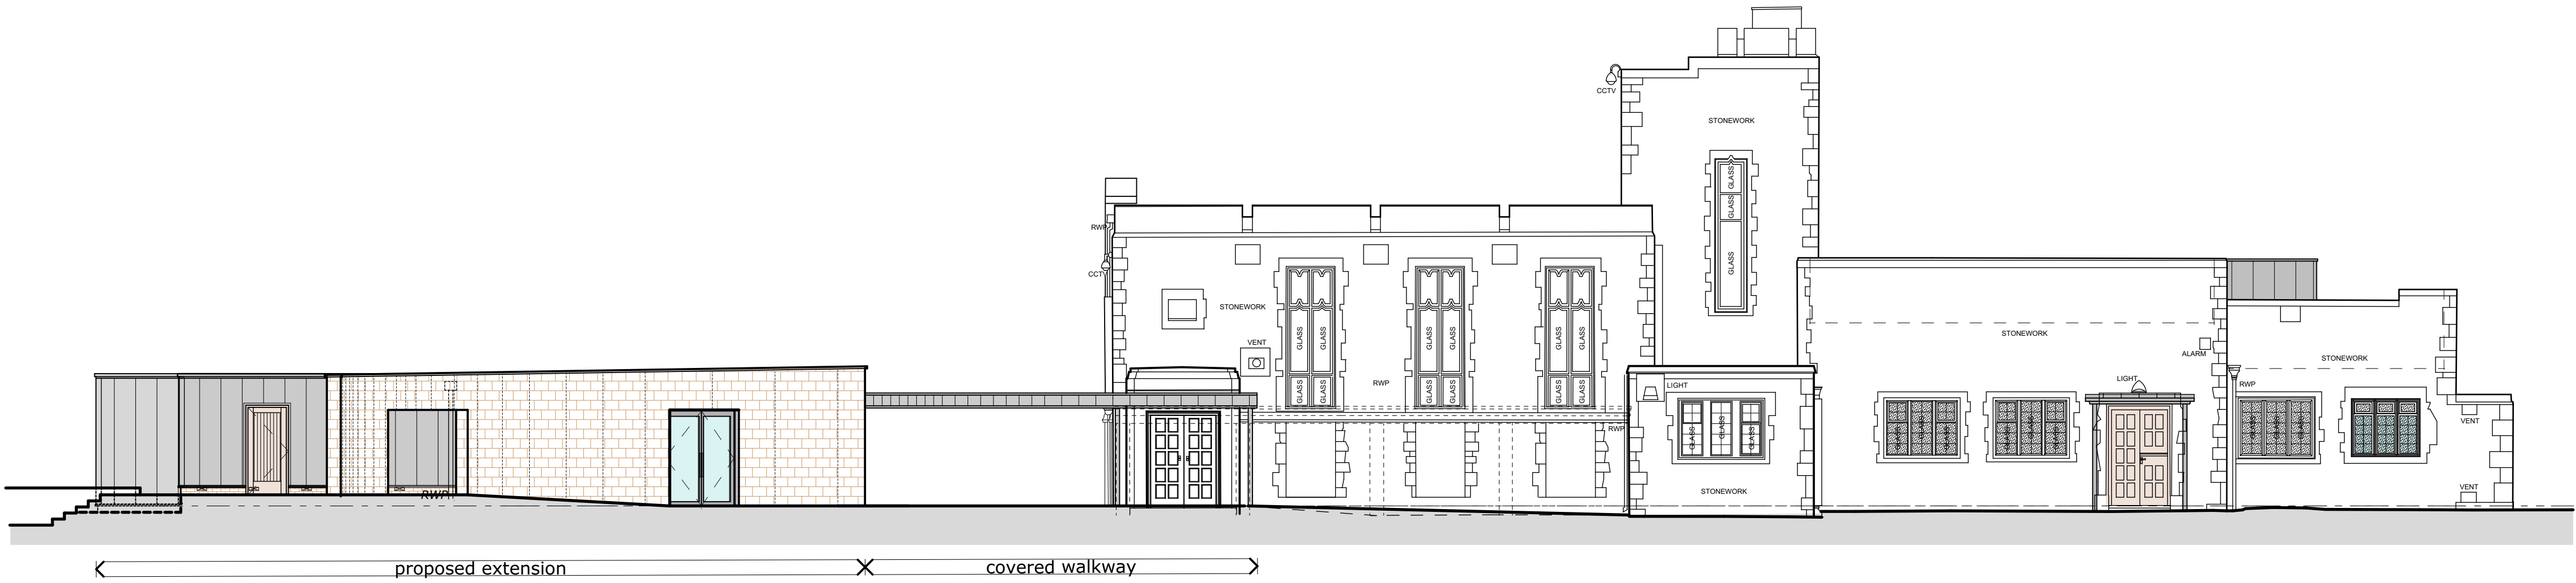

south



north

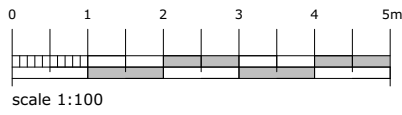

issue: © copyright in this drawing is vested in campbell driver partnership limited

- A: original issue
B: 29.06.20: canopy sides removed, windows amended
C: 07.07.20: window fenestration amended, metal cladding added to waiting room
D :
E : 22.03.23 : aws : external flue added
F : 15.05.23 : aws : external flue colour amended
G : 25.05.23 : aws : flue omitted, louvre noted.



precedent images

campbelldriverpartnership
architects

client: rochdale borough council

project: extension and refurbishment

rochdale crematorium, rochdale

sheet: proposed elevations

job no:	20.115	dwg no:	010	G
---------	--------	---------	-----	---

scale: 1:100 @ A1
date: 04.06.20
drawn: dp
capricorn park
blackwater road
blackburn bb1 5qr
t: 01254 297700
e: design@cdpartnership.co.uk