


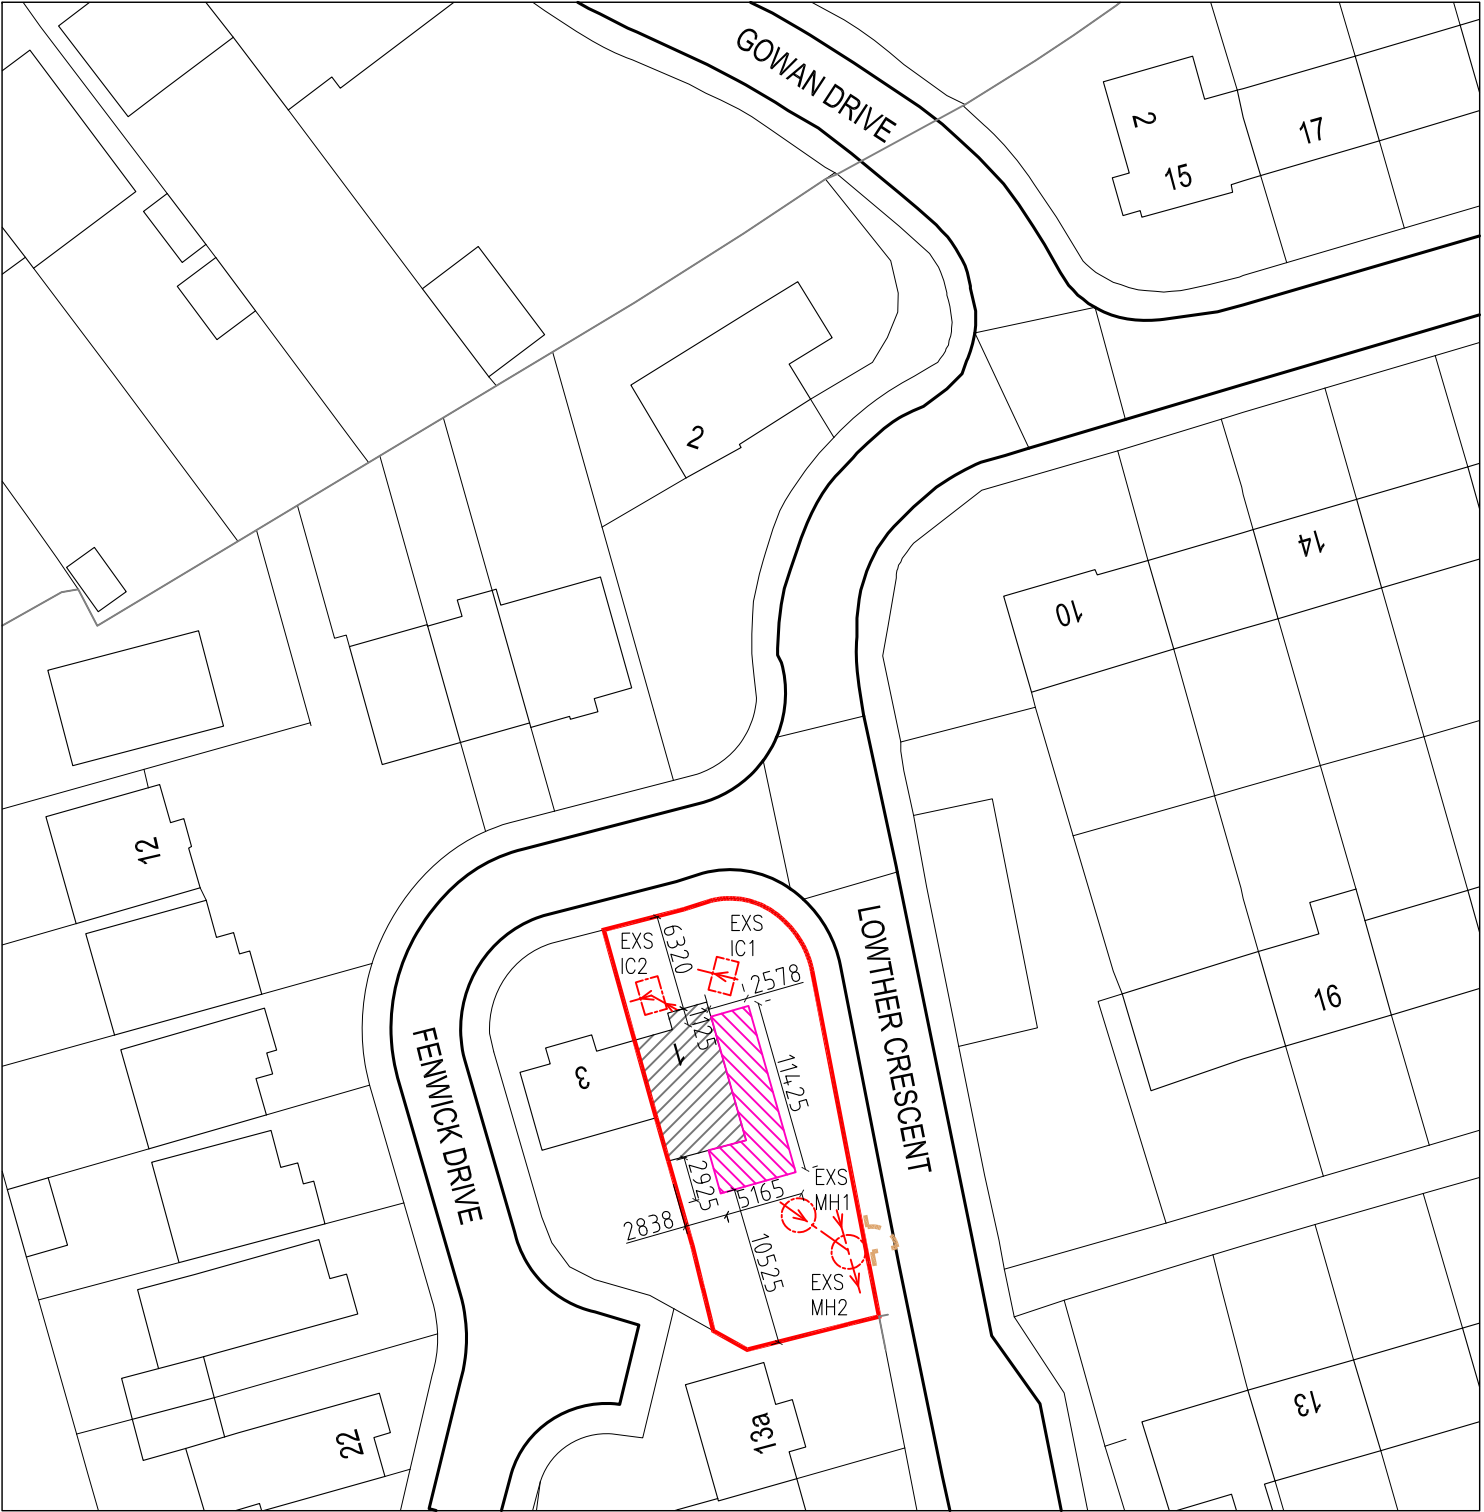

LEGEND:

-  AREA OF THE SITE
-  AREA OF THE EXISTING BUILDINGS
-  AREA OF THE PROPOSED EXTENSION
-  EXS IC EXISTING DRAINAGE INSPECTION CHAMBER
-  EXS MH EXISTING DRAINAGE MANHOLE

PROPOSED SITE PLAN
Sc. 1:500

