



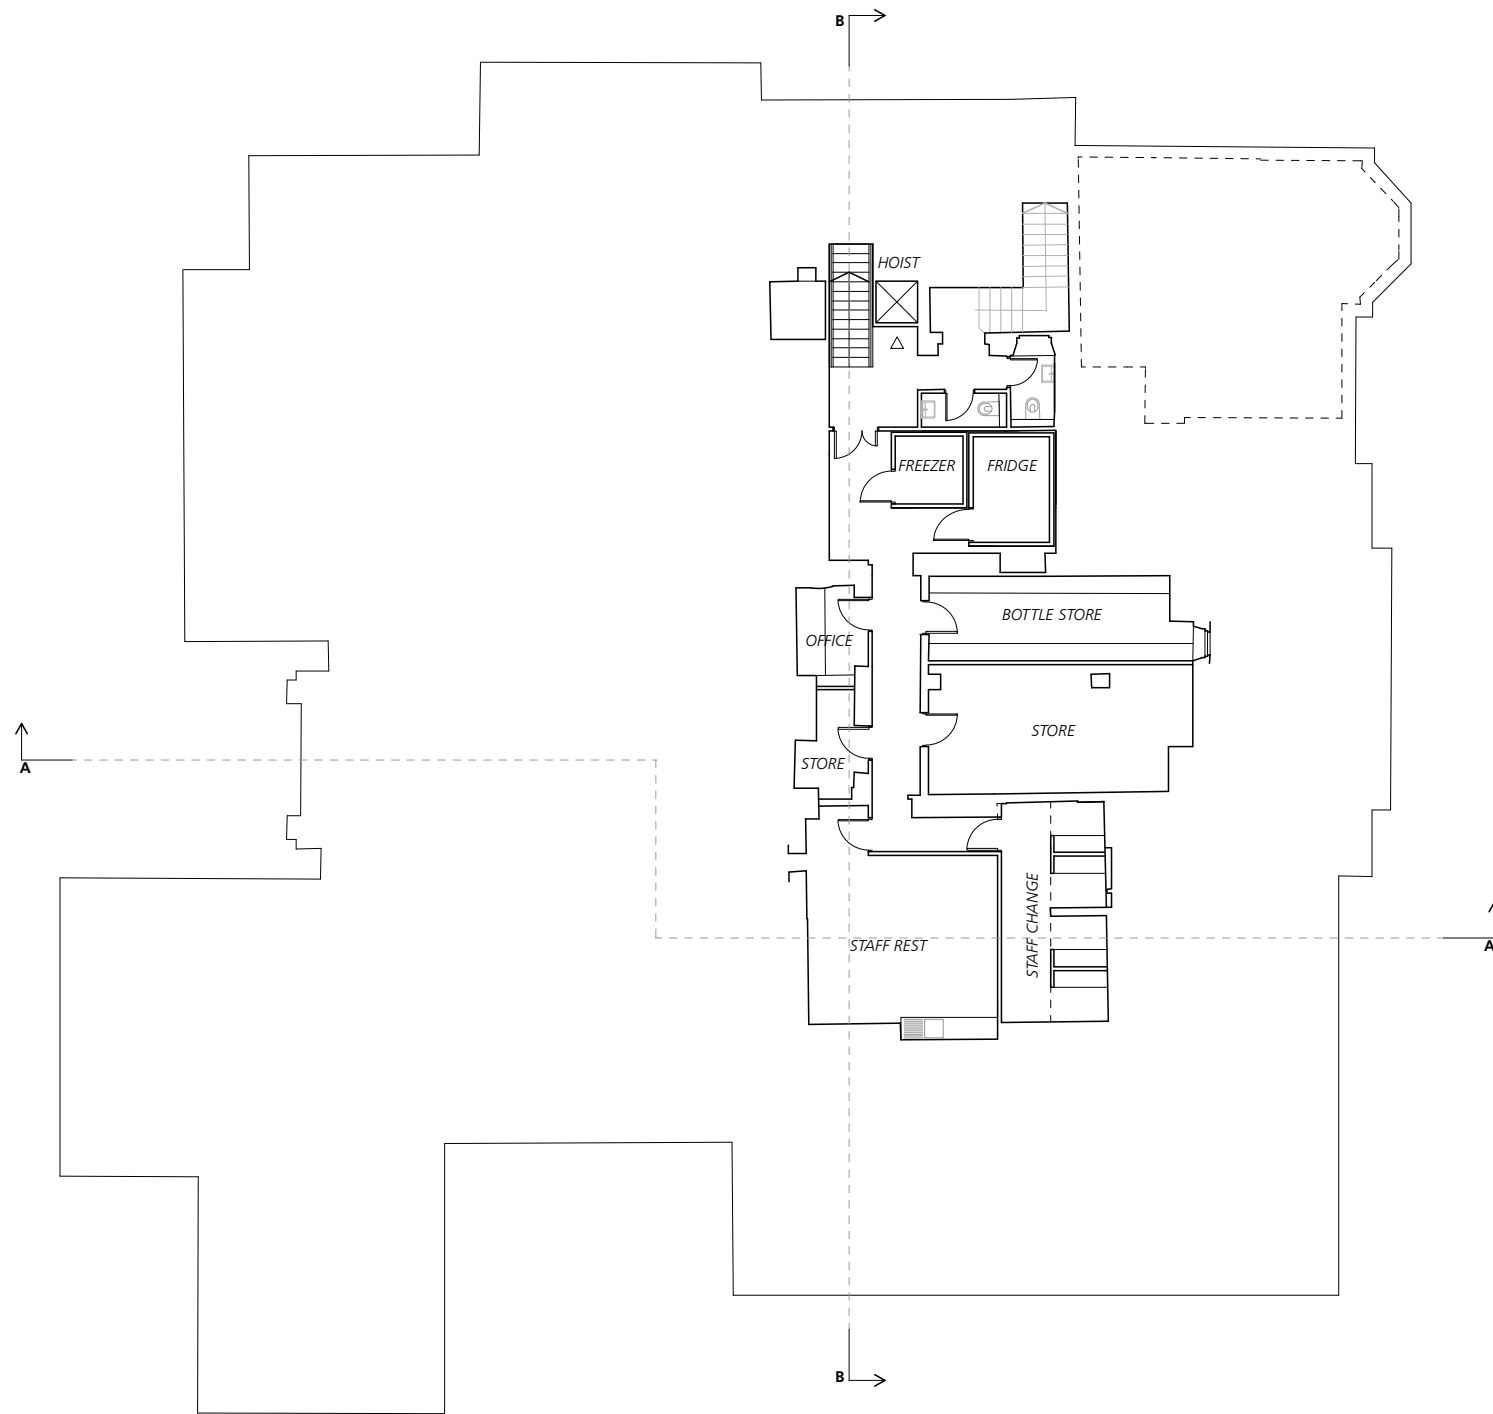

Rev A3 - 04/23 - Internal layout amended
Rev A2 - 05/22 - Internal layout amended

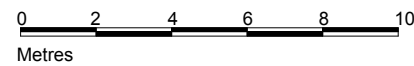

Jonathan Davidson Architects

Architecture & Industrial Design

47 Hilton Street
MANCHESTER
M1 2EF
t: 0161 711 0835
e: inbox@jddavidsonarchitects.com
w: www.jddavidsonarchitects.com

Client Elle R Leisure
Project **Proposed Albert's Restaurant**
Edenfield Rd, Norden
Scale 1:100 @ A1 / 1:200 @ A3
Date Feb 2022

Document **Planning Drawing**
Proposed Basement Plan
Status For information

Doc Ref	366	PD	2003	A3
---------	-----	----	------	----