



notes:

- DO NOT SCALE FROM THIS DRAWING - USE FIGURED DIMENSIONS ONLY.
- TO BE READ IN CONJUNCTION WITH ALL OTHER CONSULTANTS / SPECIALISTS DRAWINGS. REPORT ANY DISCREPANCIES BEFORE AFFECTED WORK COMMENCES.
- ALL SETTING OUT DIMENSIONS TO BE CHECKED ON SITE BY CONTRACTOR BEFORE WORK COMMENCES.

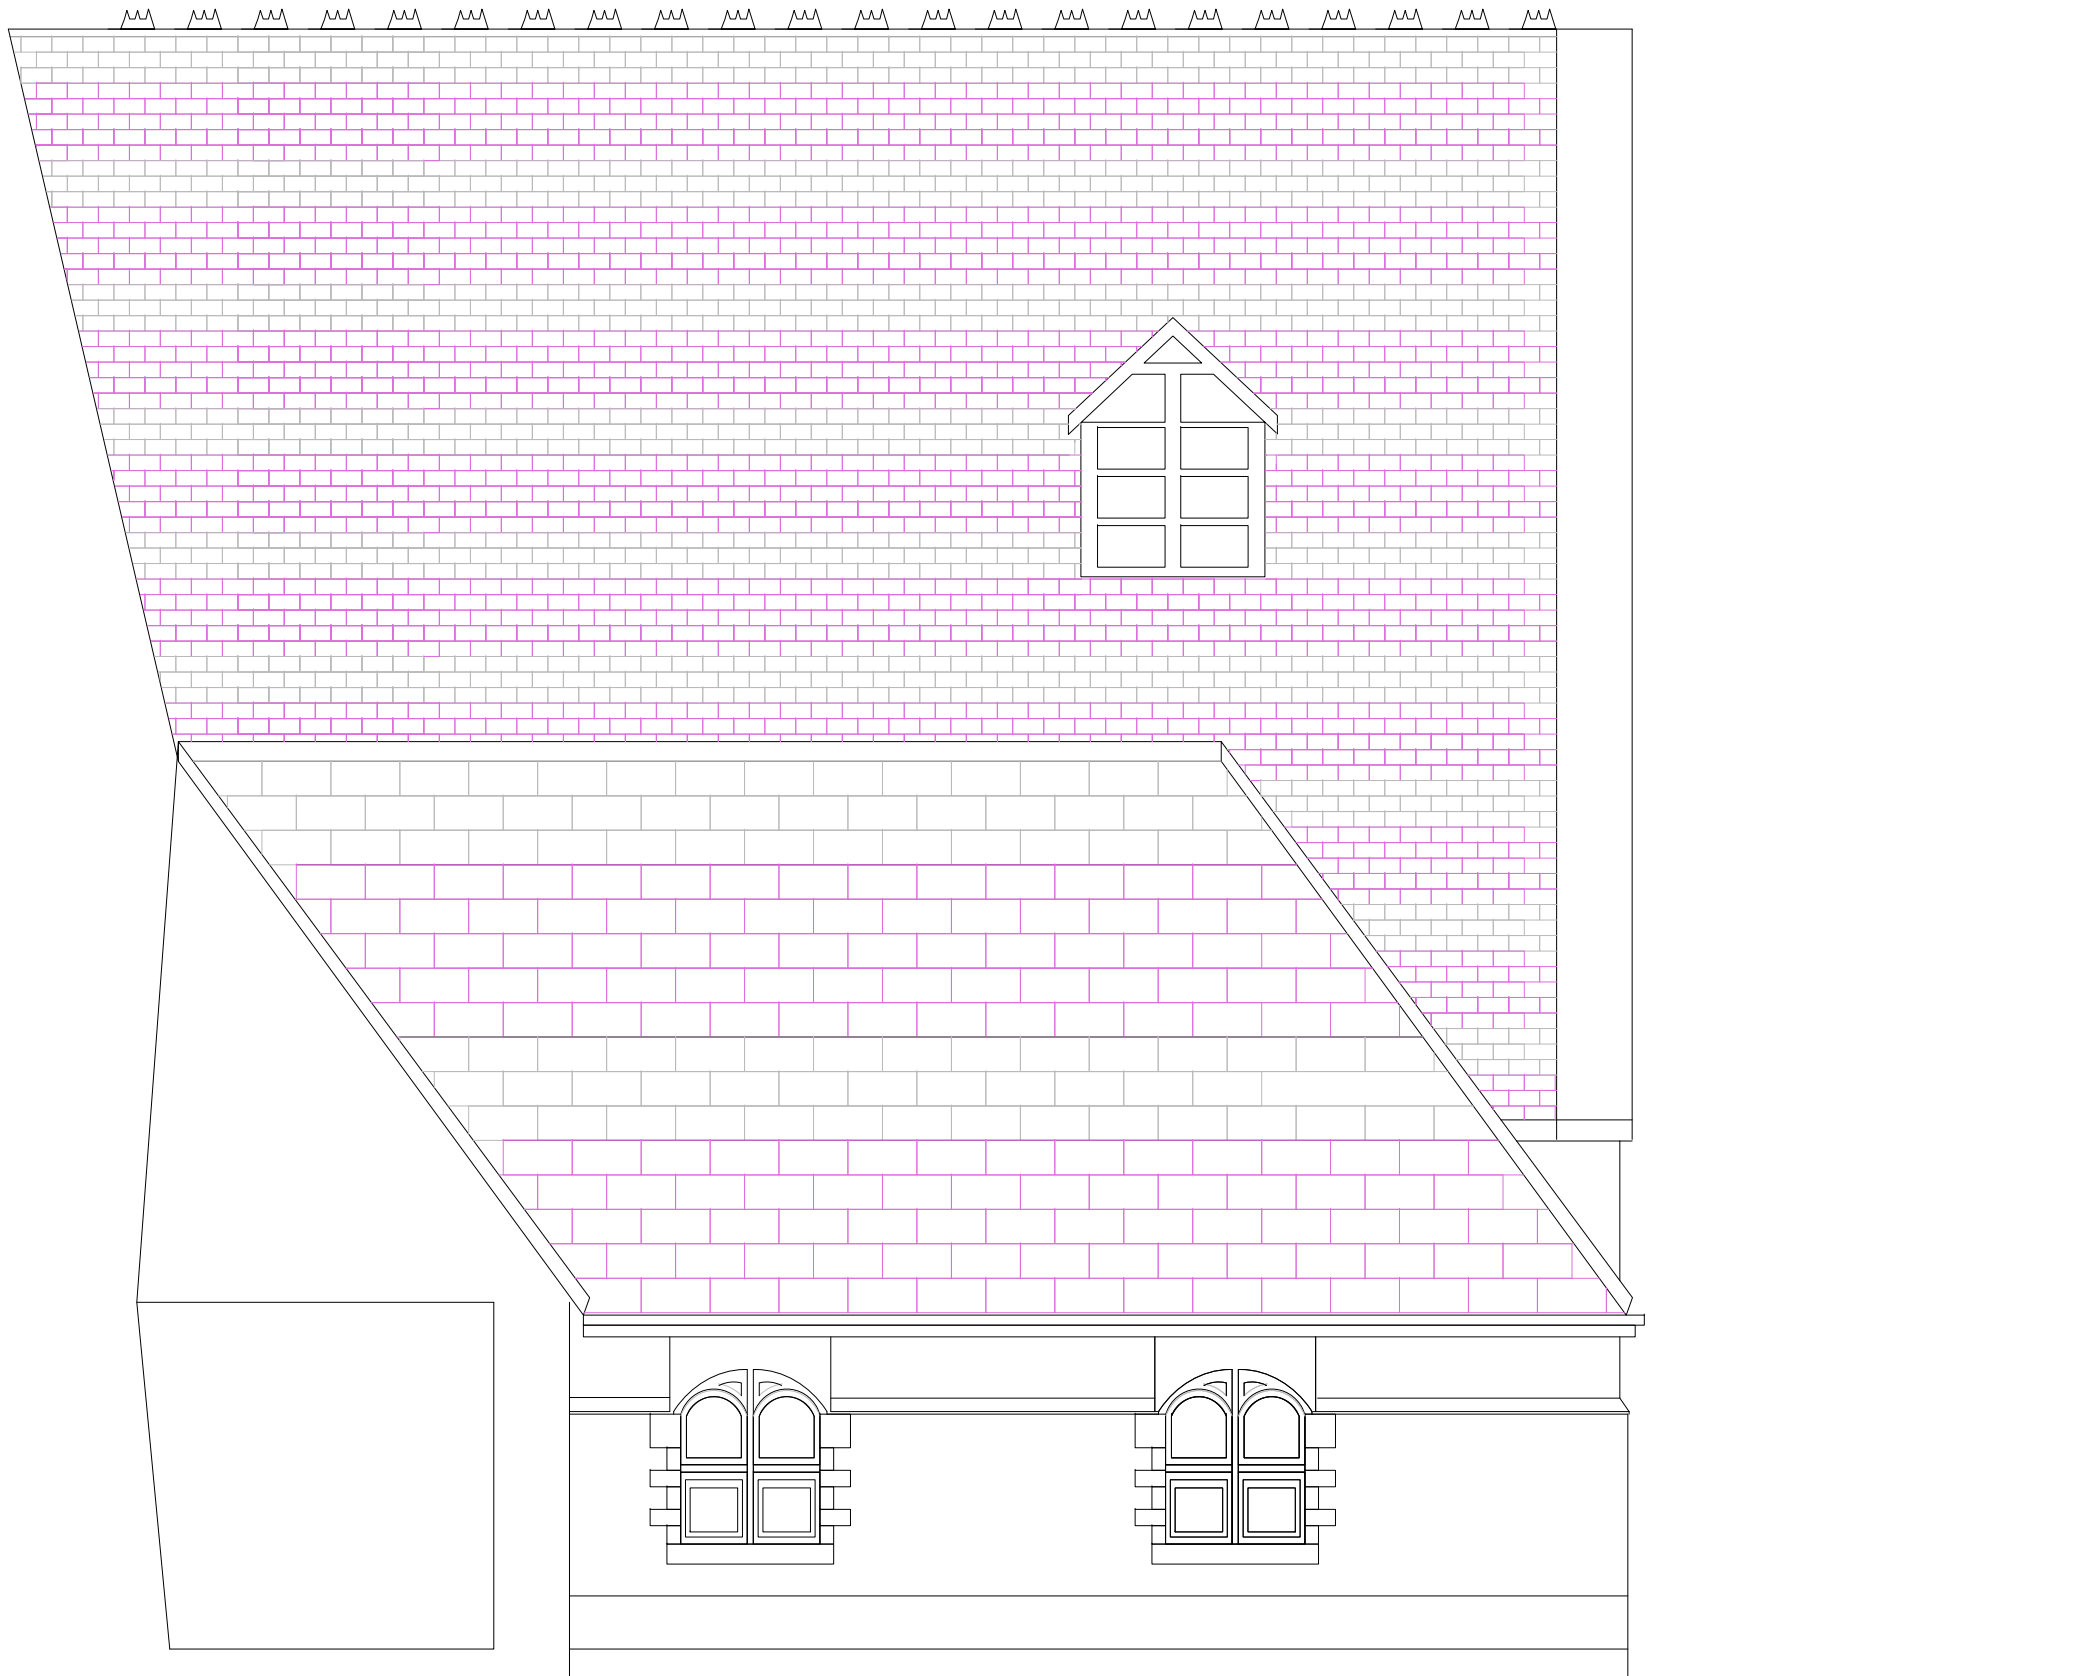

Elevation BB

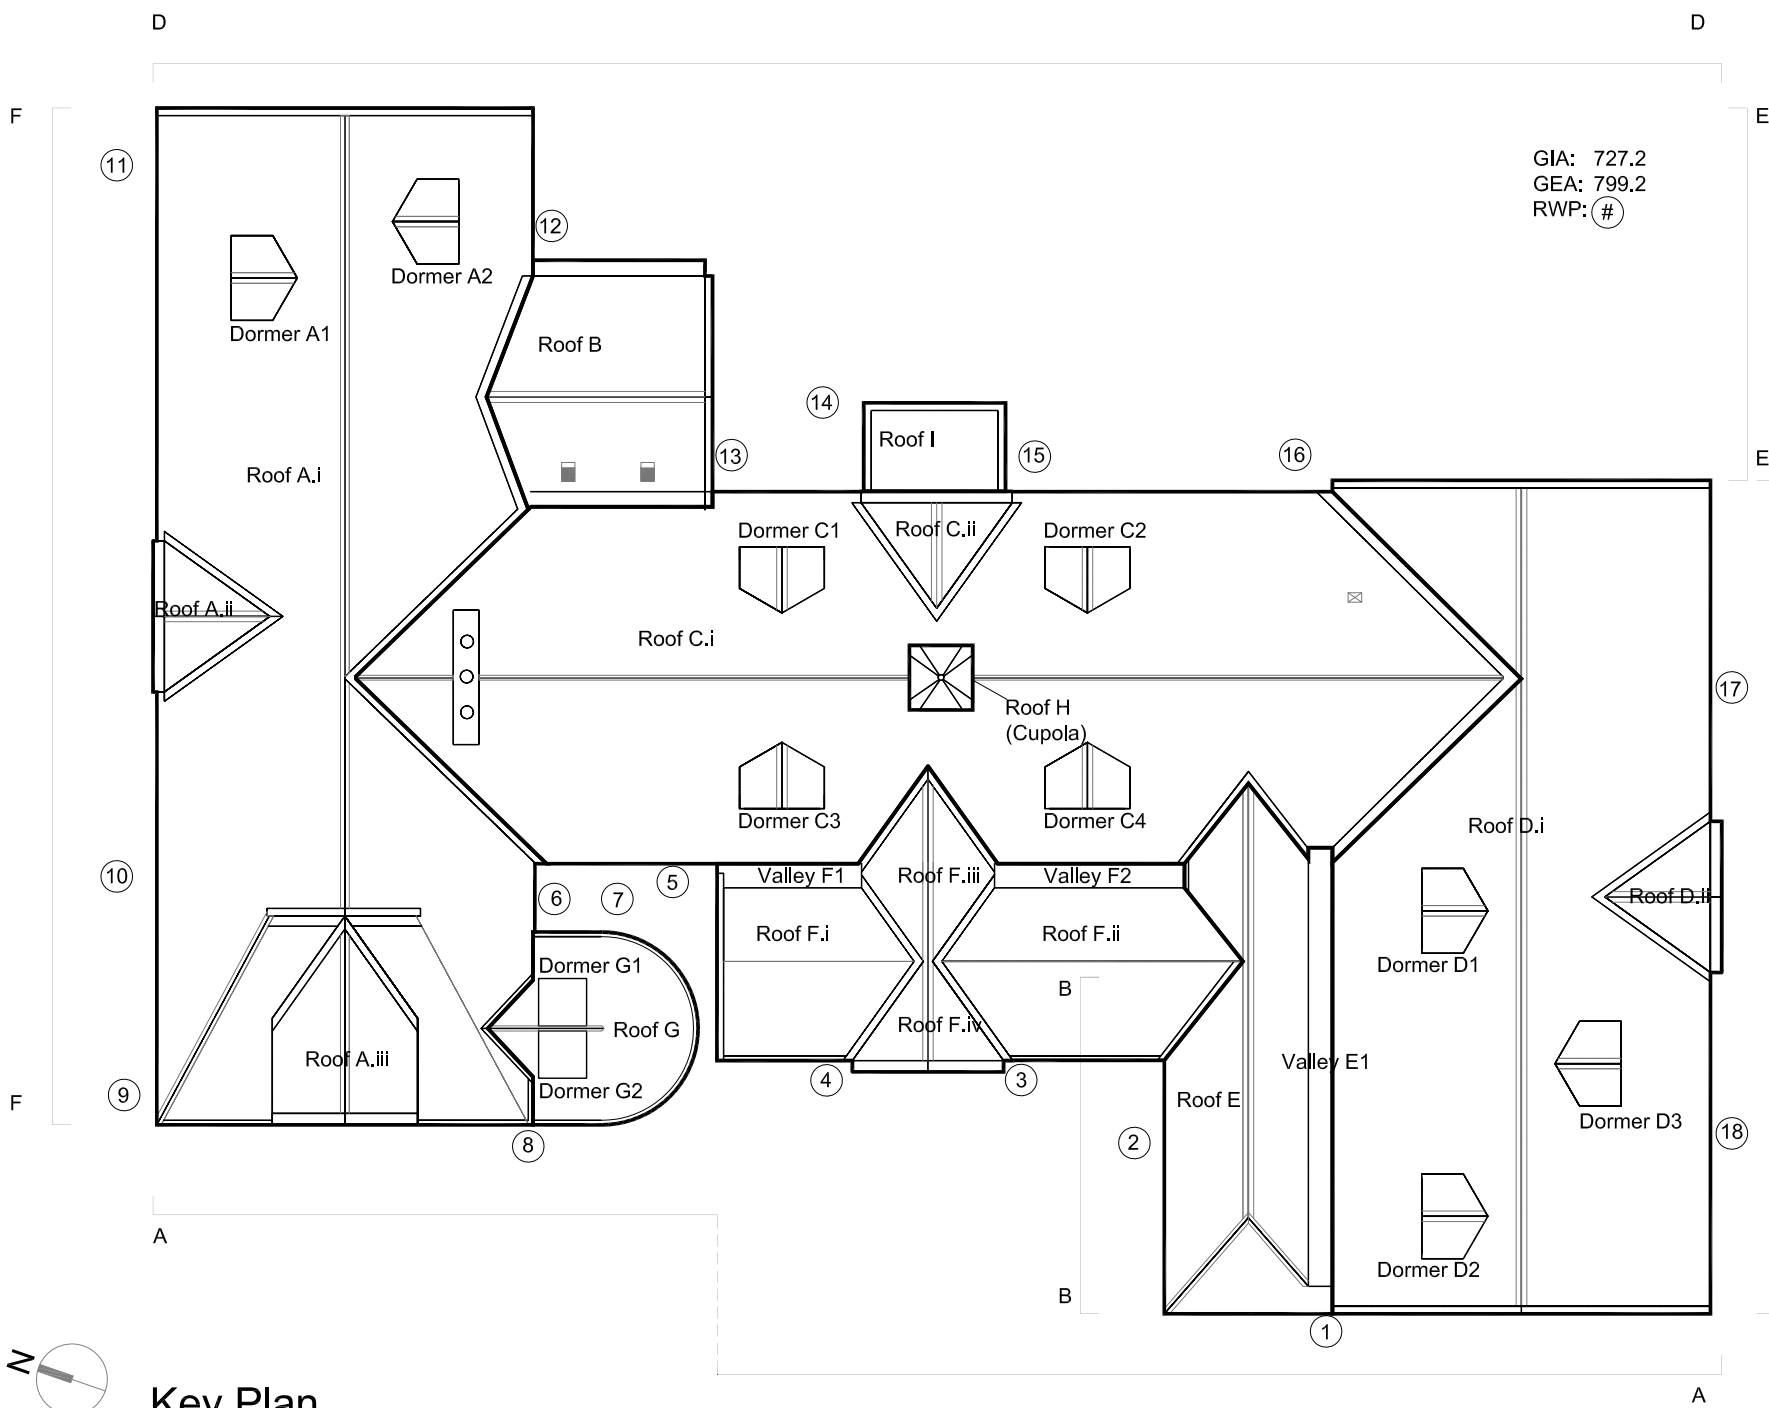

CLIENT | Rochdale Borough Council
PROJECT | SMP - St Mary's CE Primary School
TITLE | Elevation BB - Existing
NUMBER | SMP-SEV-XX-XX-DR-A-03001

REVISION | P01
STATUS | Planning
SCALE | 1:50 @A1
DATE | 20/10/23
DRAWN BY | SM
CHECKED BY | SGI

seven.

SEVENARCHITECTURE.CO.UK
Studios at:
Unit 1.3, Wauk Mill, 51 Bengal Street,
MANCHESTER, M4 6LN
t: 0161 236 5655
Clarendon House, Victoria Avenue,
HARROGATE, HG1 1DY
t: 01423 709 807
24 Grenville Street,
LONDON, EC1N 6SS
t: 0203 036 0691

REVISIONS | P01 FIRST_ISSUE

20/10/23 SM SGI
DATE: DRAWN: CHECK