





Proposed Front
1 : 100




Proposed Rear
1 : 100

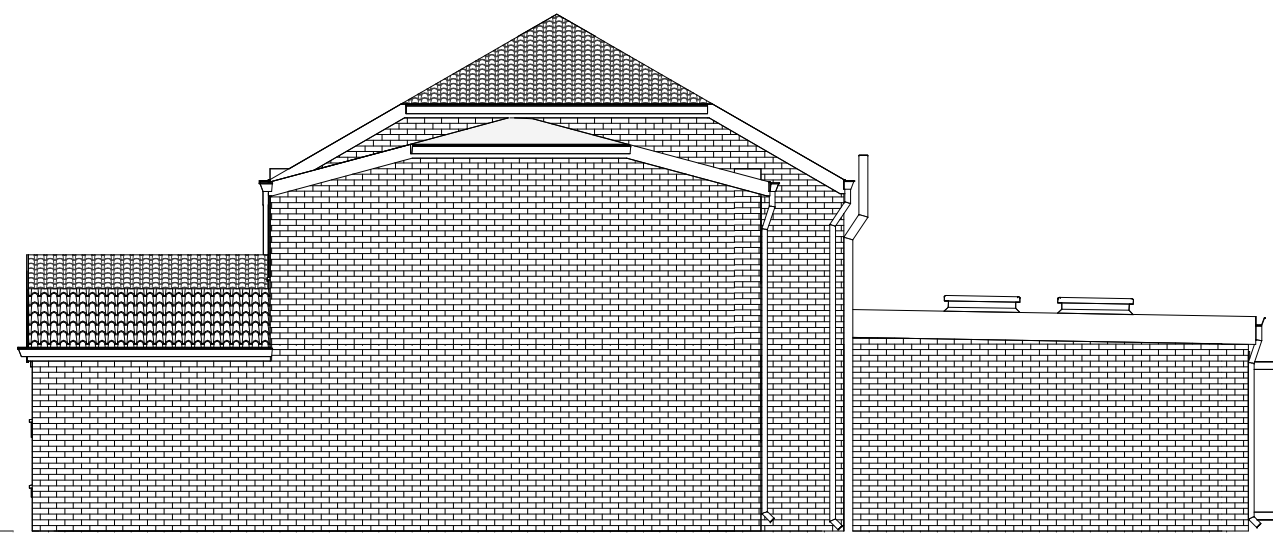

Proposed Side I
1 : 100

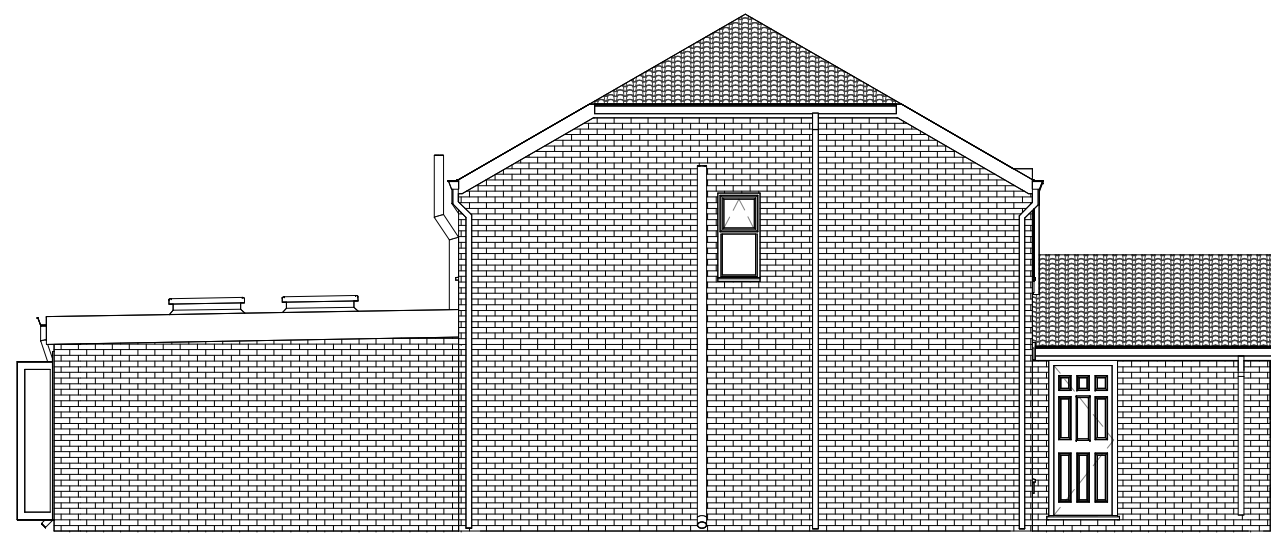


Proposed Side II
1 : 100

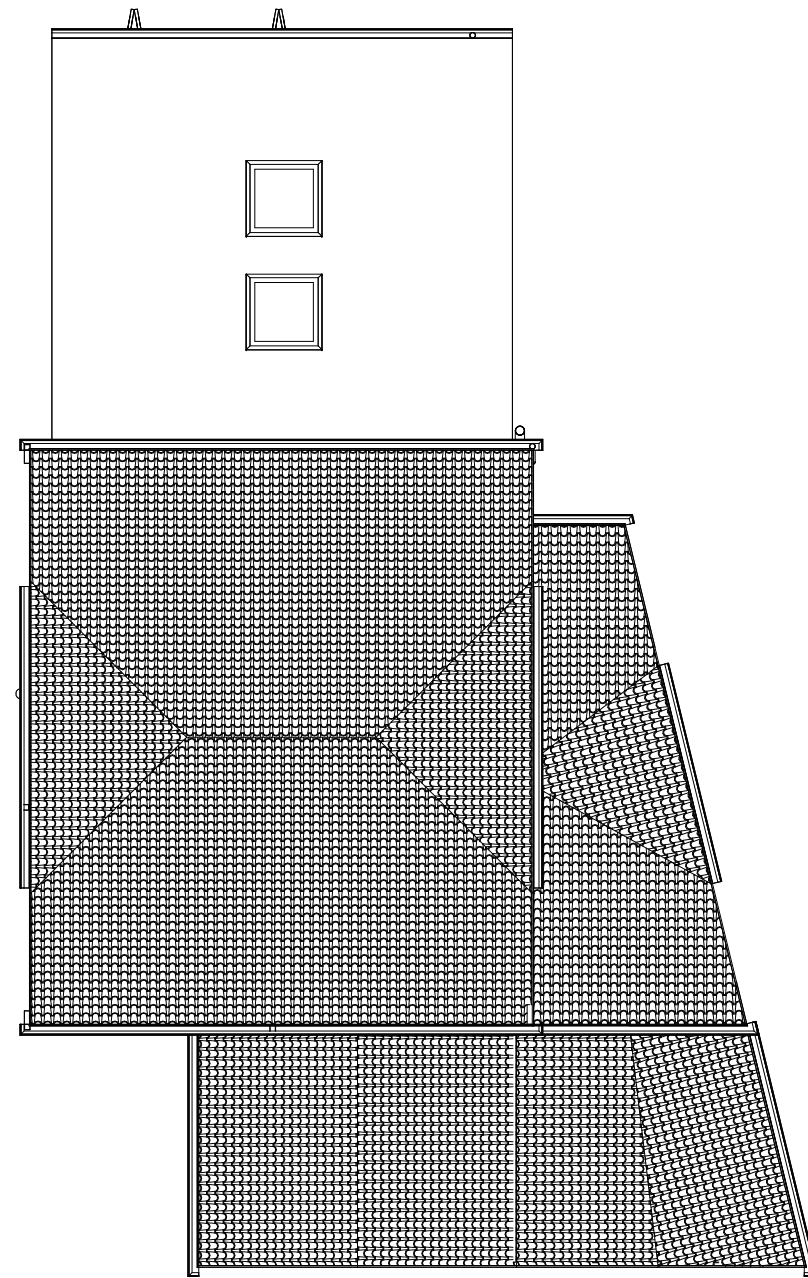


Proposed Roof
1 : 100

Scale: @ A1.
Do NOT scale from this drawing.
If in doubt, ask.
Dimensions must be checked by
contractor before work is commenced.

This drawing remains the property of
Belal Rashid Technical Architecture
and should not be reproduced in full or
in part without prior consent from
Belal Rashid Technical Architecture.

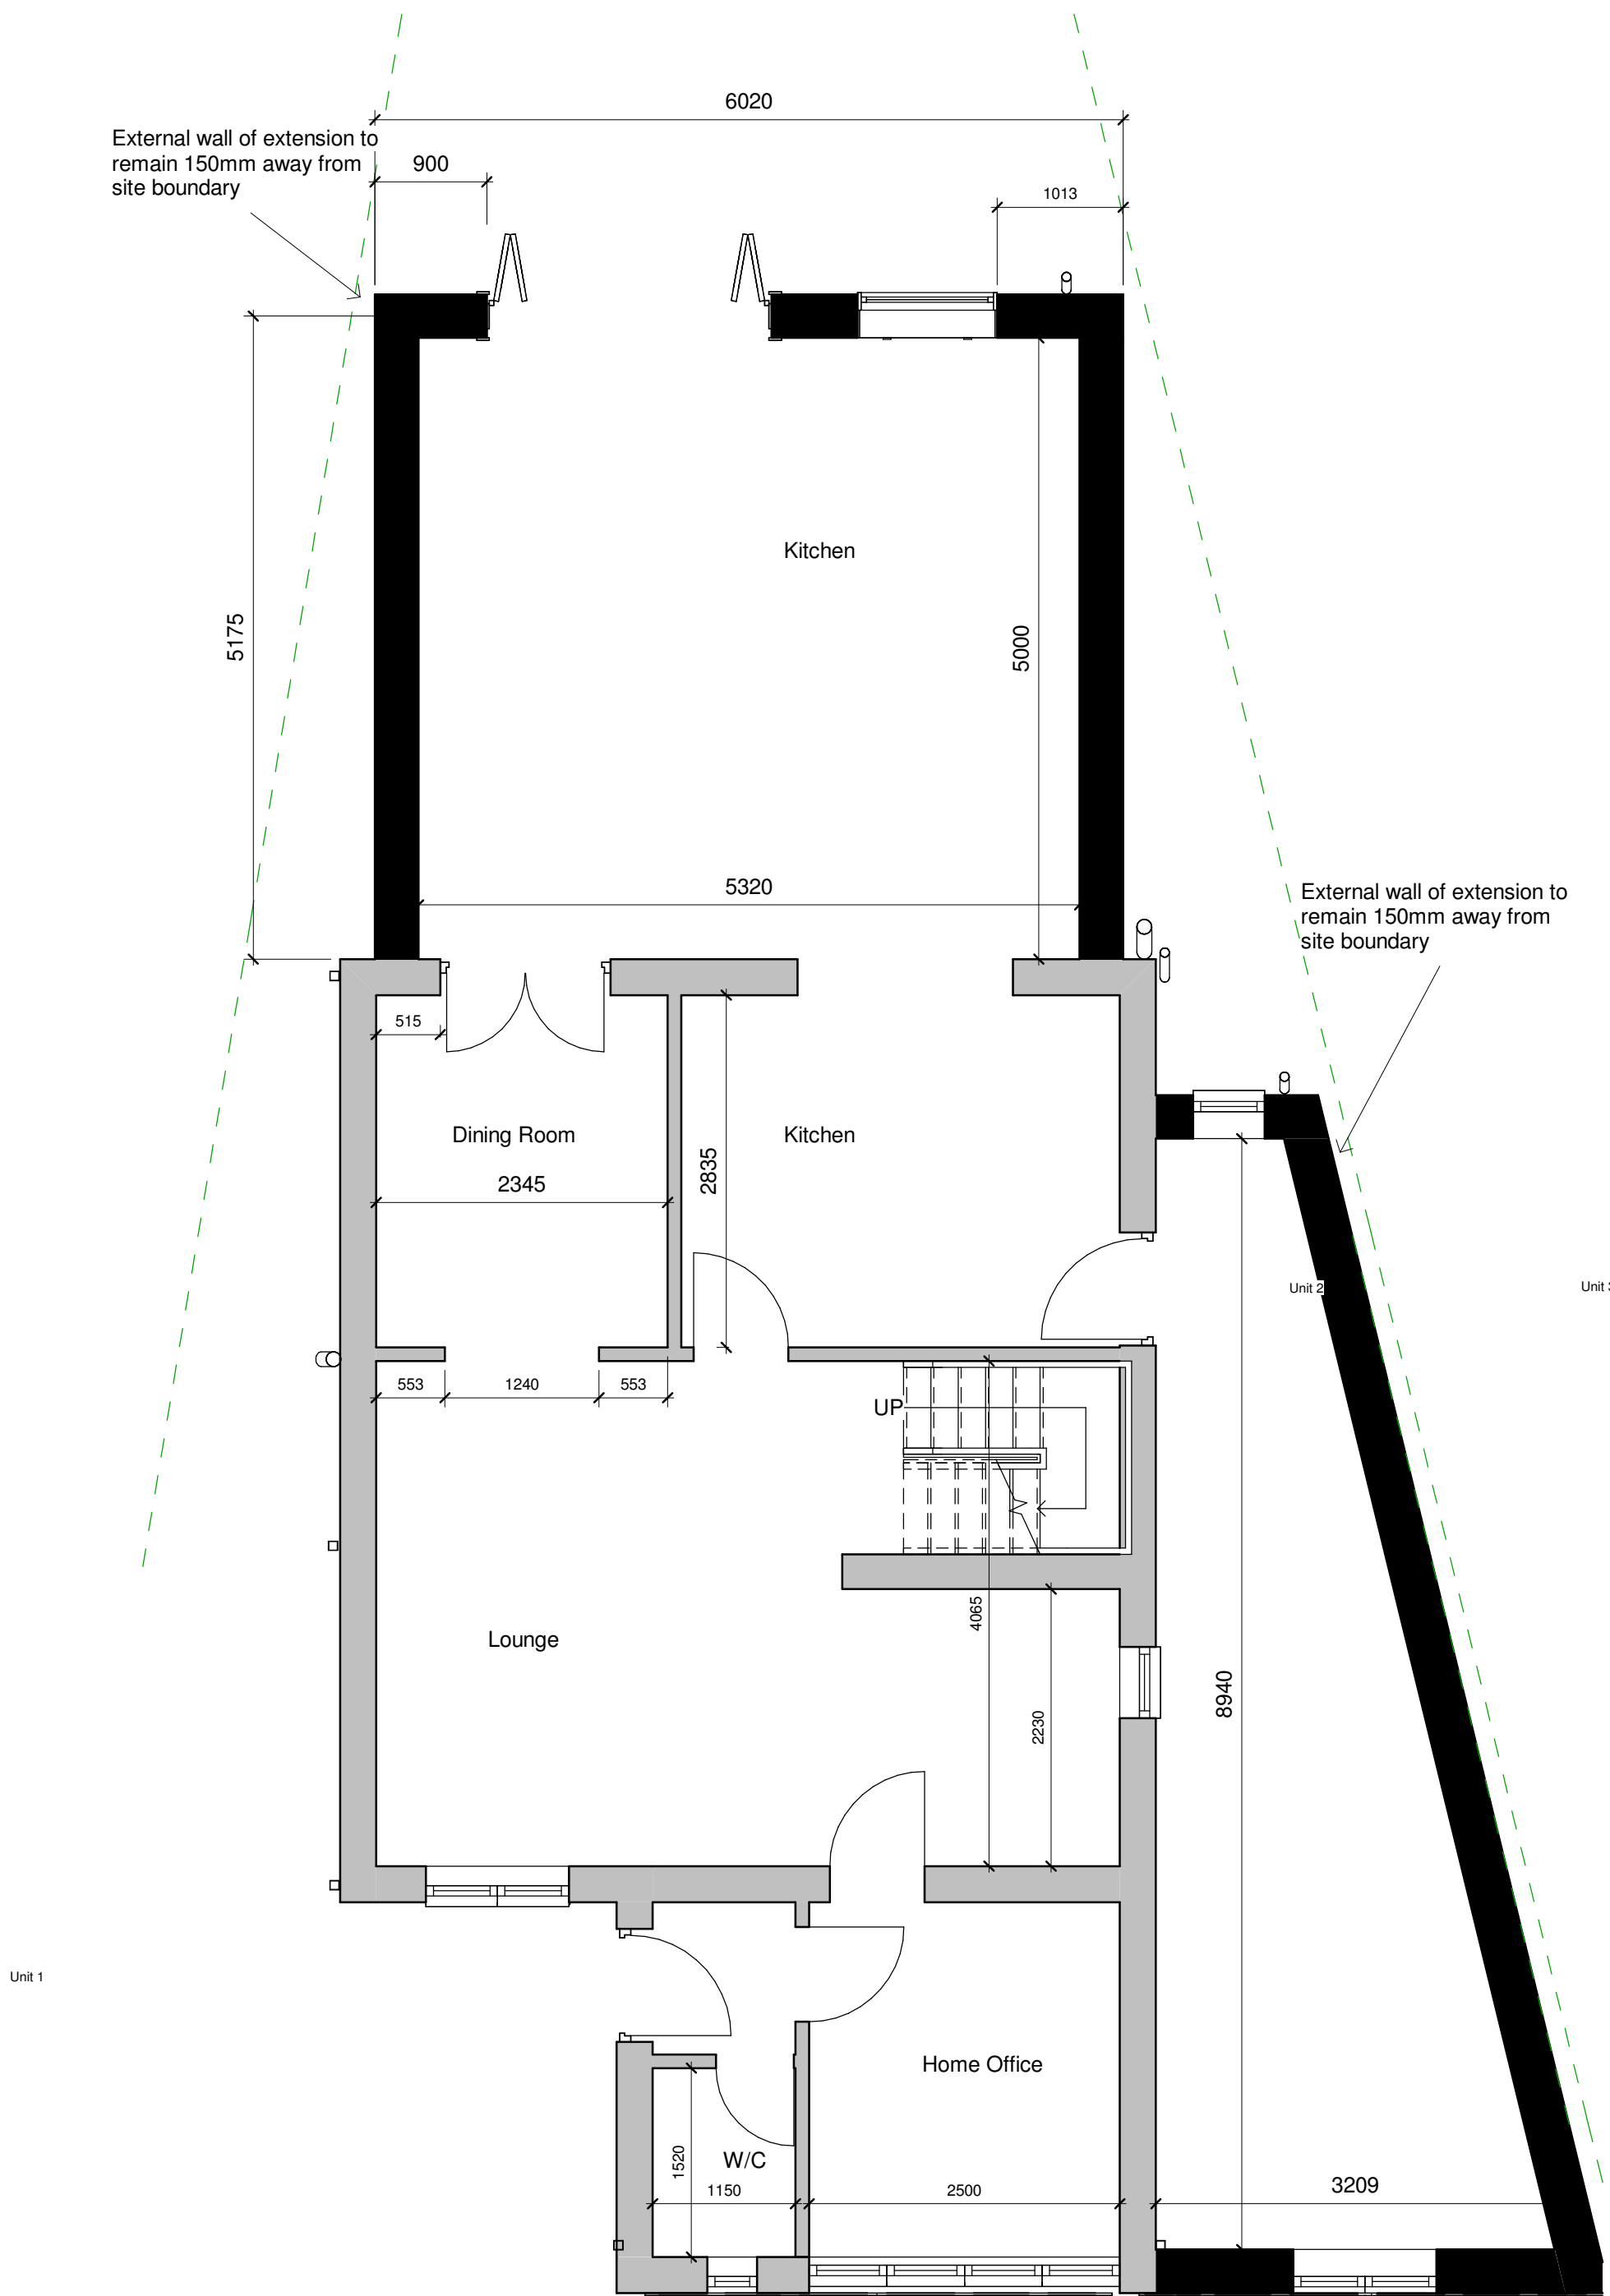

Proposed Groundfloor
1 : 50

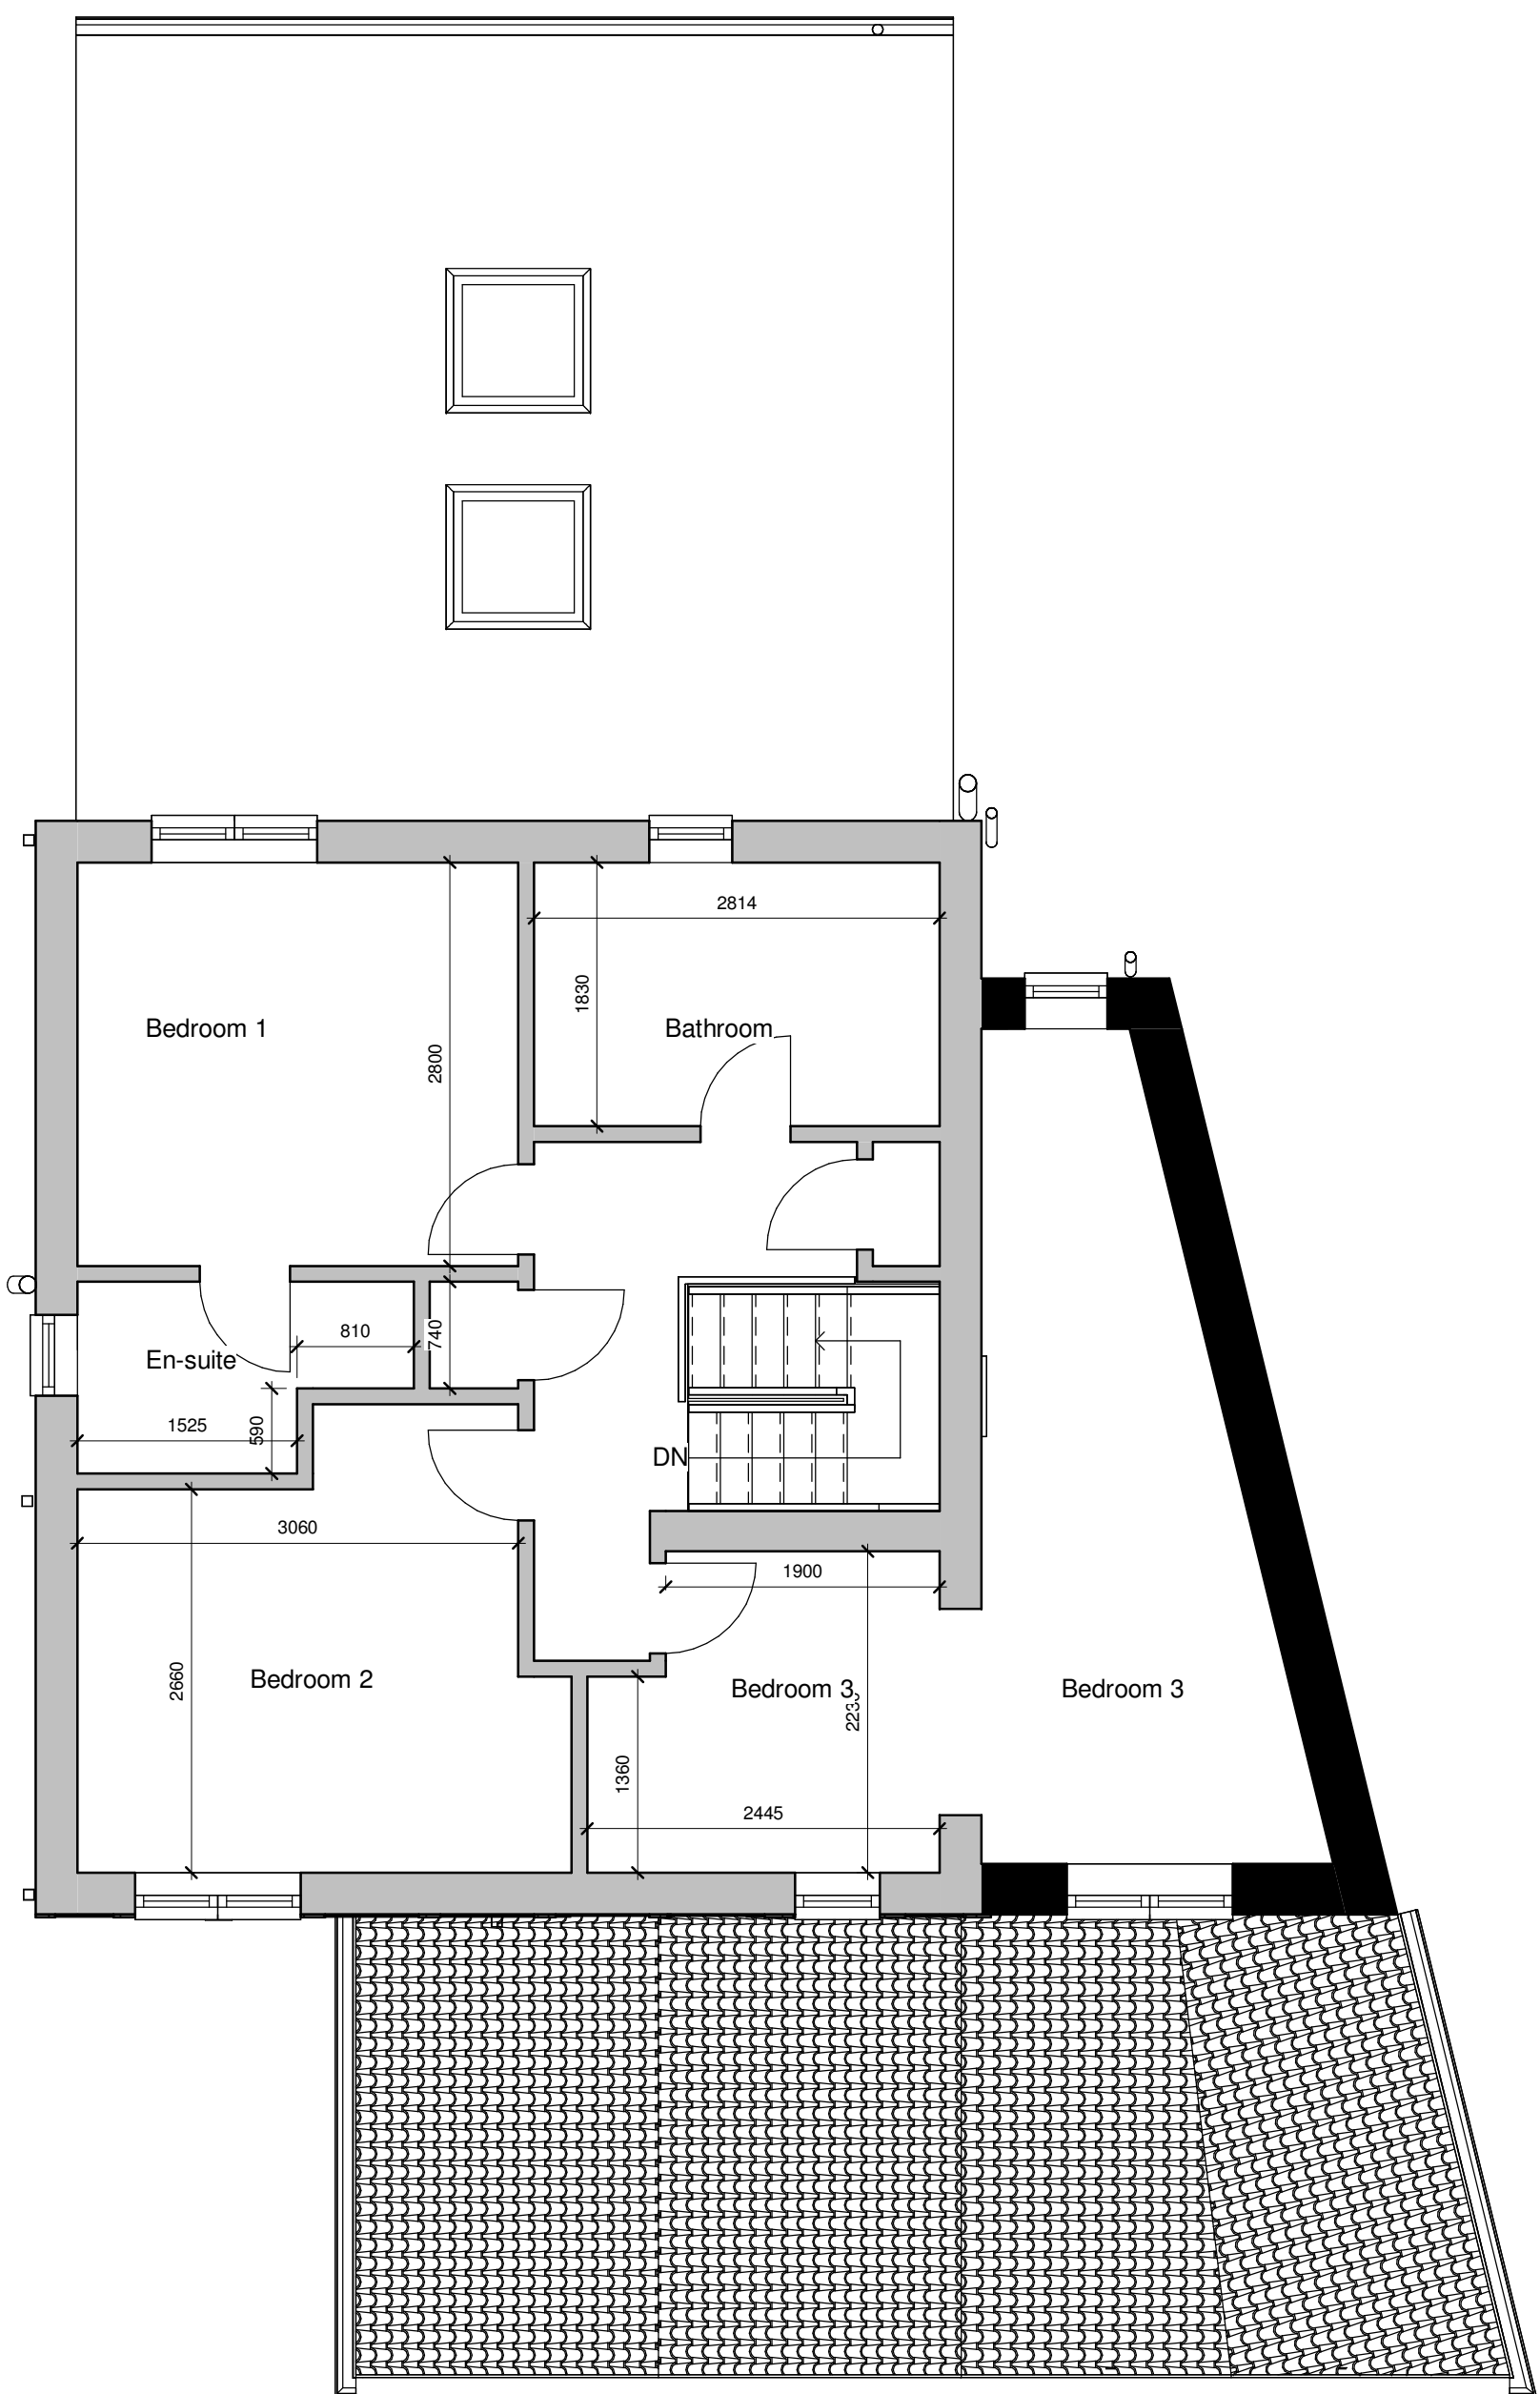

Proposed Firstfloor
1 : 50

Client:
Muriam Zubair

Project:
Extension
Project Address:
41 Hazelhurst Dr
Middleton
Manchester
M24 6TL

Drawing Name: Proposed
Drawing Number: A103
Drawing Date: 27/08/24
Author: Belal Rashid

Belal Rashid Technical Architecture
11 Queen Street
Oldham
Greater Manchester
OL1 1RD

Tel: 0161 241 9650
www.brta.co.uk
Email: belal.rashid@brta.co.uk

