




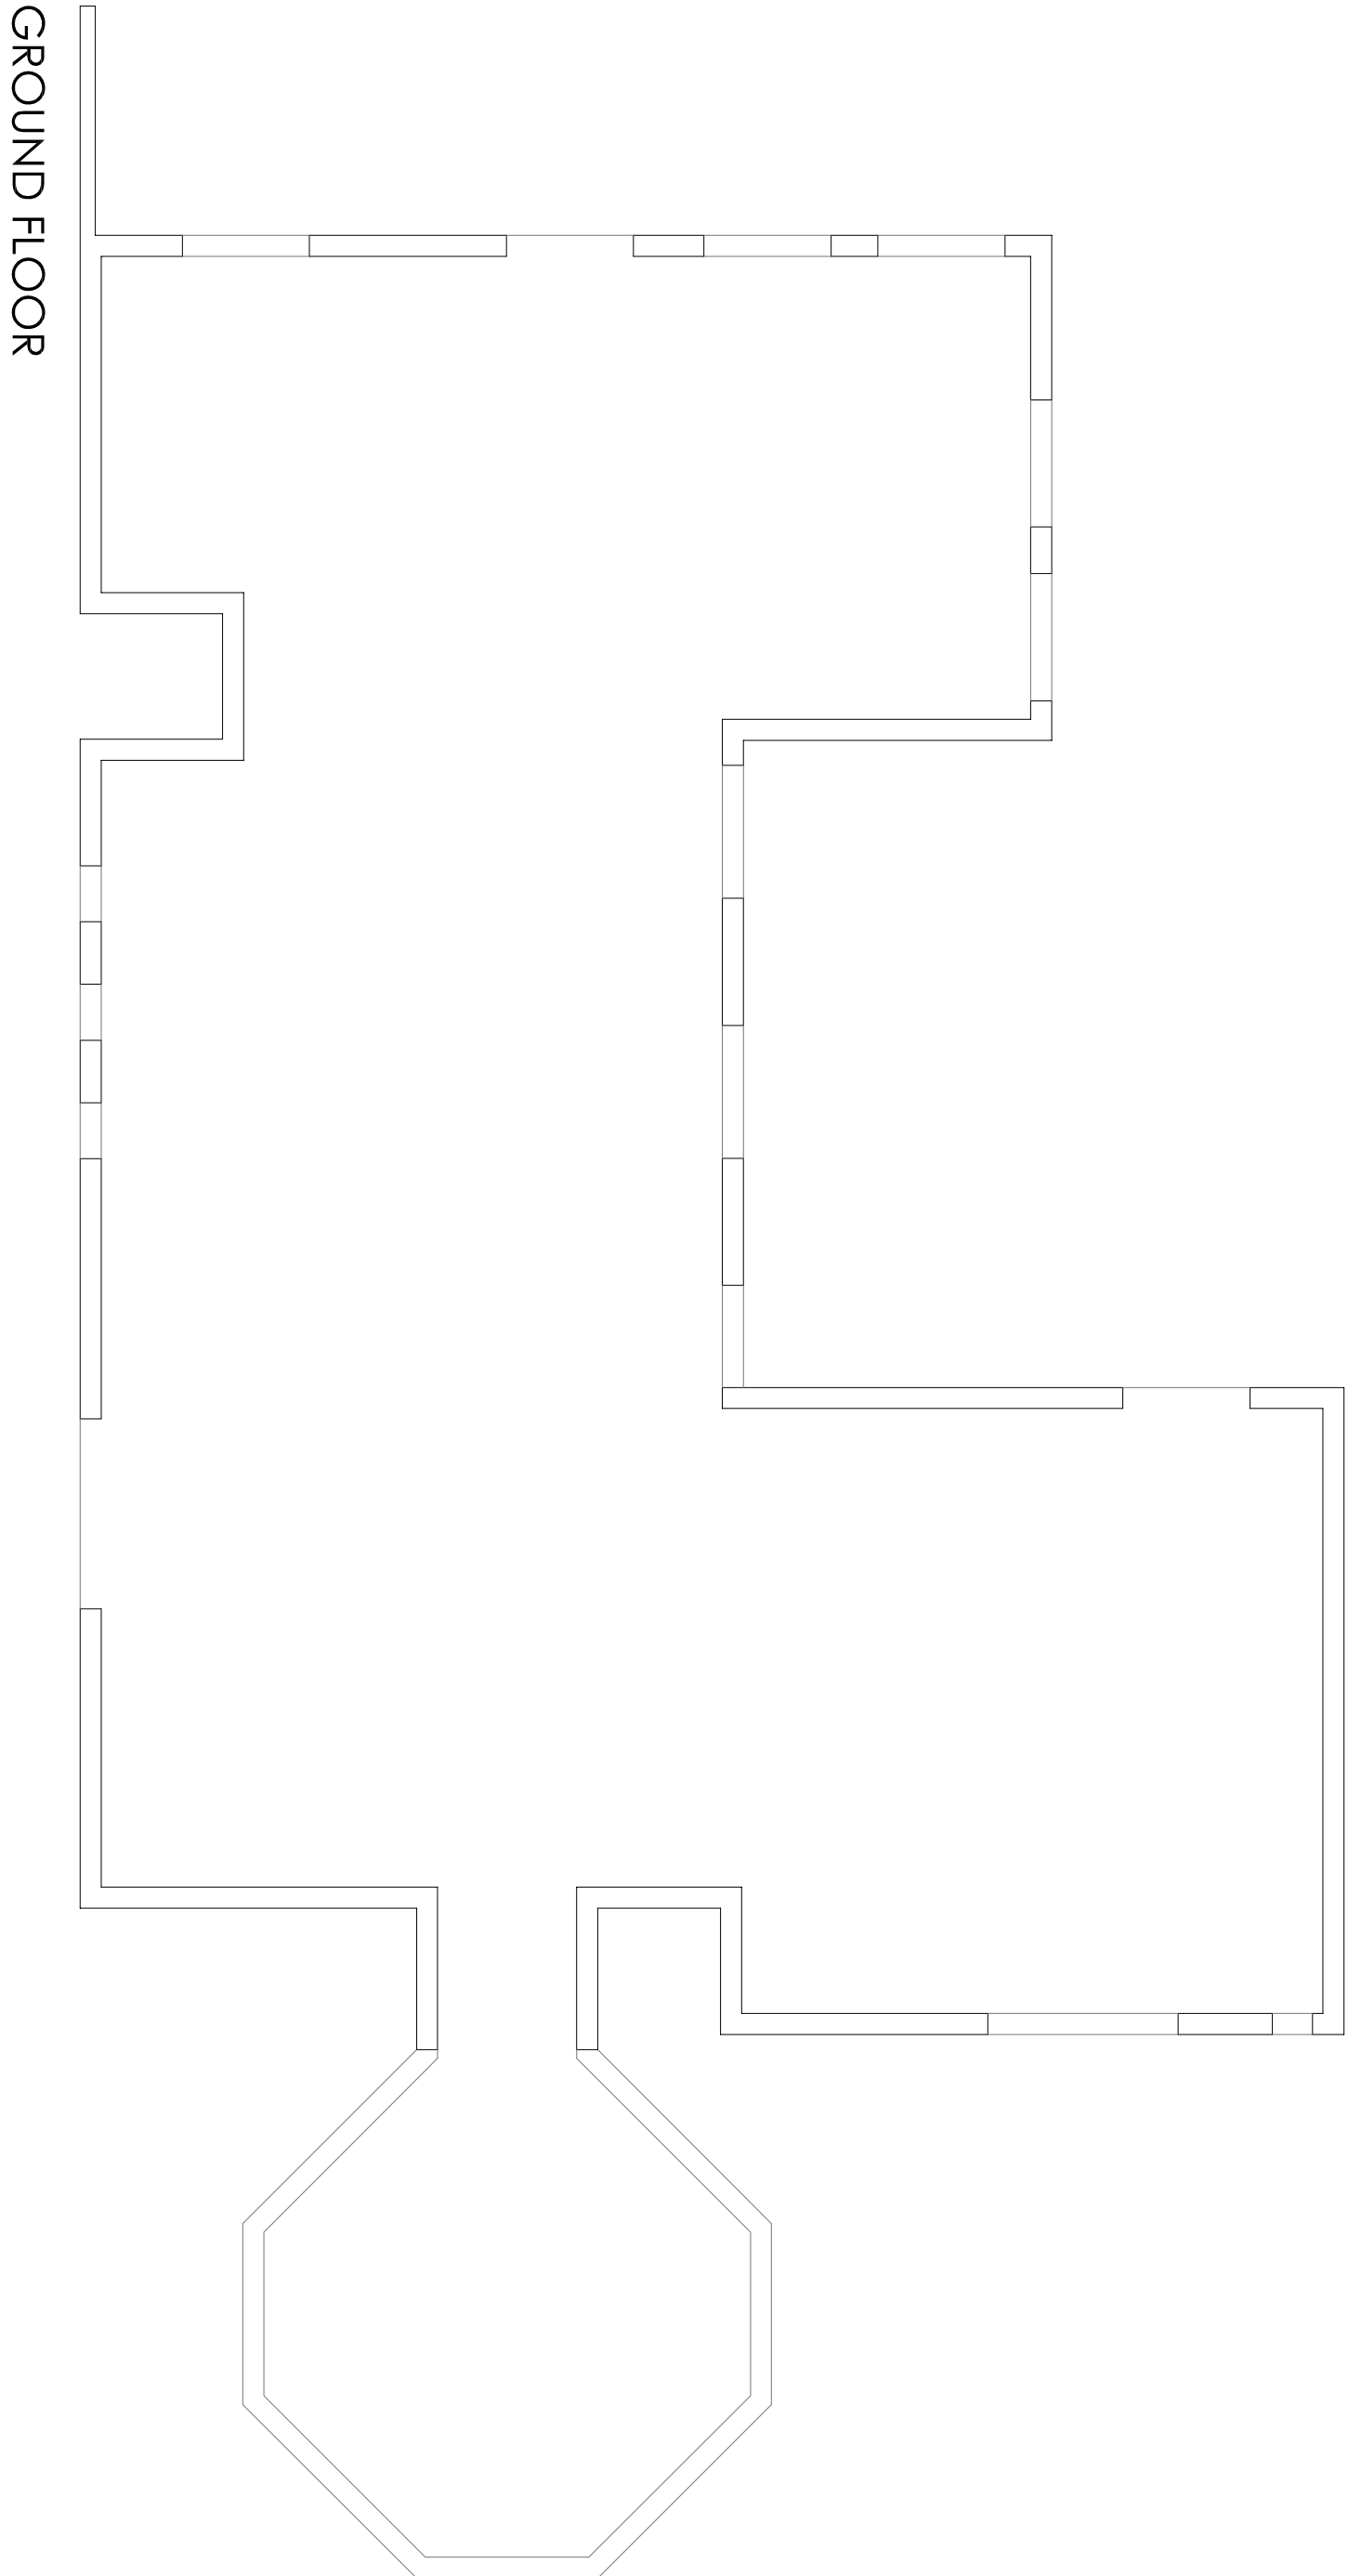


GROUND FLOOR

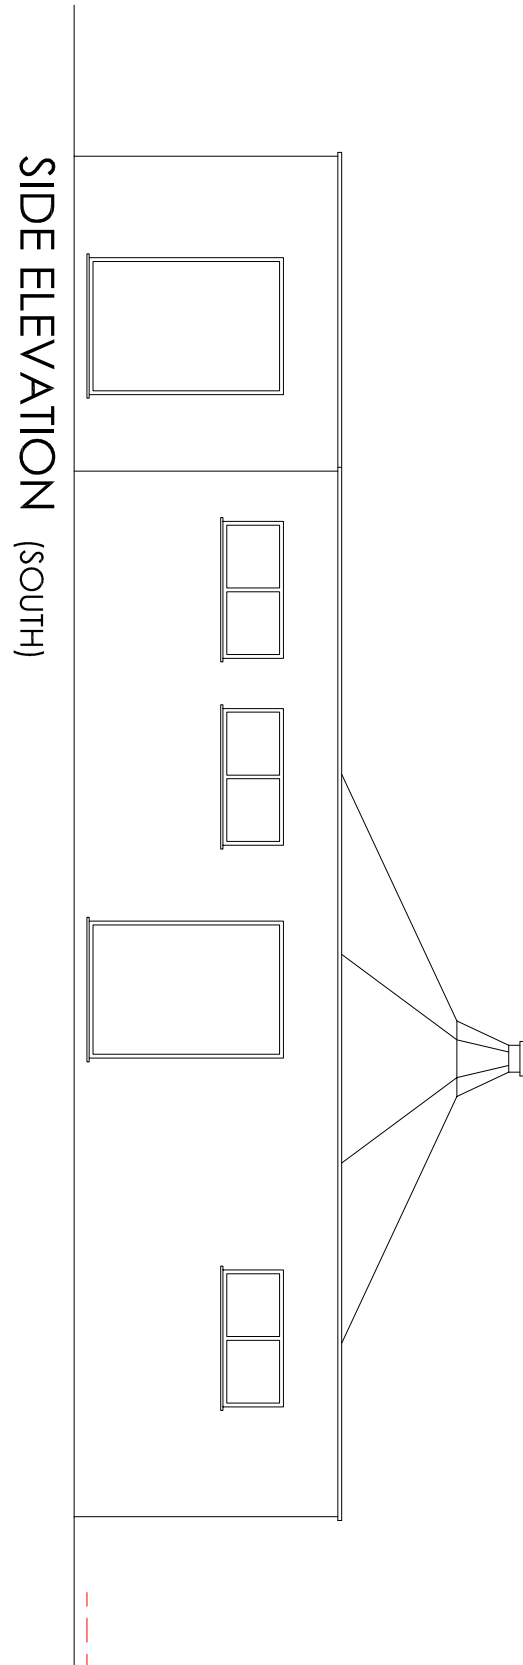


SIDE ELEVATION (SOUTH)

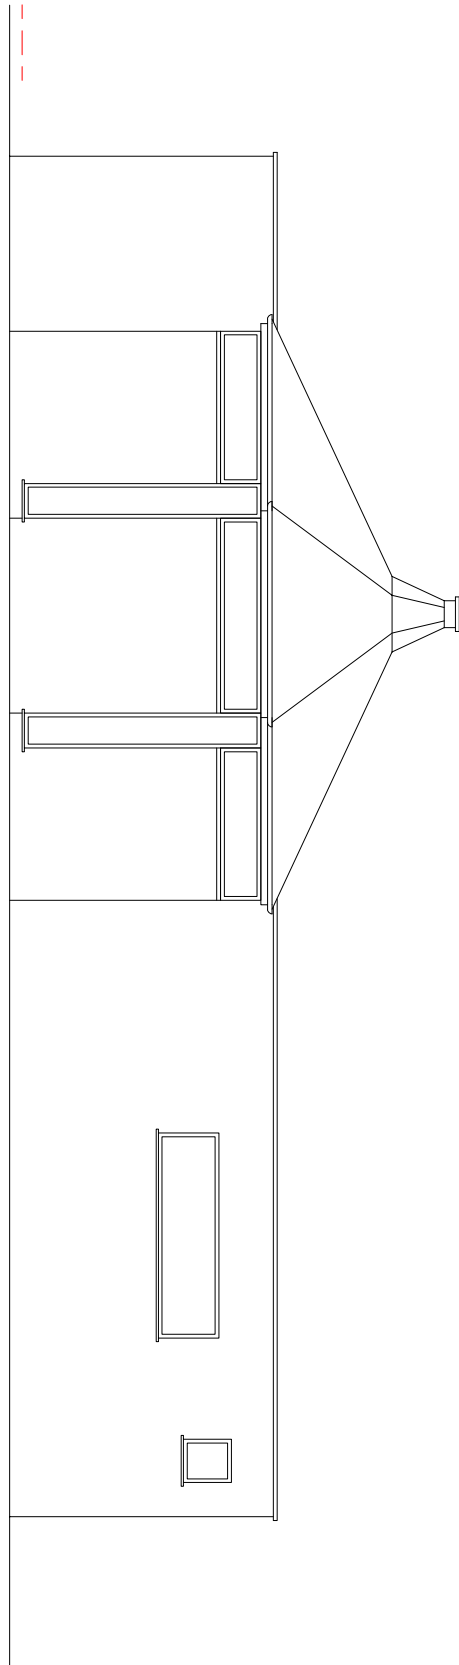

SIDE ELEVATION (NORTH)

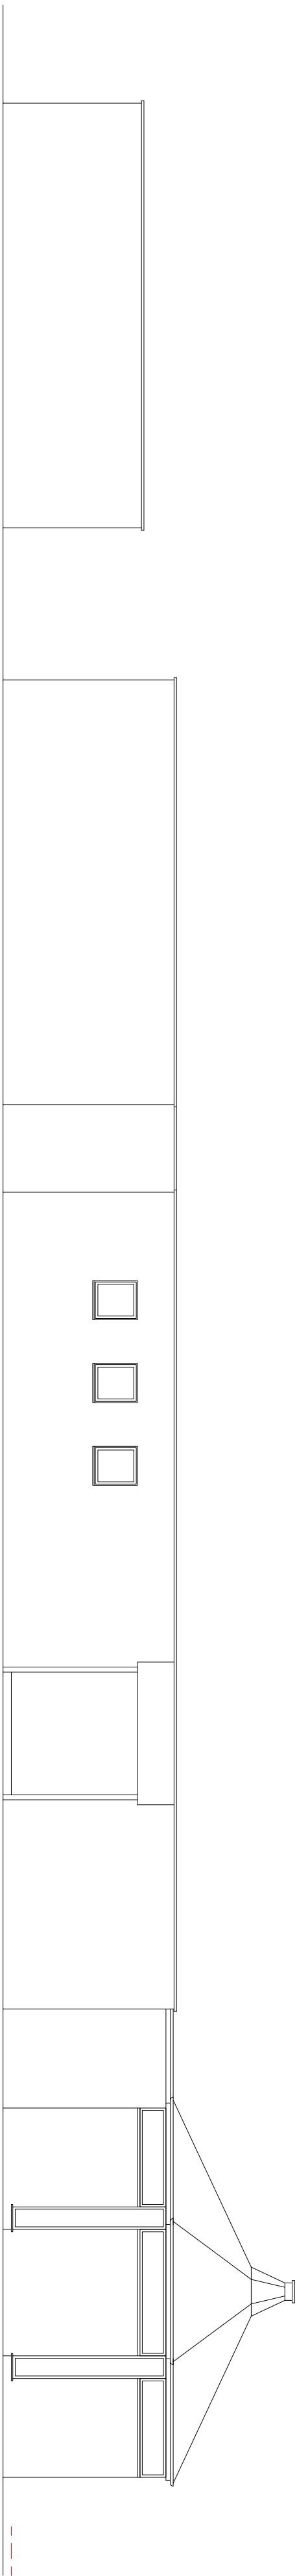

FRONT ELEVATION (EAST)

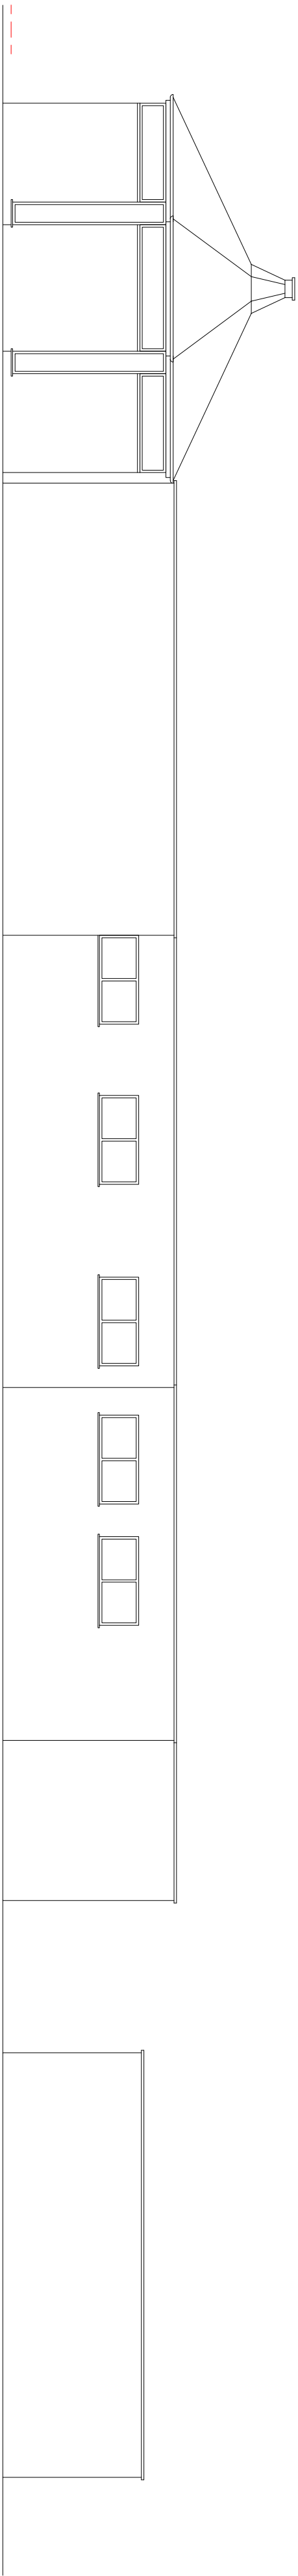

REAR ELEVATION (WEST)