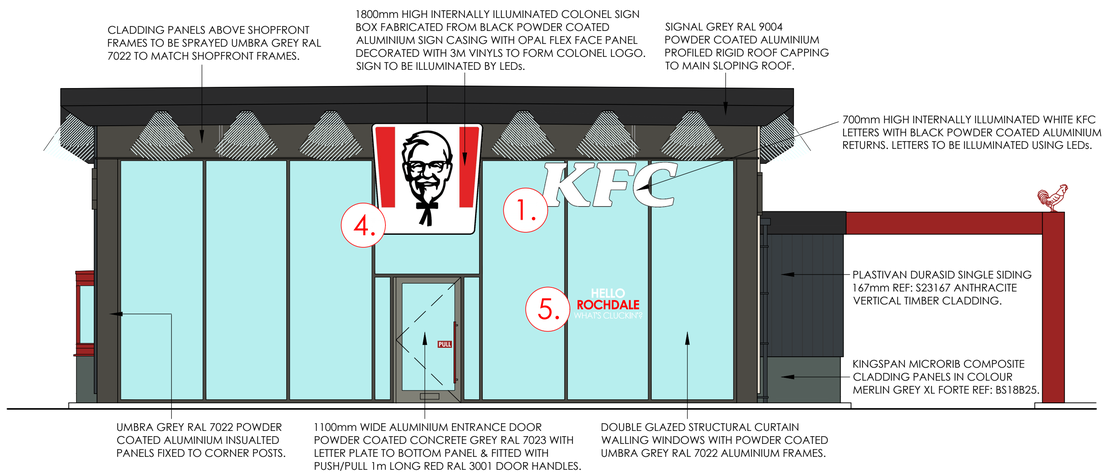

proposed front elevation

scale - 1:50 @ A1

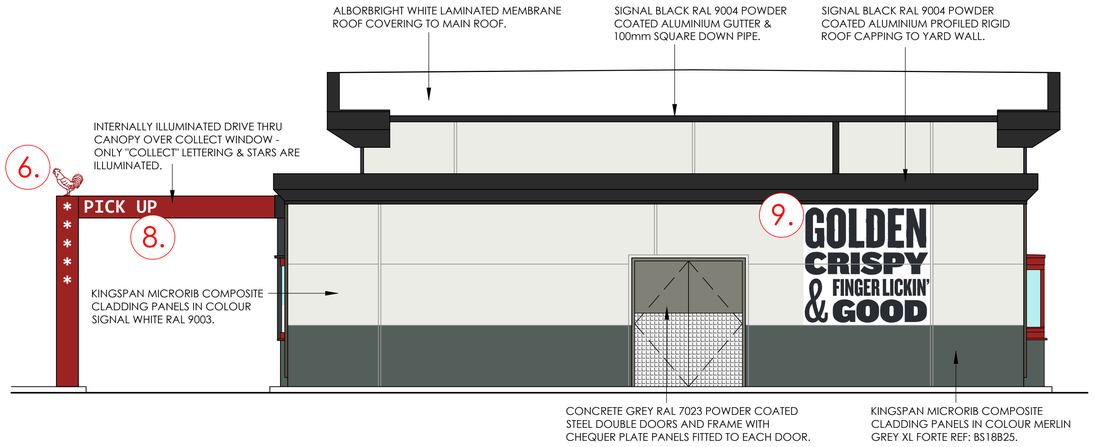

proposed rear elevation

scale - 1:50 @ A1



proposed side elevation

scale - 1:50 @ A1

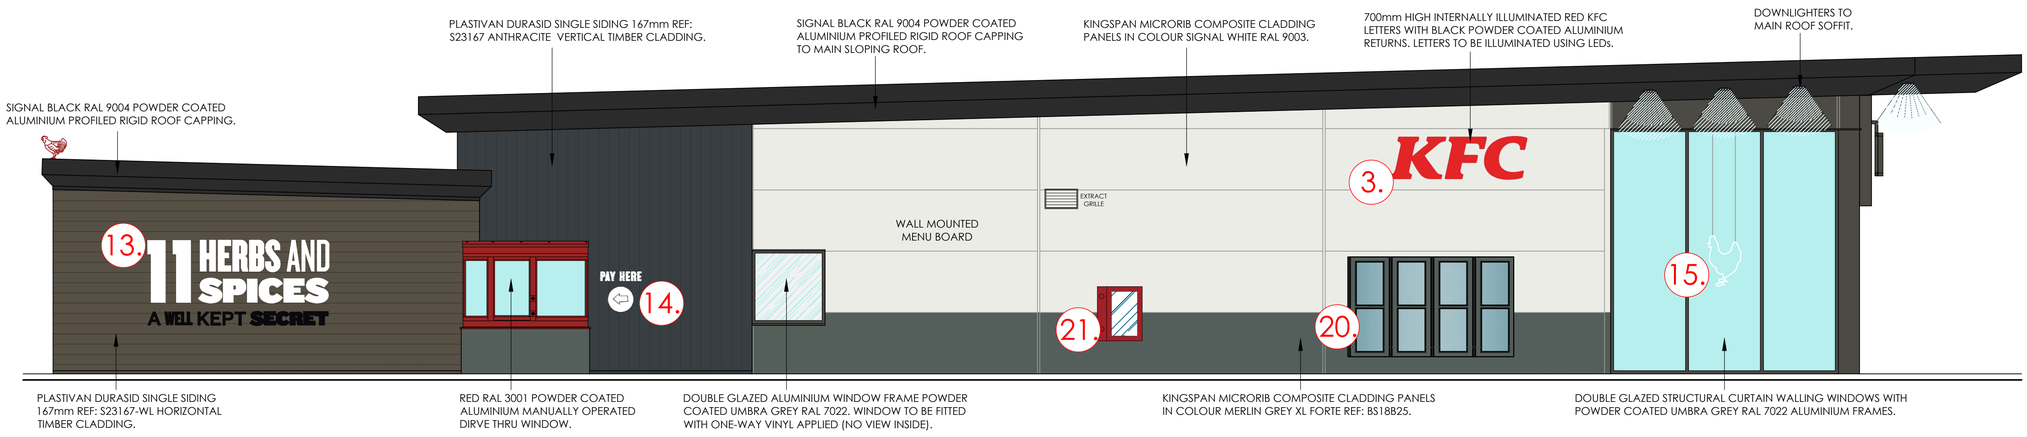

proposed side elevation

scale - 1:50 @ A1

SIGNAGE DESIGN SIGNOFF	
Name	
Title	
Description	
Date	

rev	date	description
G	3-02-20	Updated to show shown wall mounted speaker post.
F	9-12-19	"Hello Rochdale" sign flipped to opposite side of windows - so customers walk past the sign.
E	19-11-19	Staffroom window re-shown; home delivery window & canopy omitted; planting/ligthing trough above "11 Herbs" graphic omitted. Sign panel on "Finger Lickin' Good" sign to be white RAL 9003.
D	09-10-19	Staffroom window omitted: home delivery window added with canopy; red RAL number altered from 3001 to 3020.
C	07-03-19	Signage updated to match latest spec & portal lowered to finish up against drive thru window.
B	10-01-19	reverted back to standard 260 model shell

Frank Belshaw
Building Surveyors Limited
wheatley springs barn, wheatley lane road, barrowford, nelson, lancashire, BB9 6QS.
tel no. (01282) 699668, fax no. (01282) 602447.

NEW NON-STANDARD K3 MODEL

store address
SANDBROOK WAY
SANDBROOK PARK
ROCHDALE
OL11 1RY
client: Chicken Cabins

drawing title
PROPOSED
EXTERNAL ELEVATIONS

drawn by	checked	date
PAY	----	28/11/16
store no.	scale	
0000	1:200 @ A1	

Drawing no.	FB ref.	revision
0000/2020/G211	2016/112	G