


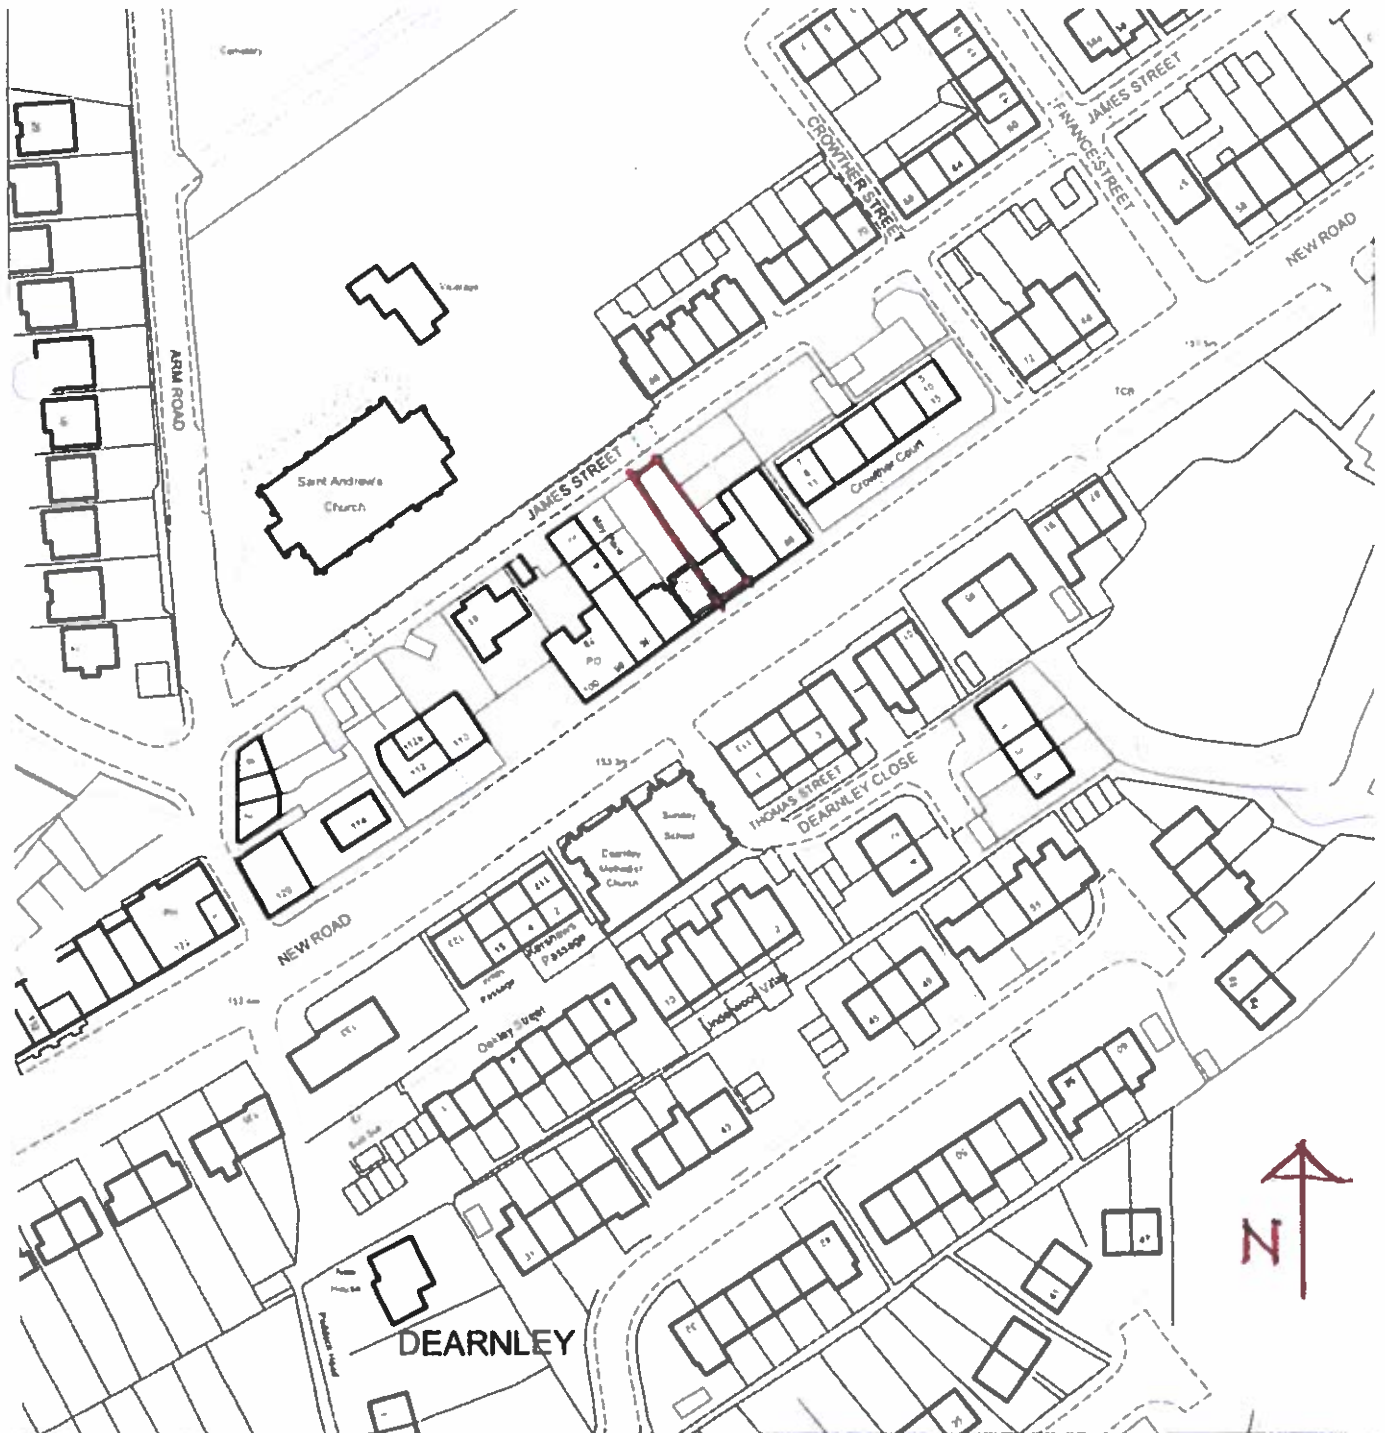

**REMOVAL OF EXISTING DETACHED STORE,
ERECTION OF SINGLE-STOREY REAR EXTENSION
WITH INSTALLATION OF FLUE AND
CREATION OF TWO PARKING SPACES**

03

**BAKE 'N' BUTTY
90 NEW ROAD, DEARNLEY,
LITTLEBOROUGH,
ROCHDALE,
LANCASHIRE, OL15 8NL**

LOCATION PLAN [SCALE 1:1250]

27 FEBRUARY 2023