
Copyright of this drawing is vested in BPM Architectural and it must not be copied or reproduced without written consent. Figured dimensions only are to be taken from this drawing. DO NOT SCALE OFF THIS DRAWING ..... IF IN DOUBT ASK

All contractors must visit the site and be responsible for taking and checking all dimensions relative to their work. BPM architectural are to be advised of any variation between drawings and site conditions.


Electronic data/ drawings issued as 'read only' and should not be interrogated for measurement. All dimensions and levels should be 'read only' from those values stated in text, on the drawing.




EXISTING SITE PLAN
SCALE 1:200 @A1

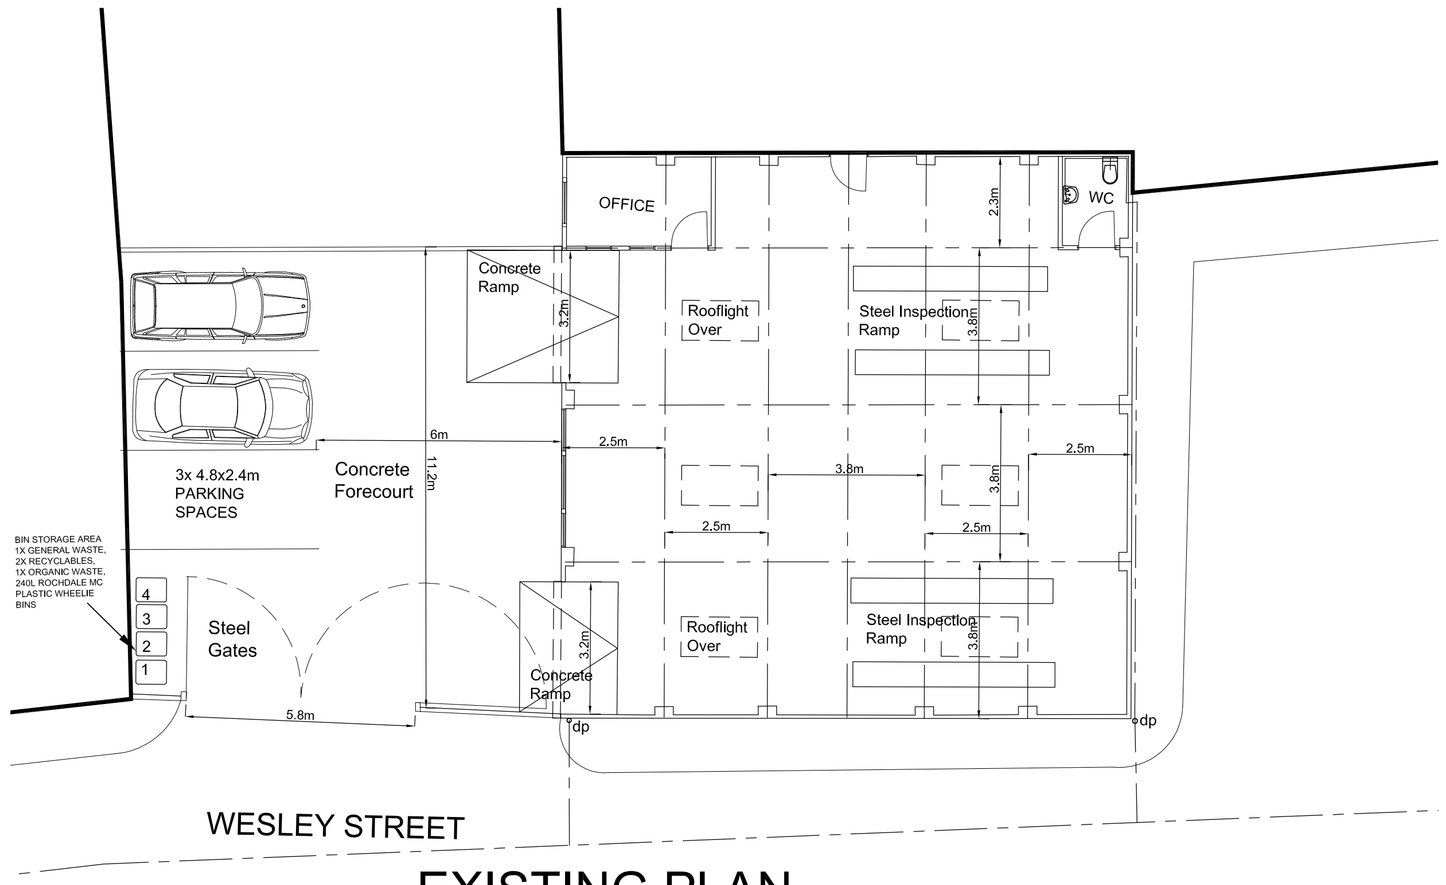


EXISTING PLAN
SCALE 1:100 @A1

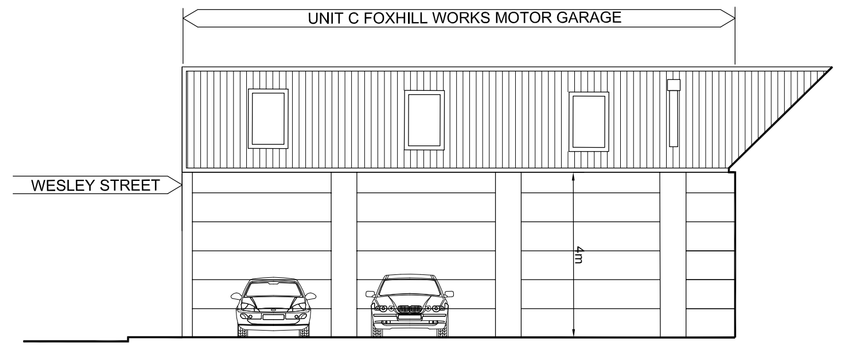

HILL STREET ELEVATION
SCALE 1:100 @A1

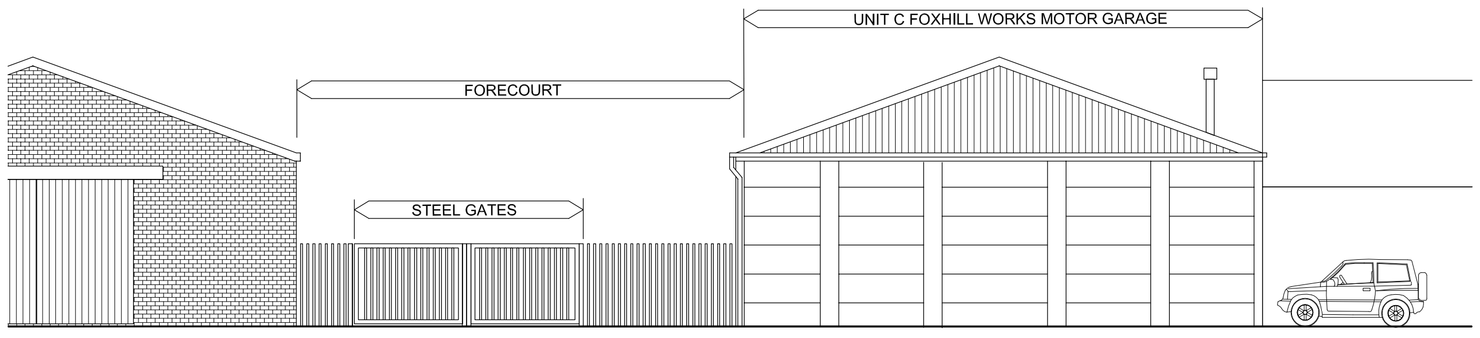

WESLEY STREET ELEVATION
SCALE 1:100 @A1

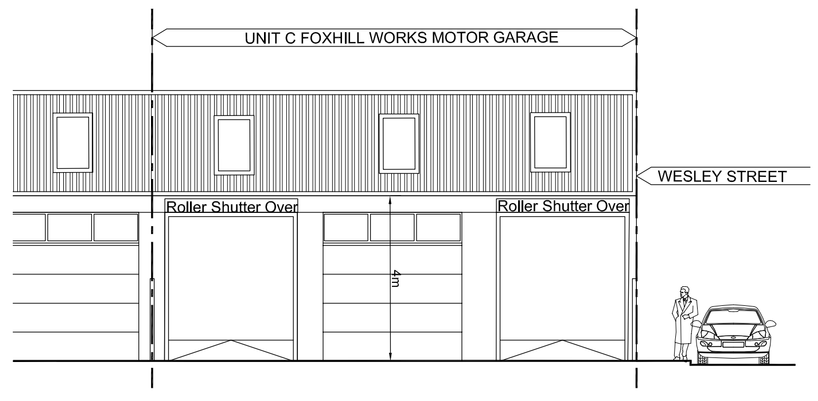

COURTYARD ELEVATION
SCALE 1:100 @A1

REV:	DATE:	DETAILS:

BM ARCHITECTURAL DESIGNS,
APARTMENT 8,
224 GREAT CLOWES STREET,
MANCHESTER M7 2ZS
TEL: 07415 493002
email- benjamin.maguire10@gmail.com

Project: PROPOSED NEW MOT TESTING STATION AT UNIT C, FOXHILL WORKS, WESLEY STREET, HEYWOOD, ROCHDALE OL10 1EA

Title: LAYOUT- EXISTING SITE PLAN, PLANS AND ELEVATIONS

Client: MR. JASON CRONSHAW

Scale: 1:200@A1 Date: 10/ 2020 Drawn: BM

Status: VARIES

Drawing no: BM/1020/WESLEY/PL1 Rev:

Architectural Design/ Planning/ Construction/ Building Regs