SCALE WITH CAUTION AS DISTORTION CAN OCCUR 0 1 2 3 4 5 6 7 8 9 10cm

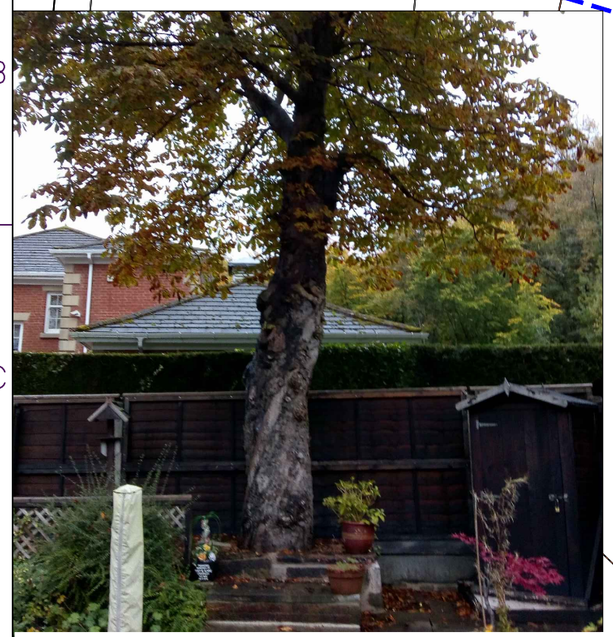

TREE with root issues.
Resolution TBC.



T13

TREE Roots issue.
Resolution TBC. Tree within 4m of sewer. Roots invaded sewer at 6m distance.

PRIVATE
SW SEWER

150mm

R1

R2

100mm

G16

T11

ROOT BLOCKAGES. At R1, 2m length of pipe was replaced Oct 2020. At R2, chamber needs to be uncovered, roots removed & repaired.

FERRAND LODGE

CARRIAGE DRIVE

6 4 12 10 8 G 9

0 6.25 12.5 m

1:250

ROCHDALE BOROUGH COUNCIL

NEIGHBOURHOODS
Director: M. Widdup

HIGHWAYS & PROPERTY
Assistant Director: D. Bowler

Project: Carriage Way Drive Flooding Issues

Title: Tree Roots Flooding & Solution

Drawn: SMcCann

Checked & Reviewed: *

Scale: 1:500 @A3 Print

Date: 27/10/20

Dwg No.: A3/CD/TR-B

A3