



PROPOSED REAR ELEVATION scale 1:100

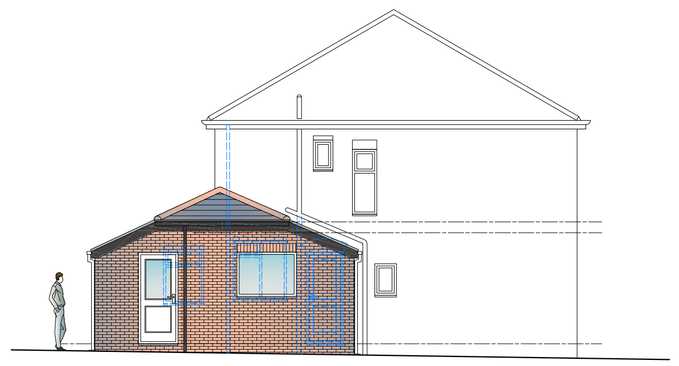

PROPOSED SIDE ELEVATION scale 1:100




PROPOSED FRONT ELEVATION scale 1:100

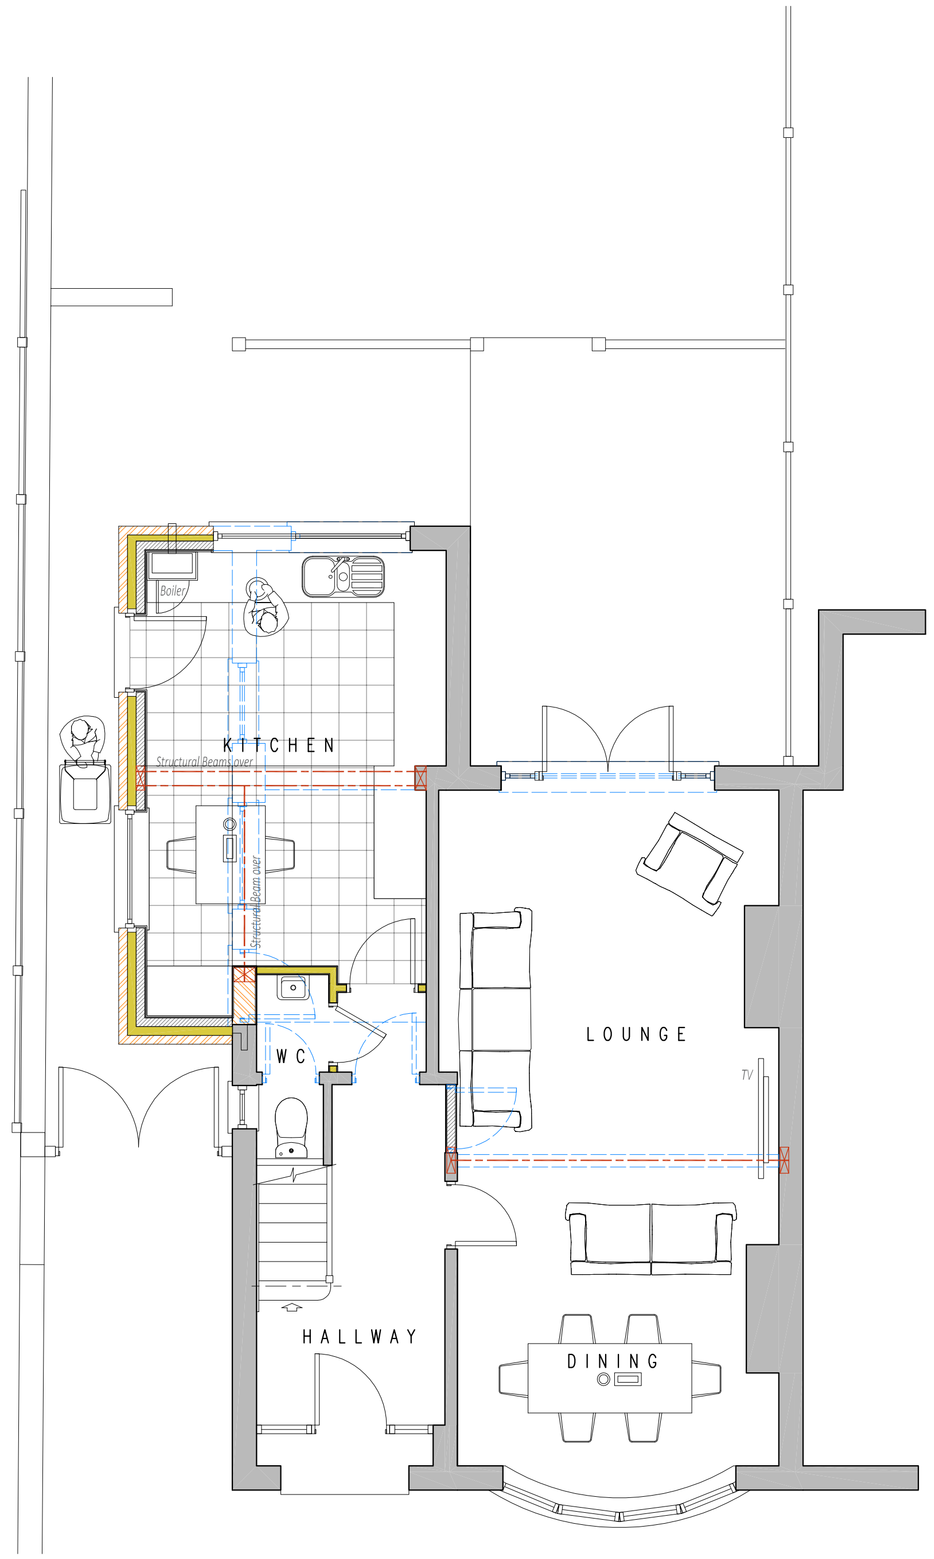

PROPOSED GROUND FLOOR PLAN scale 1:50



LOCATION PLAN scale 1:1250

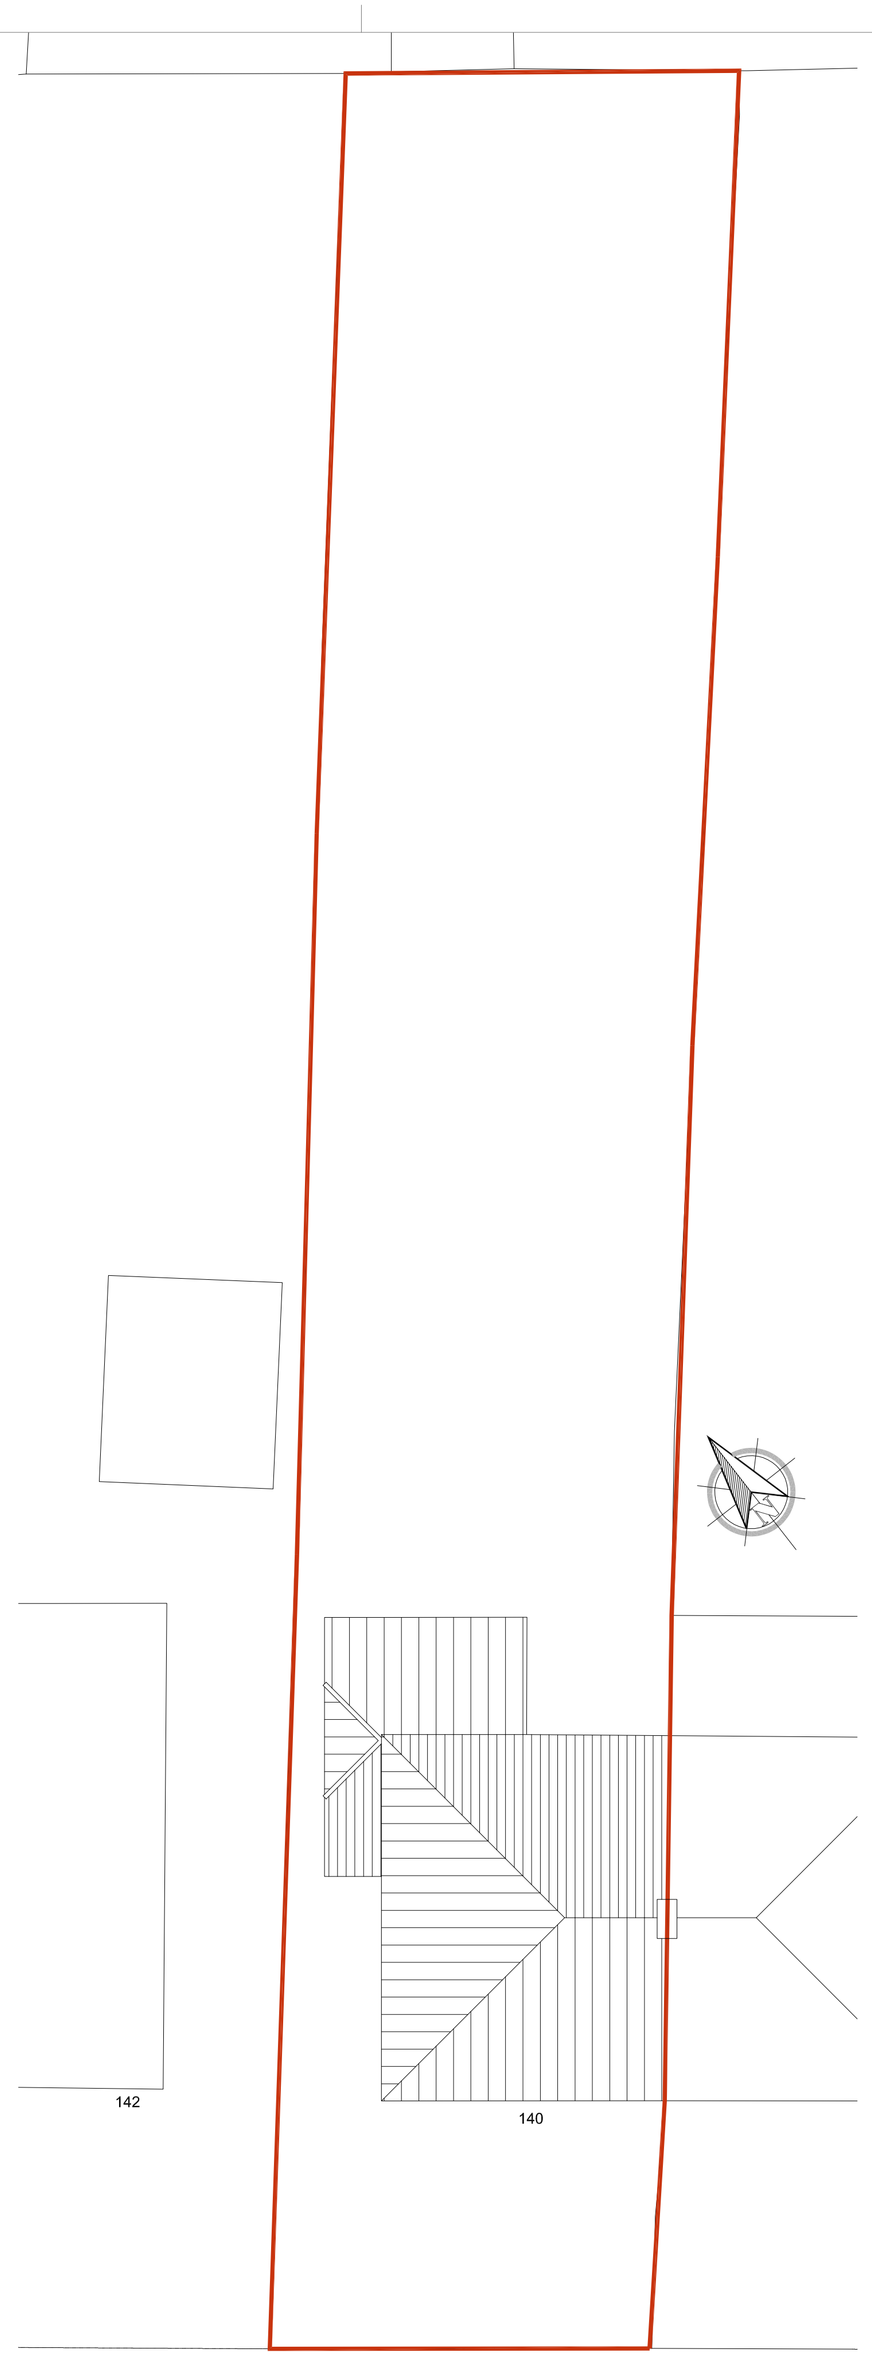

SITE PLAN AS PROPOSED
SHOWING ROOF DESIGN
scale 1:100

Rev	Description	Drawn	Chk	App	Date

PurplePlans
Contact : Stuart Broadhurst Tel : 07763693374

Client
MRS E ROCHE

Project Title
140 HOLLIN LANE
MIDDLETON M24 5LB

Drawing Title
PLANS AS PROPOSED

Scale @ A1	Date drawn	Status
1:50	26.06.20	PLANNING

Drawing No. 796-20-02 Revision A